



ROBERT BISHOP

BUILDING AND ARCHITECTURAL SERVICES

31. WALSHAW ROAD. WORRALL. SHEFFIELD. S35 0AS

TELEPHONE and FAX 0114 2862608

Professional Building Plans prepared and submitted to meet Local Authority Standards and Fire Regulations.. Specialists in Home Improvements and Extensions, Loft Conversions, House and Bungalow new build.

F.A.O. MR G. J. NORTHER.

16TH January 2011.

Barnsley M.B.C.
Planning Services
Development Control Section:

P.O Box. 604.
Barnsley.
S70. 9FE.

RE: Proposed Erection of Detached Bungalow.


At.
Rainbow Kennels, Woodhead Rd. Wortley.
Application No. 2010/1036.

Please find enclosed the proposed site plan showing the red-line boundary - as requested.


Thanks
Bob Bishop

Proposed site plan

Sutton Surveying Services 21, New View Teesdon Leeds West Yorkshire LS17 7XZ Tel : 01756 829878 Email : surveys@suttons.co.uk	Simon Elliott Associates Rainbow Kennels Land Survey 05 / BEP 05 / BEP	30/04/2010 1:1 05 / BEP 05 / BEP
--	--	---

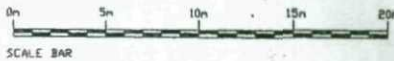

Woodhead Road

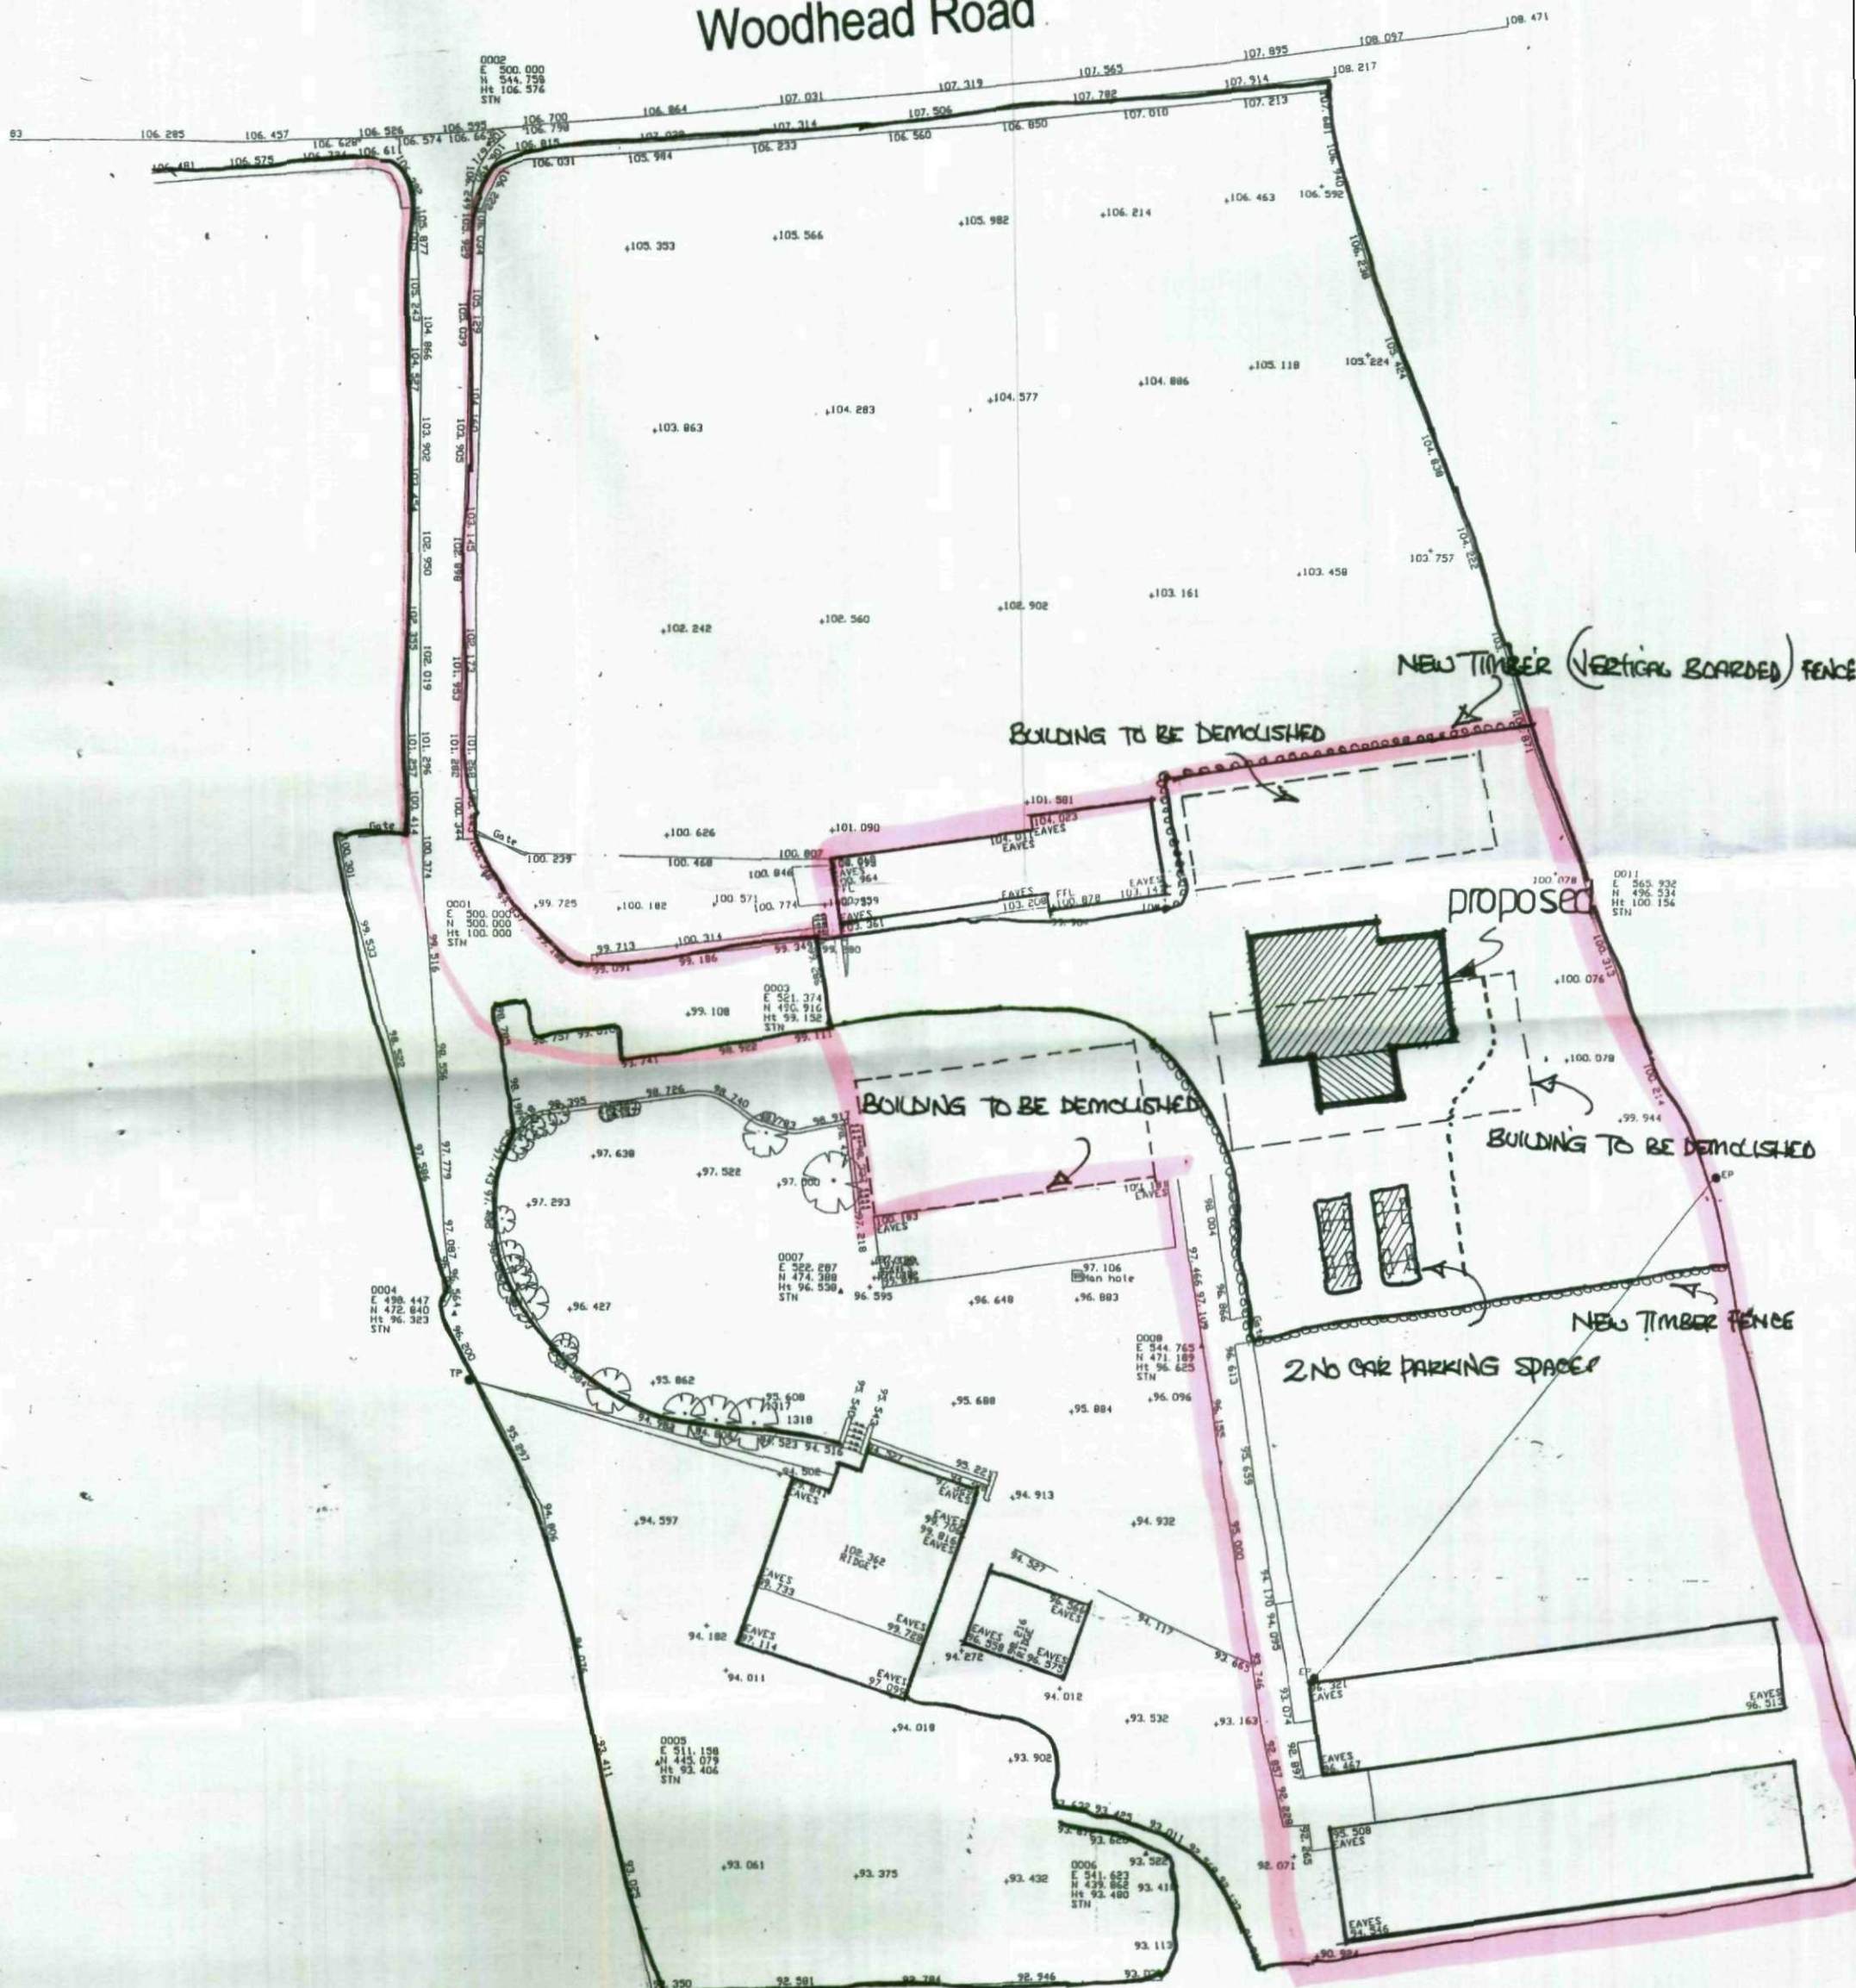

Detached bungalow – Land at Rainbow Kennels, Woodhead Road, Wortley,