
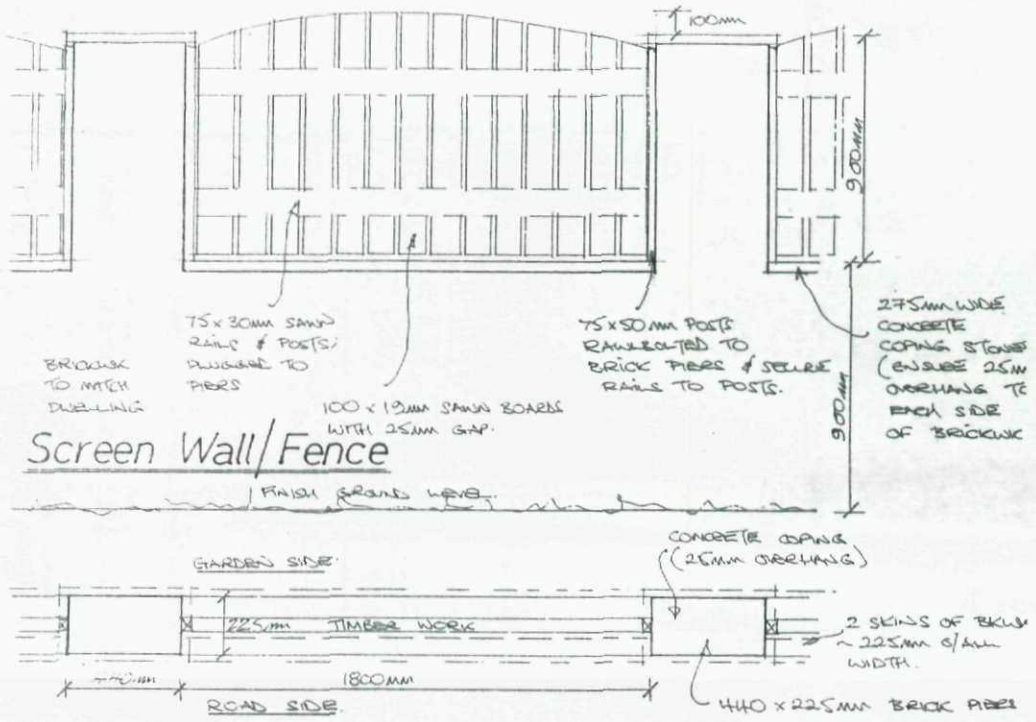


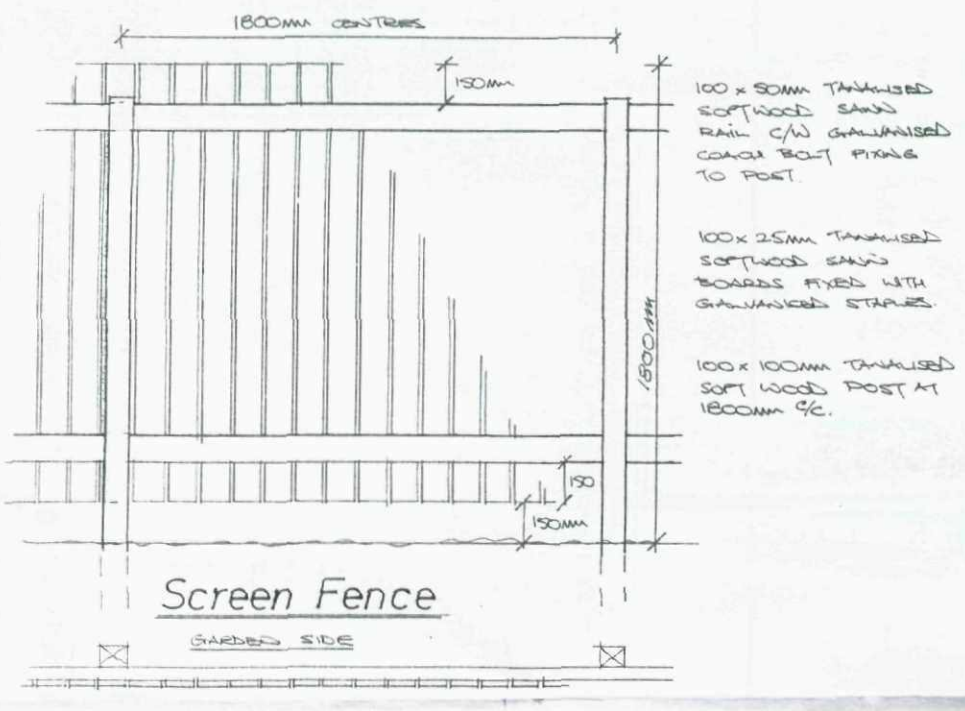

Rev	Notes	Date

Planning:

Garry Greetham Associates Ltd
Residential Design Consultant
Westwood House
18 Carr Lane
Tankersley
Barnsley S75 3BE
Tel(01226)746573

PROJECT Residential Development

CLIENT Mr. & Mrs. Halford

TITLE Site Layout as Proposed

ADDRESS "Apple Tree House", Broomroyd, Worsbrough Bridge Barnsley. S70 5ES.

DRAWN BY ggg

SCALE as shown DATE July 12

DRAWING No 680-11 REV

Member of the Chartered Institute of Architectural Technologists

