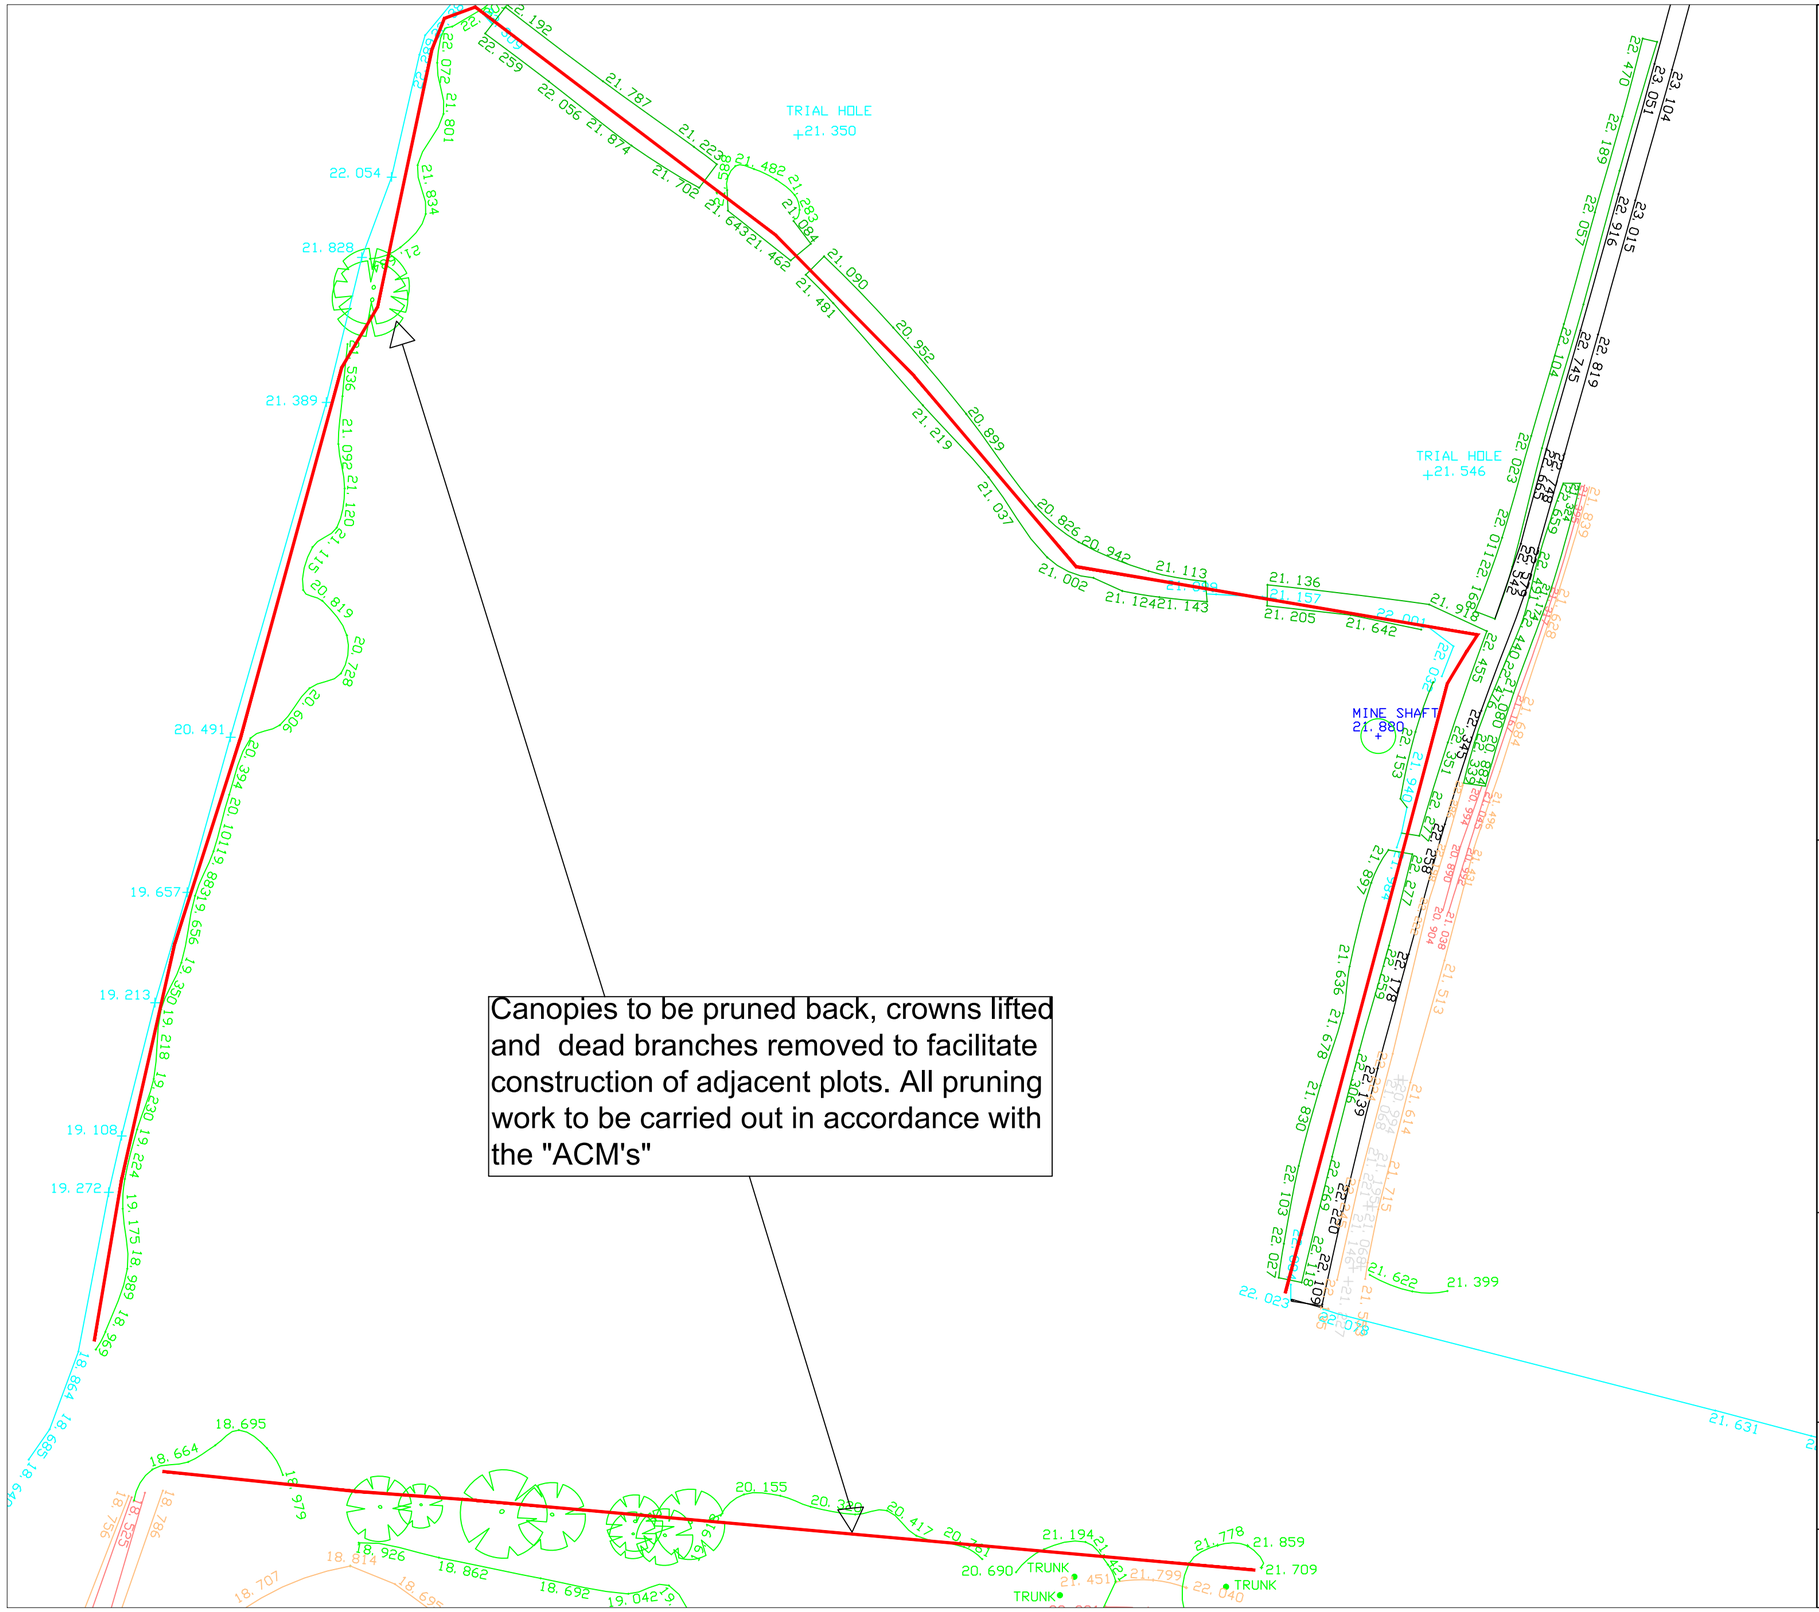

TREE PROTECTION FENCING NOT TO BE REMOVED OR AMENDED

KEY:

Herras fencing to Protect Trees located at extent of canopy. Bracing to be provided at every 2nd fence Panel.

Existing hedge row to be retained by Herras fencing

status

project Goldthorpe, Phase 2
Gleeson Homes.

title Tree Protection Plan

Drawn JS	Checked PBS	Date: 20-07-16	Scale 1:500 @ A2
Job no 3020	Drawing no TP01		Rev