


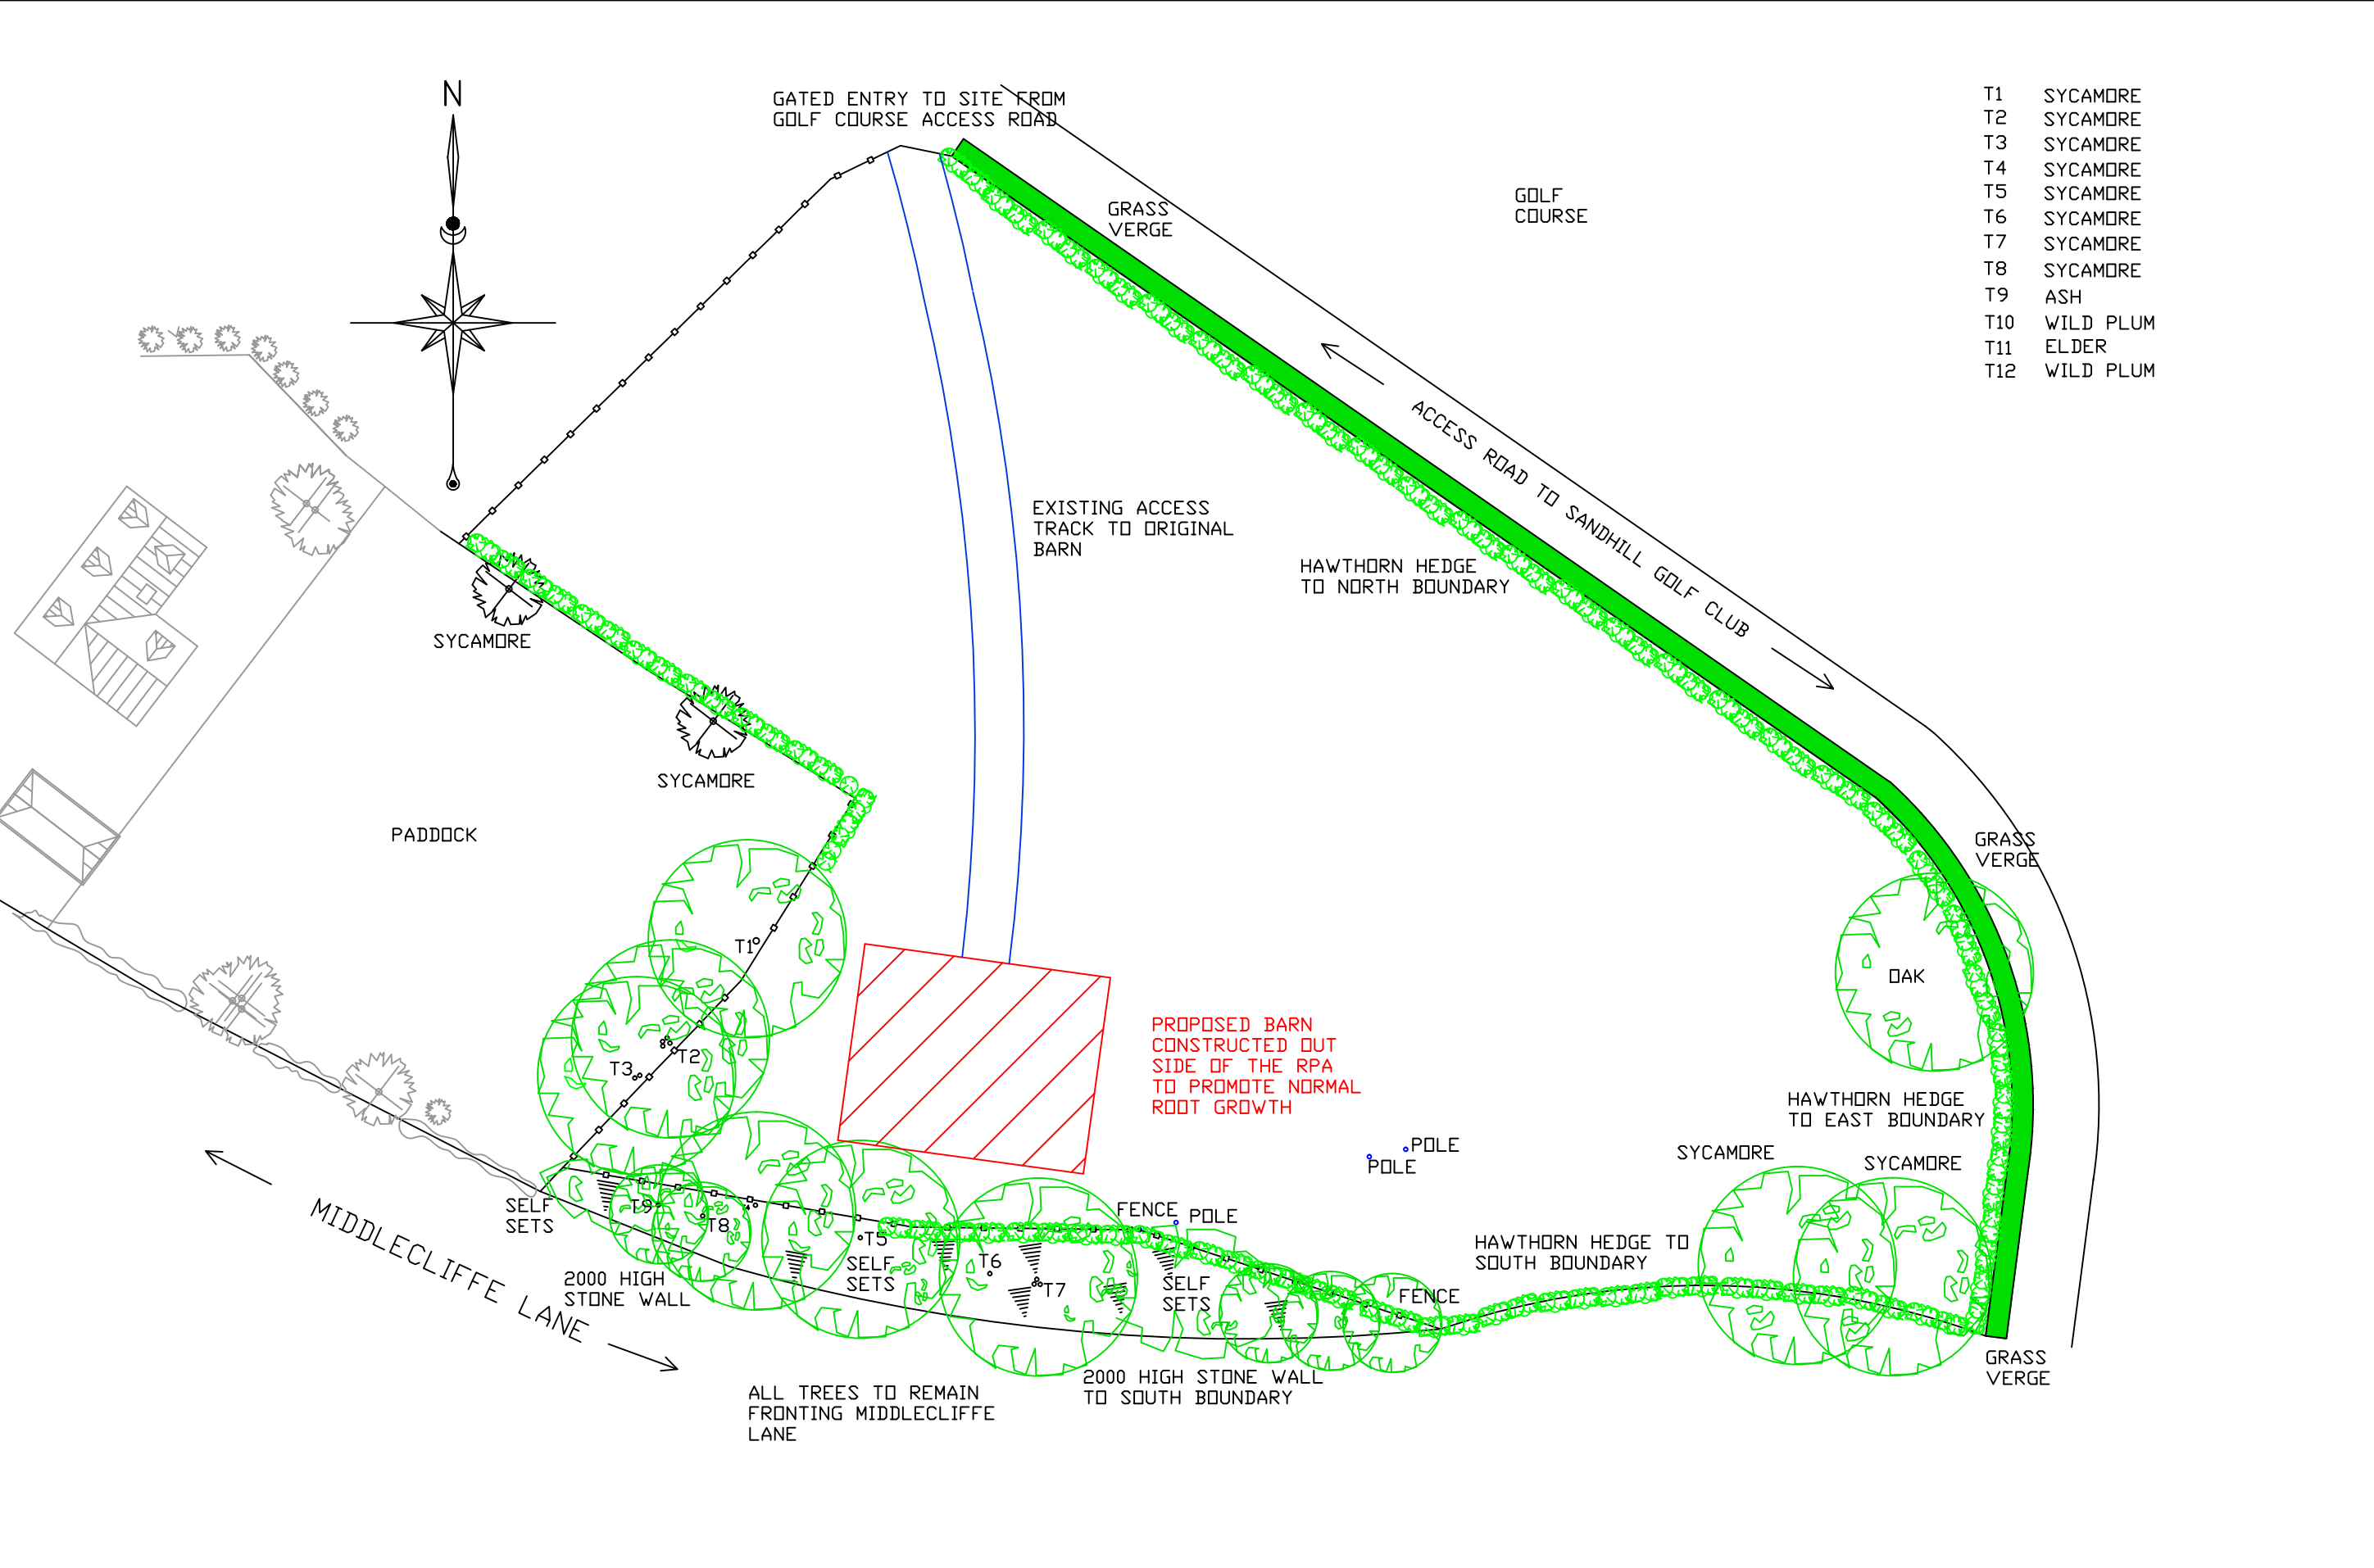

CLIENT MR H WISTOW WISTOW LODGE MIDDLECLIFFE LANE S72 0HW	TITLE DRAWING SHOWING GENERAL SITE AREA, AND THE POSITION OF PROPOSED BARN	 METRES	DRAWN AD	SCALE 1:500 @ A3	REV				
				DATE 25/06/2021	DRG No	CAD/QA/P/02			