
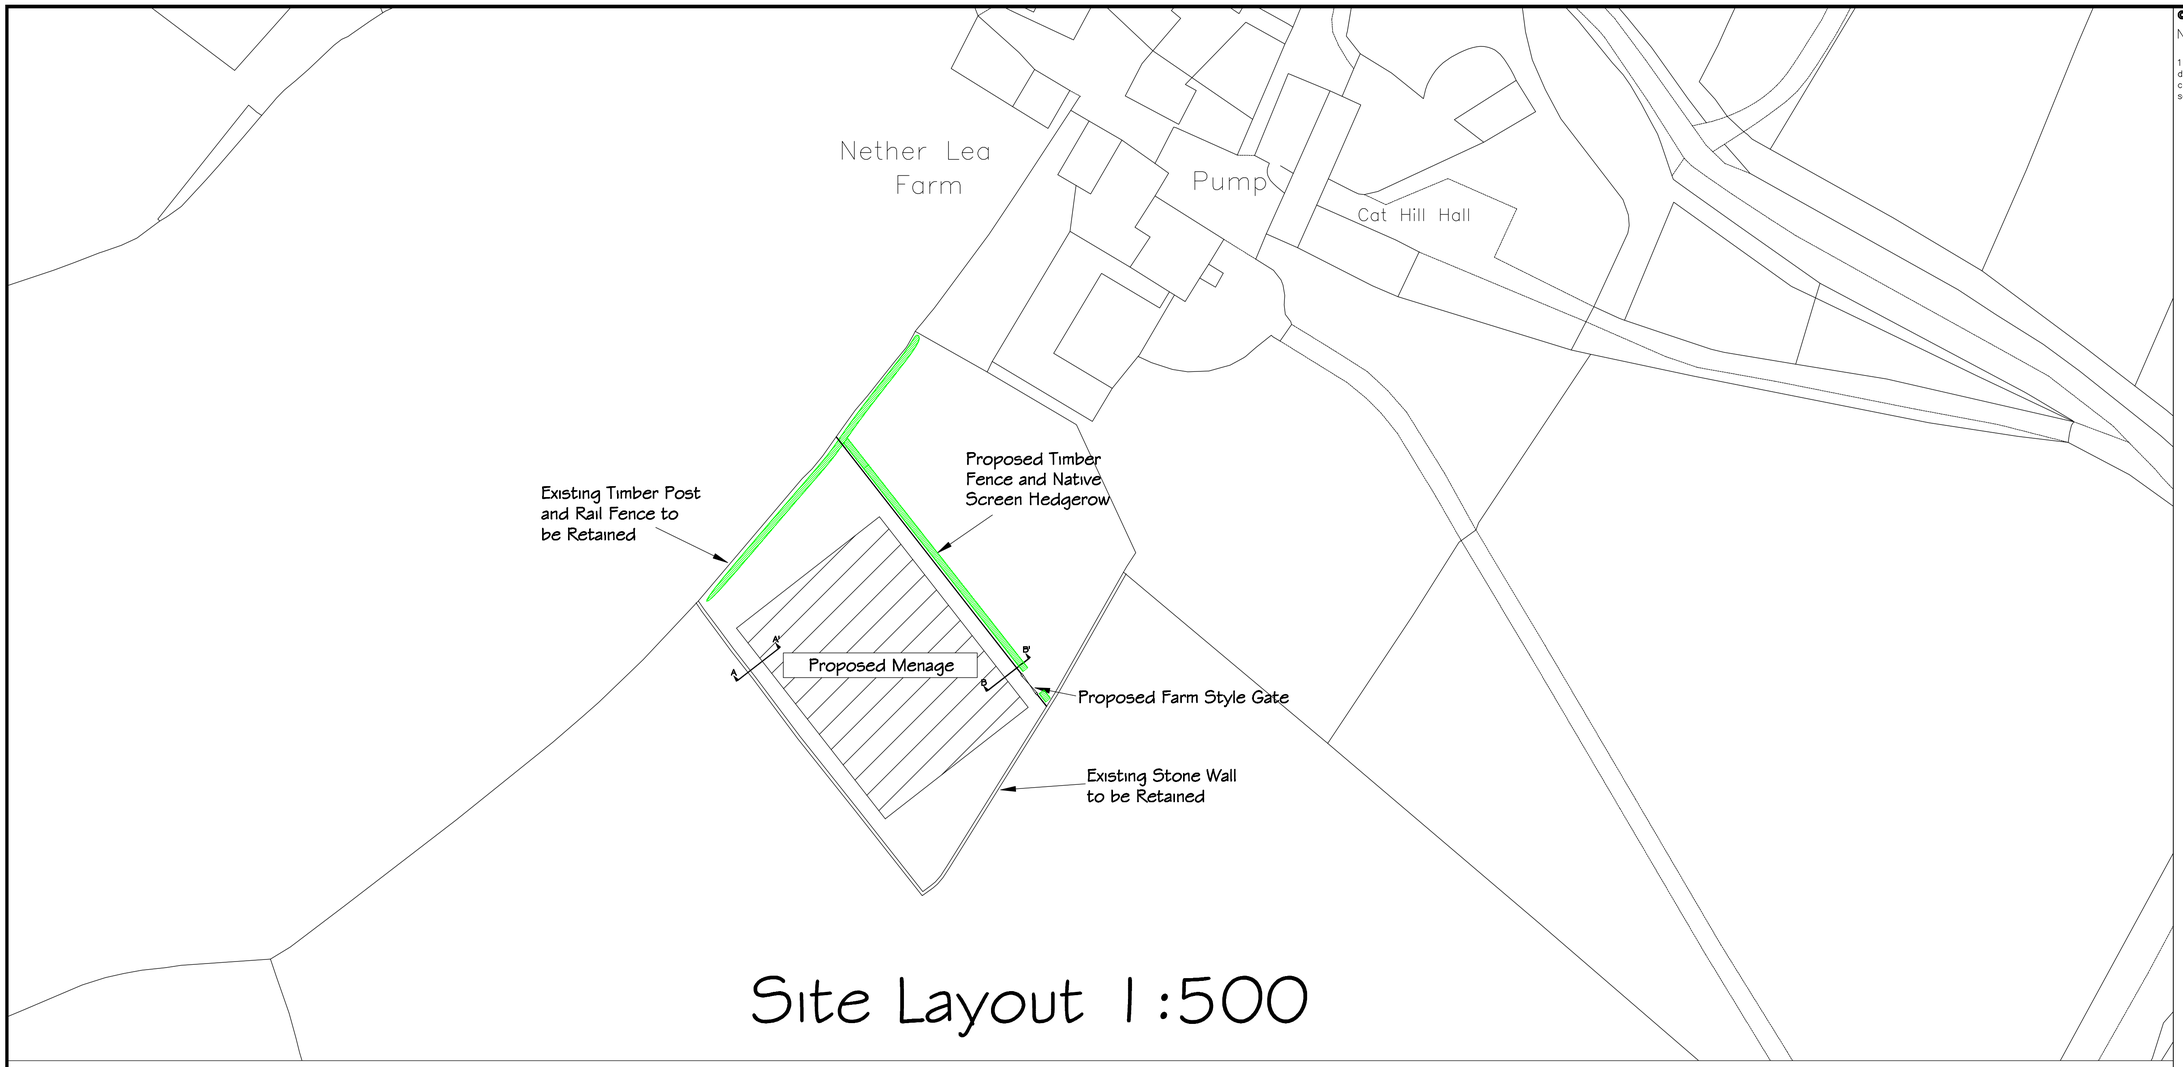



Site Layout 1:500

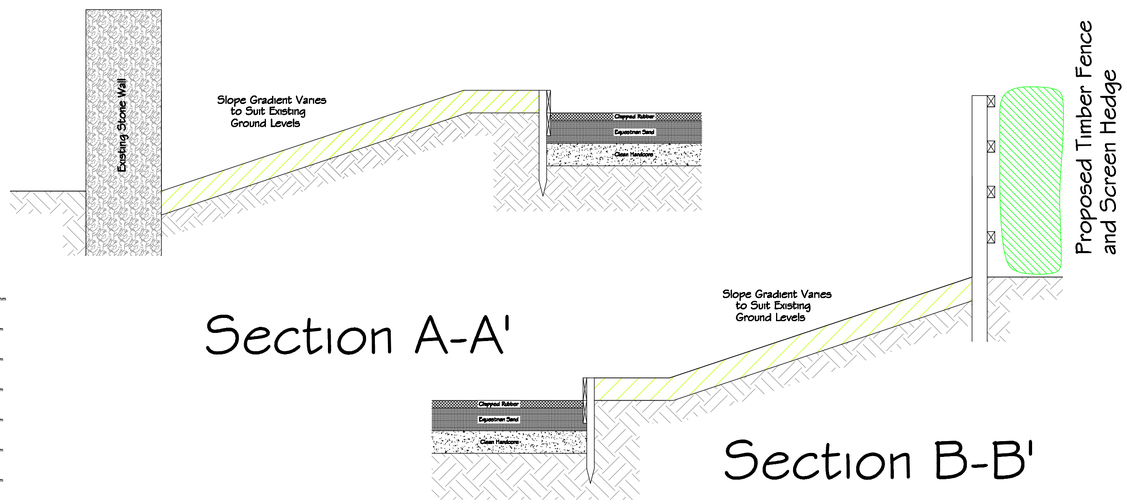

Section A-A'

Section B-B'

Details 1:20

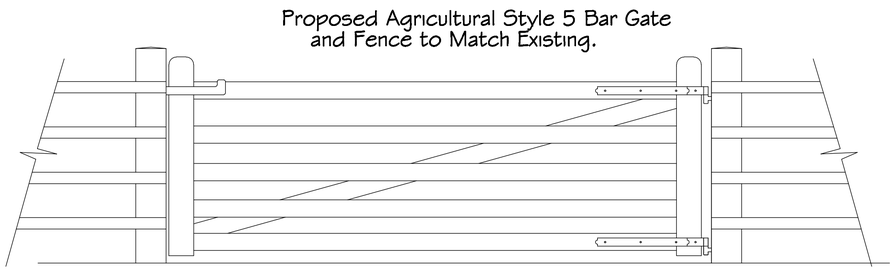

Proposed Gate and Fence

© Stamford Geomatics Ltd 2014

Notes:

1. The accuracy and content of this drawing are dependent on the surveyed scale and survey specification, care should be taken when working with other plotted scales or from CAD.

Rev	Description of revision	Date

Stamford Geomatics Ltd
LAND SURVEYING AND VOLUMETRICS
Onward Business Park
Ackworth, Pontefract
WF7 7BE
Tel: 01977 613042, 07710 349592
email: surveys@stamfordgeomatics.co.uk

Site Name:
Cat Hill Hall, Cat Hill
Hoylandswaine
SHEFFIELD
S36 7JB

Surveyed:	Drawn:	Checked:
AH	AH	CSm

Title
Proposed Menage.

Plotted Scale:	Date:	Sheet Size:
As Shown	04 Aug 14	A1

Drawing No.	Revision
1780/002	-