


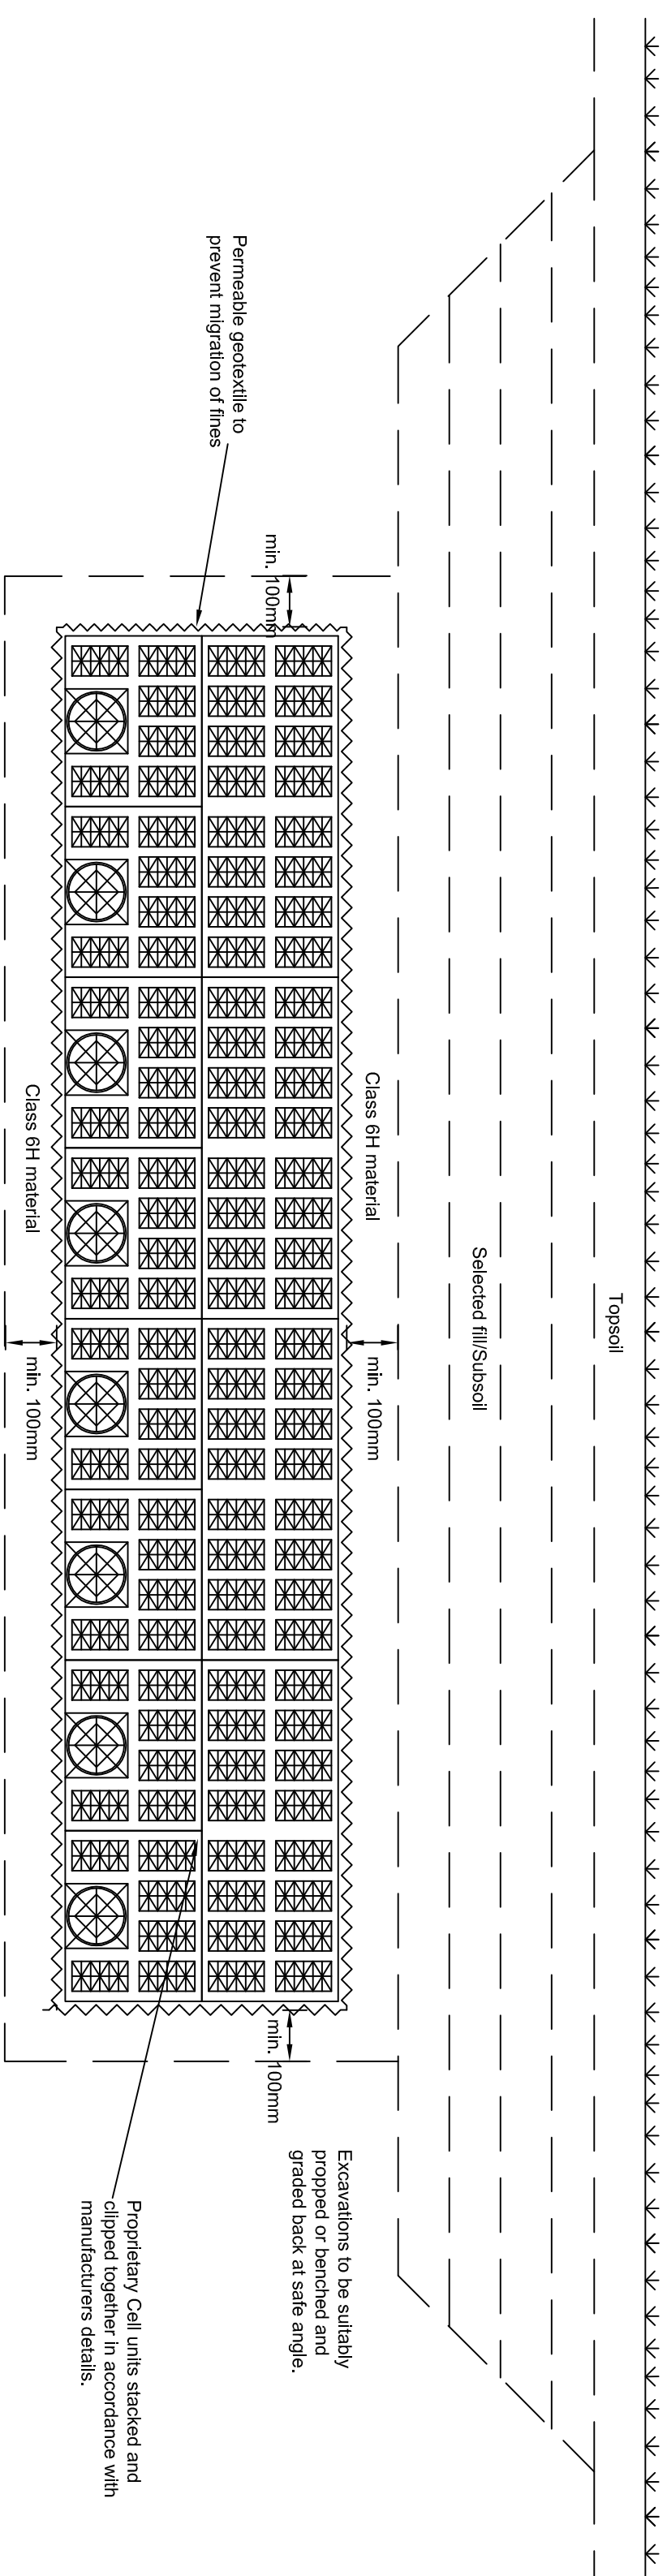


Typical Cell Unit Soakaway


NOTES

Soakway units to be installed in accordance with manufacturers recommendations and guidelines.


Please refer to drainage design drawing for invert levels and sizes.

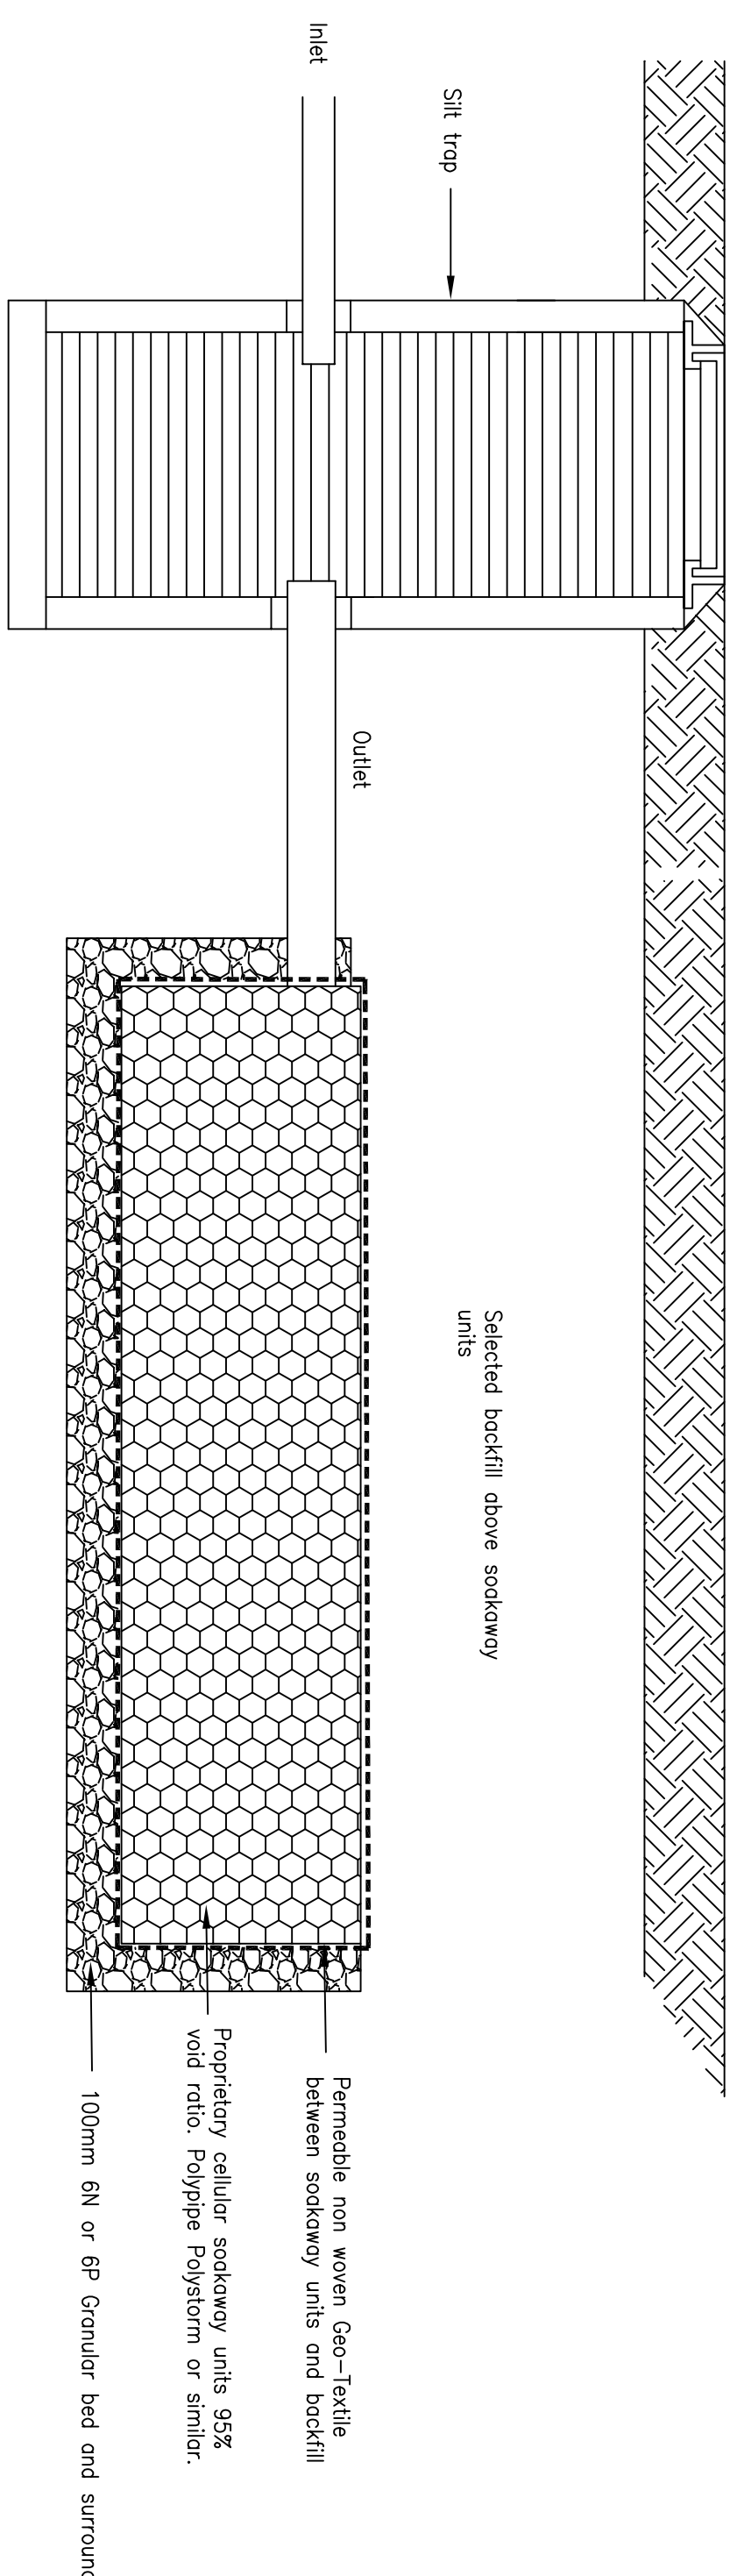

Longitudinal Section

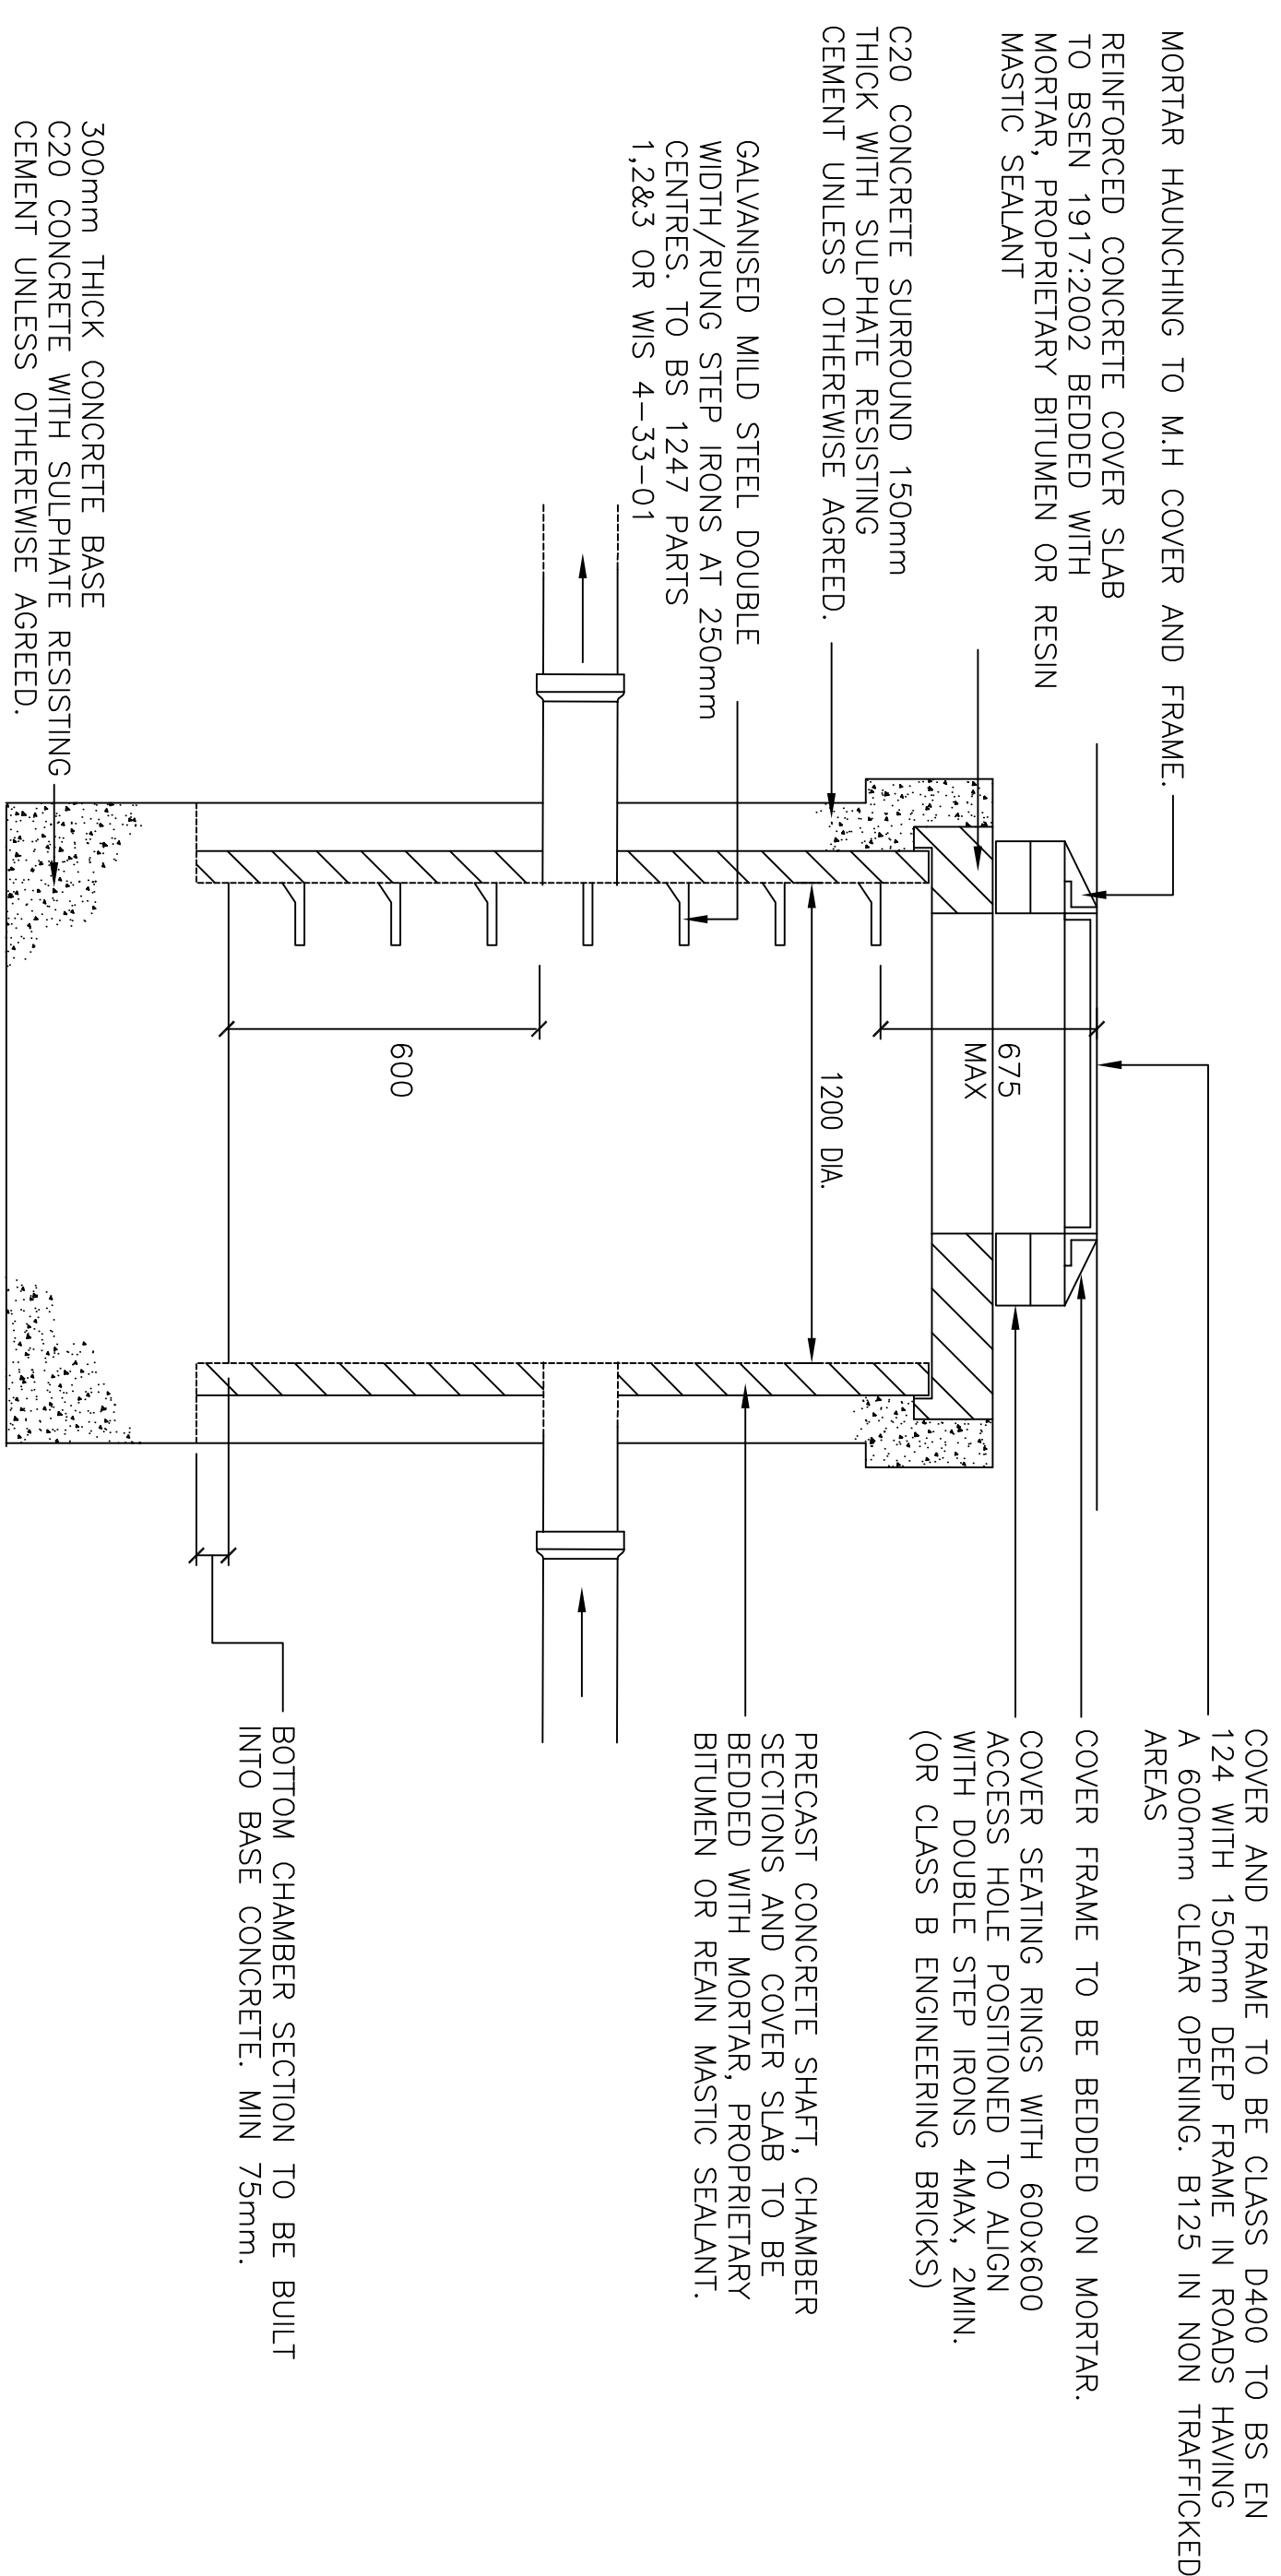

SECTION

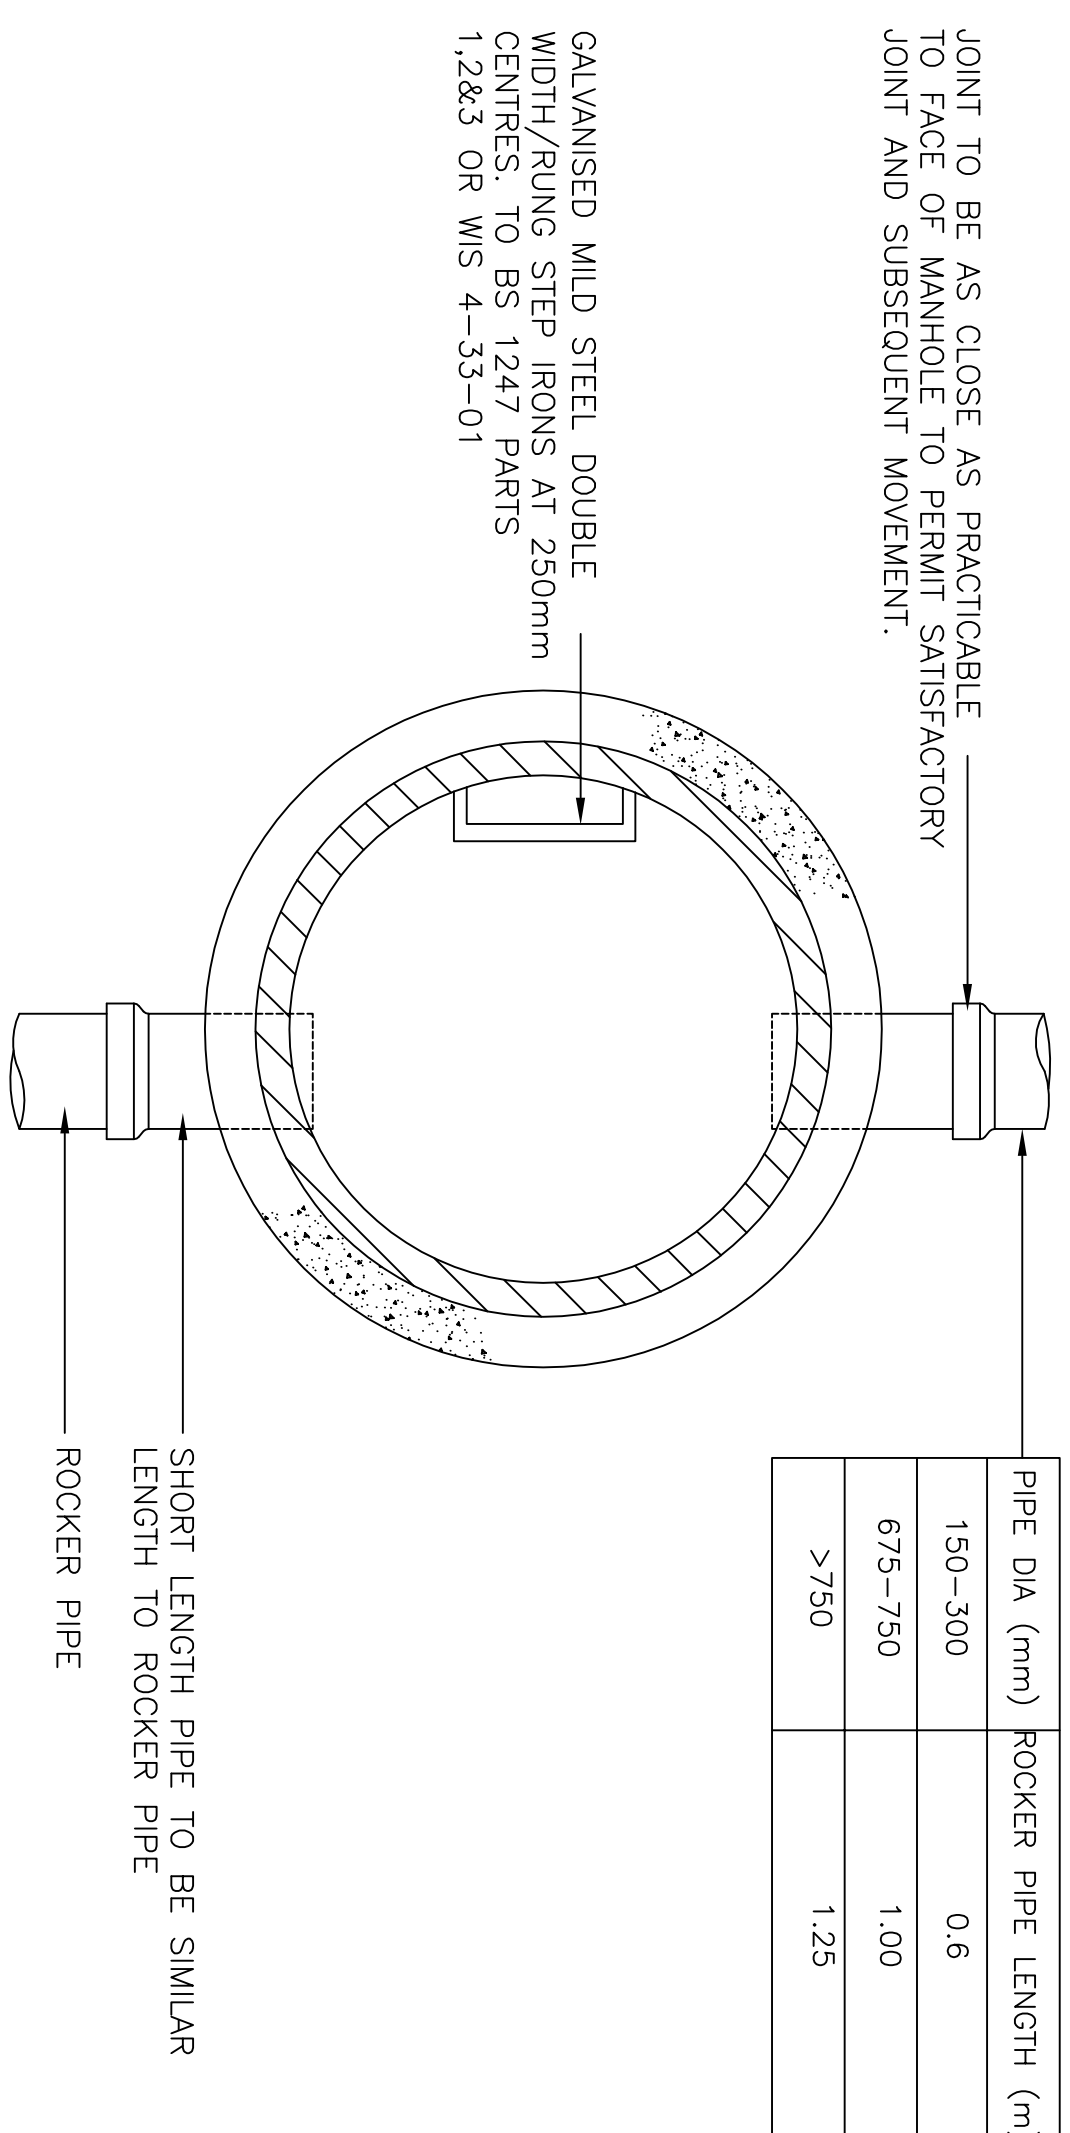

SILT TRAP

PLAN

Rev:	Date:	Date:	Drawn:
KSL Design			
Warren Walk Royston, Barmsey			
Soakaway & Silttrap Typical detail			
Dwg No. : STE/17/1103			
Date : 7-6-17			
Scale : Not to scale			
Copyright © Shaun Tange Engineering			
S H A U N T O N G E E N G I N E E R I N G			
11 Broomfield Road, Wombwell, Barnsley, S73 0SA, Tel: 01726 755929, Mobile 07828 276870, Email Shaun@storage.snet.co.uk			