


0 5 10 15 20 25m
Scale 1:500

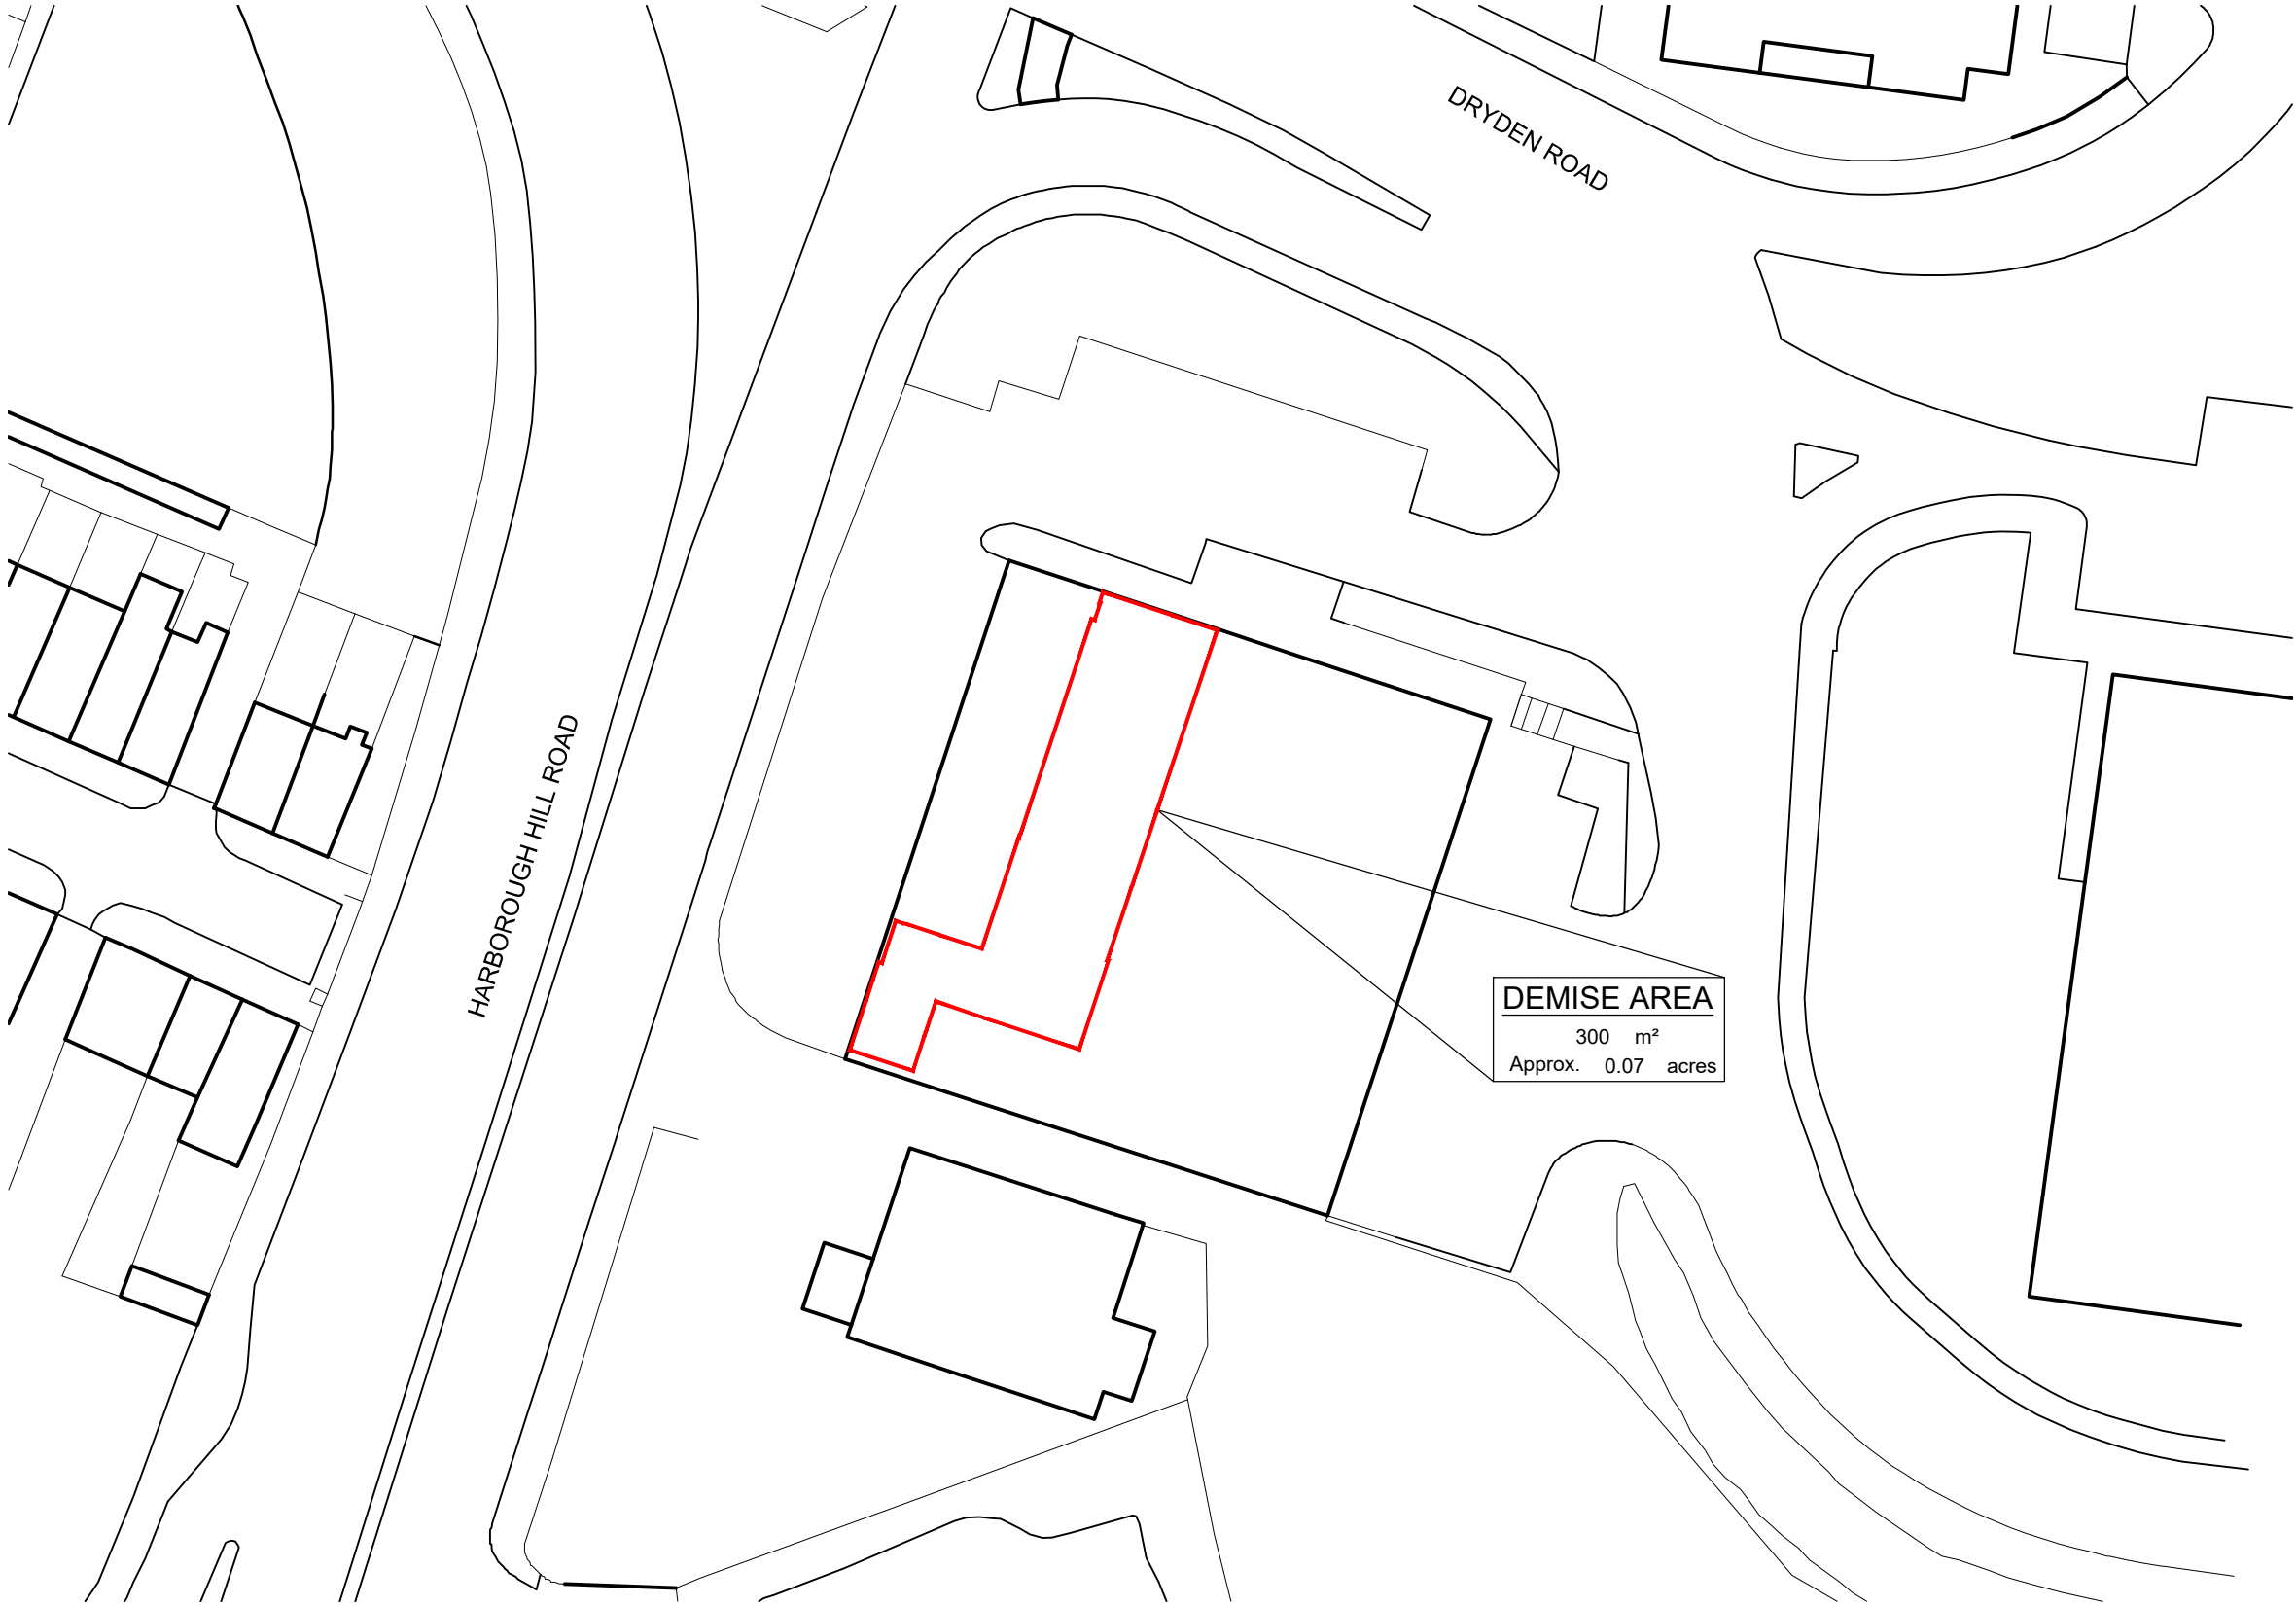

Block Plan

- NOTES
- All dimensions and levels are to be checked on site.
 - Any discrepancies are to be reported to the architect before any work commences.
 - This drawing shall not be scaled to ascertain any dimensions. Work to figured dims only.
 - This drawing shall not be reproduced without express written permission from AEW.
 - Title overlay drawings and ownership boundaries are produced using all reasonable endeavours. AEW cannot be responsible for the accuracy or scale discrepancy of base plans supplied to them.
 - All works are to be undertaken in accordance with Building Regulations and the latest British Standards.
 - All proprietary materials and products are to be used strictly in accordance with the manufacturers recommendations.

CDM 2015

Client notified of duties: **At Design Workshop**
Principal Designer: **CSS**

Unless noted below, all known hazards have been highlighted on the drawing.
Drawing Based:

- OS Promap

Application Boundary Indicated:

A	01/03/2024	LMD	JJS
Application boundary updated			
-	06/02/24	TSS	JJS
Initial Issue			
REV	Date	Drawn by: -	Checked by: -
Status	Purpose of Issue		
S2	For Information		
drawing stage	Planning		
client			
McDonald's Restaurants Ltd			
project			
Barnsley Retail Park Harborough Hill Road S71 1JE		2558	
drawing title			
Block Plan			
date			
06/02/24		drawn TSS	
scale@A3 1:500		checked JJS	

PLANNING