


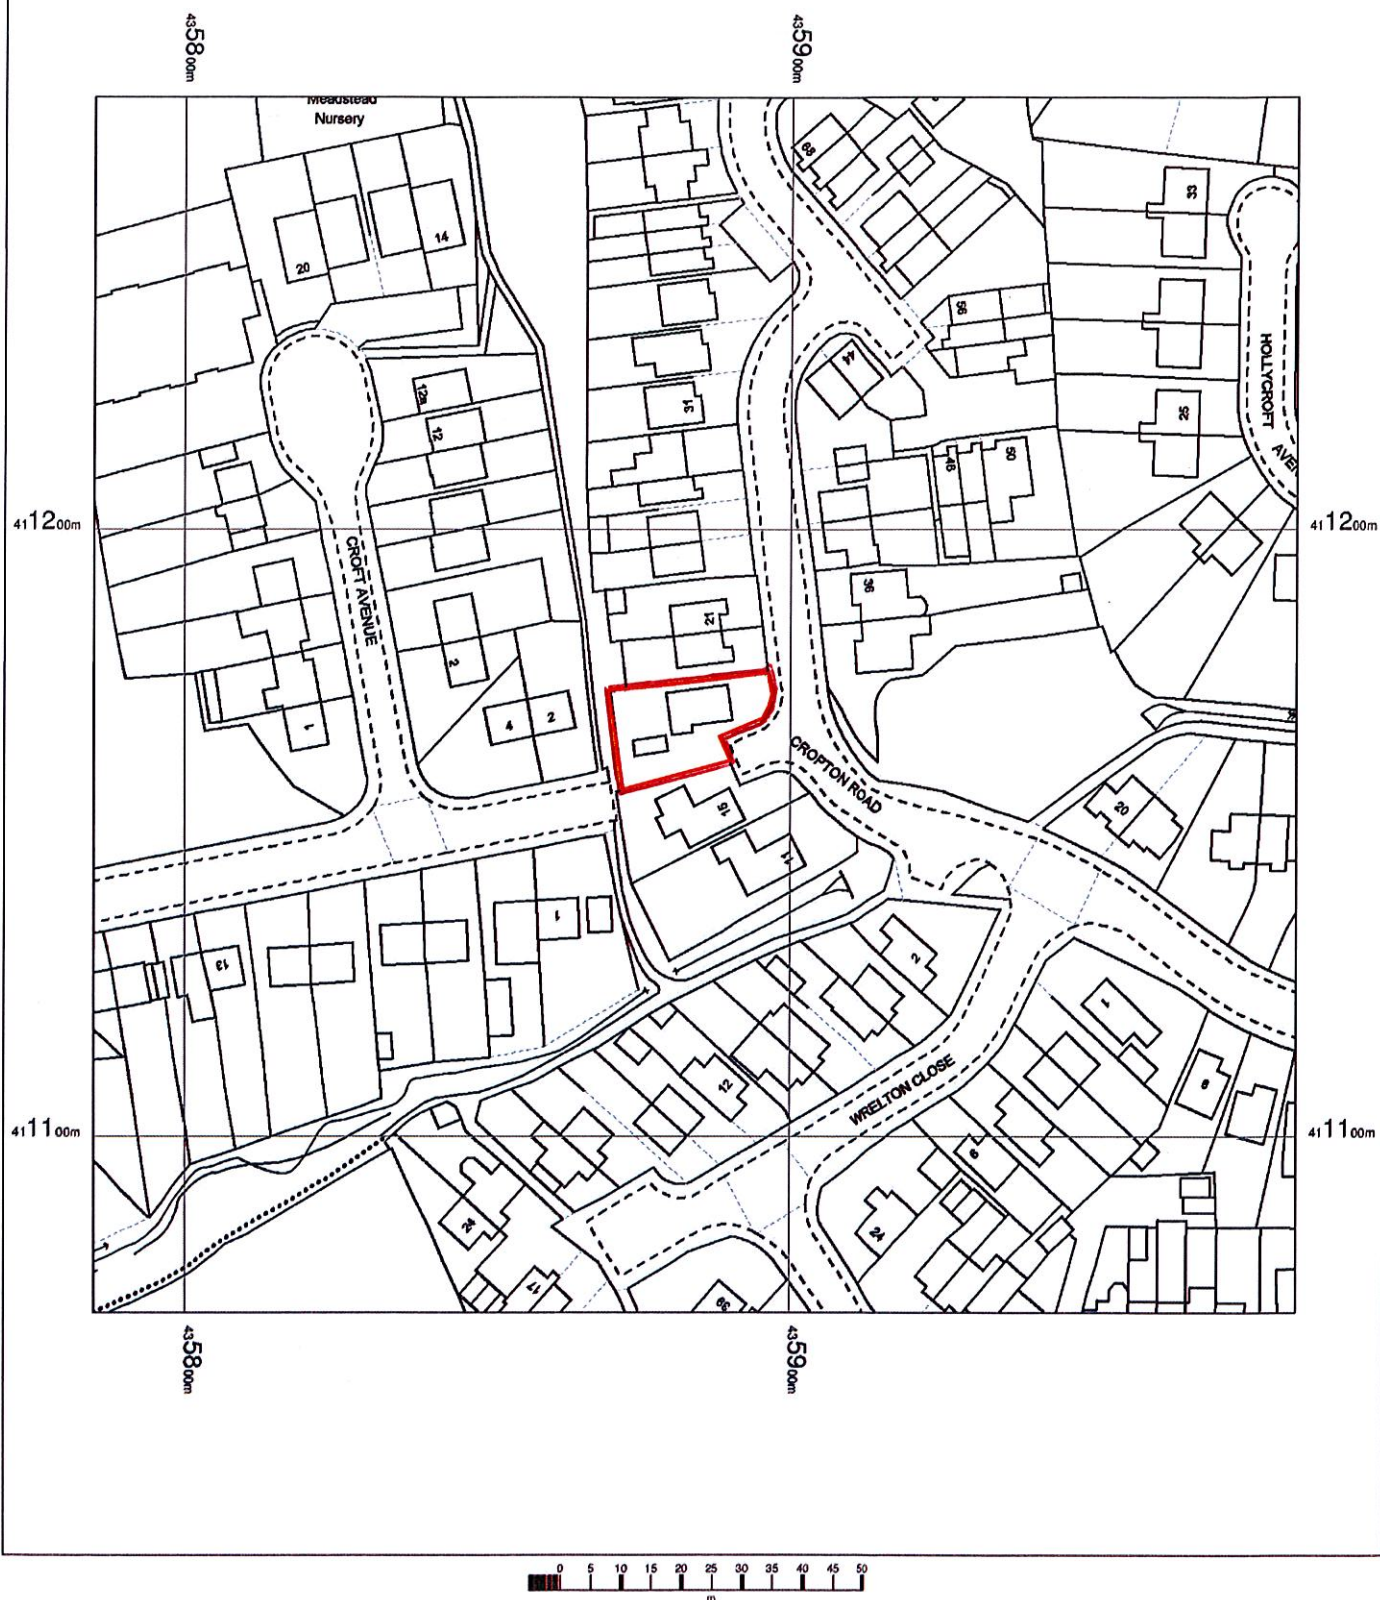

17 Cropton Road
Royston
Barnsley
S71 4JJ

OS MasterMap 1250/2500/10000 scale

1:1250 scale print at A4, Centre: 435885 E, 411171 N

© Crown Copyright Ordnance Survey. Licence no. 100041041



MR & MRS SMIRTHWAITE
17 CROPTON ROAD
ROYSTON

BARNSELY
SOUTH YORKSHIRE
S71 4JJ