
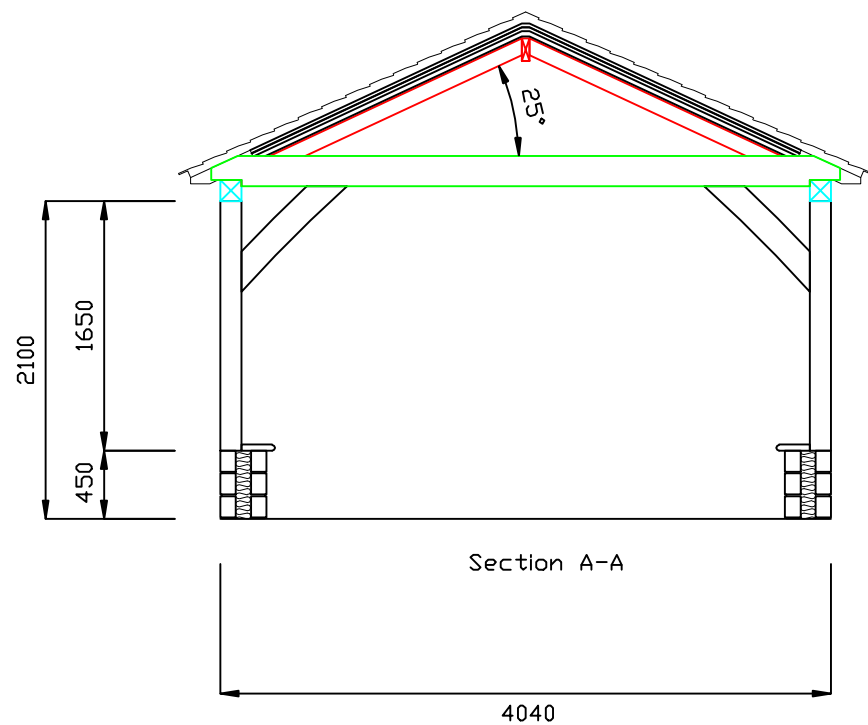
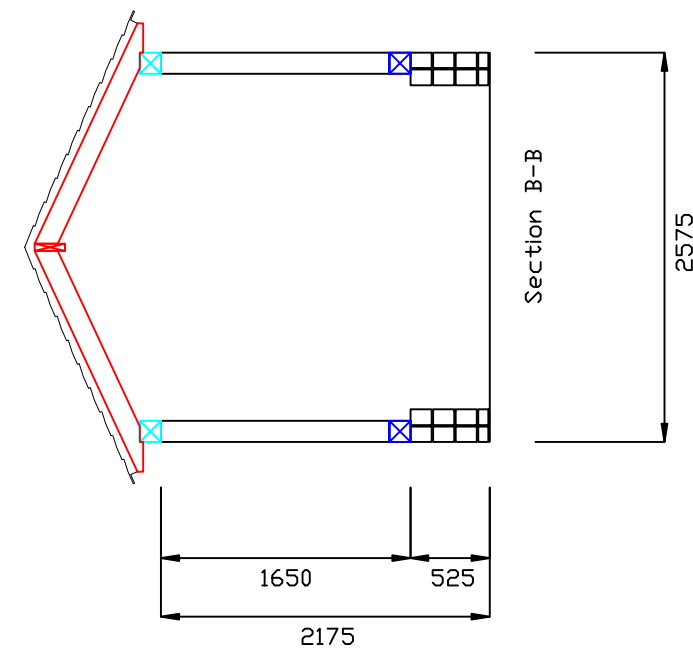
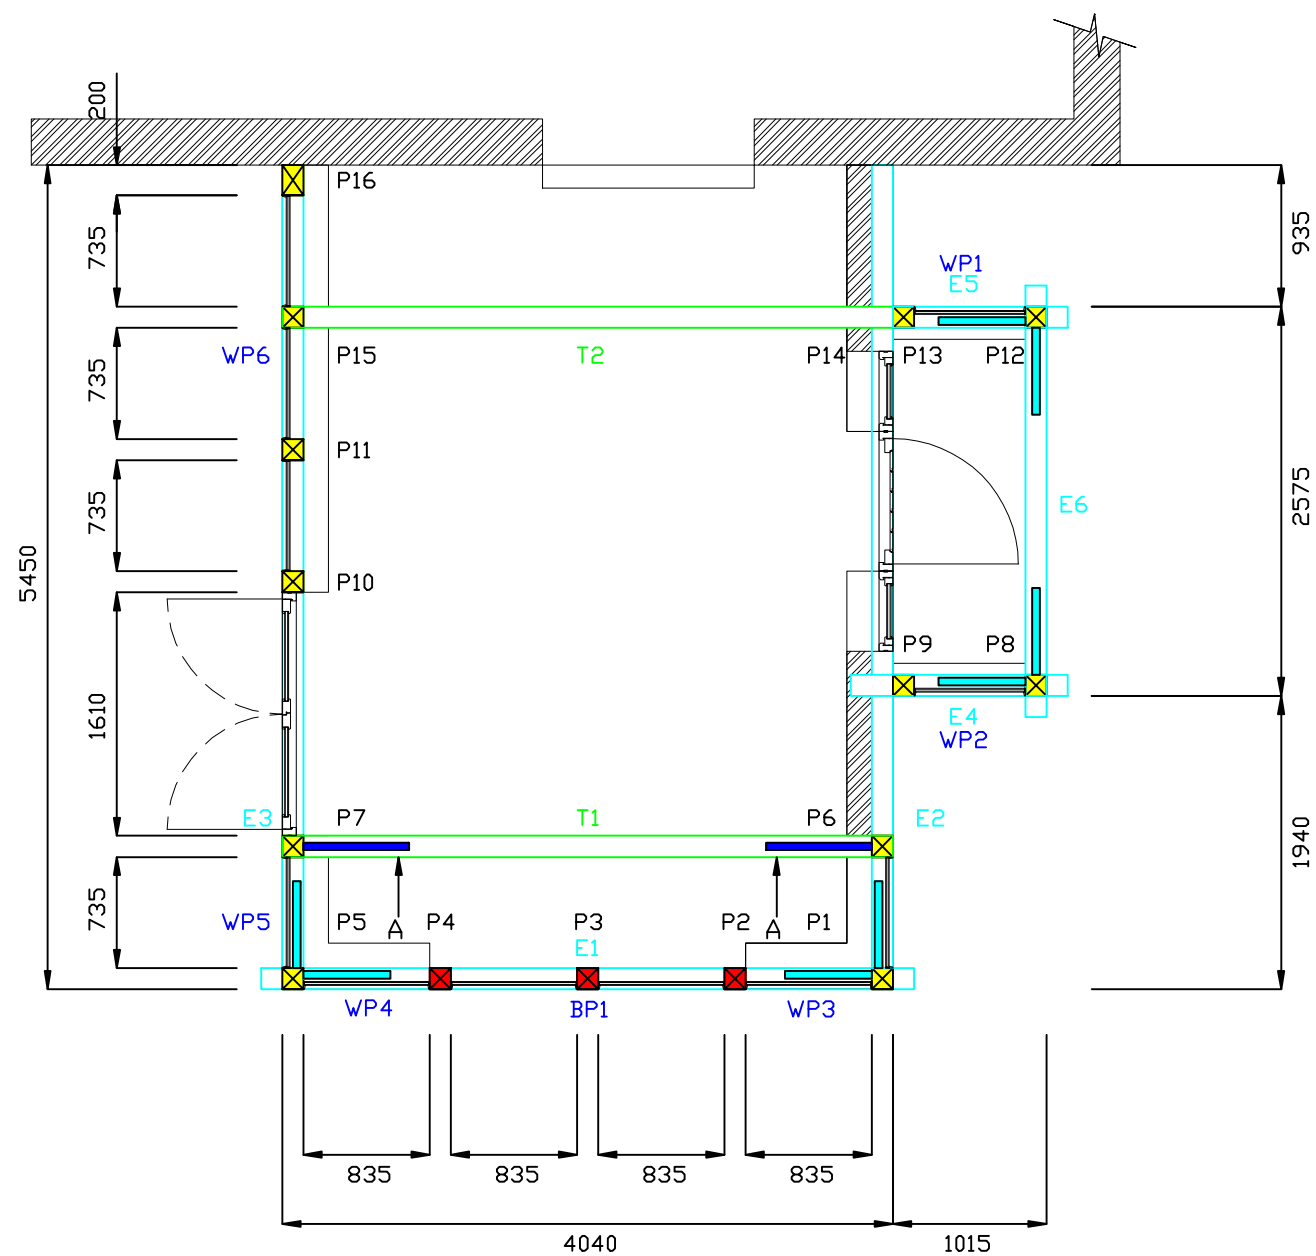
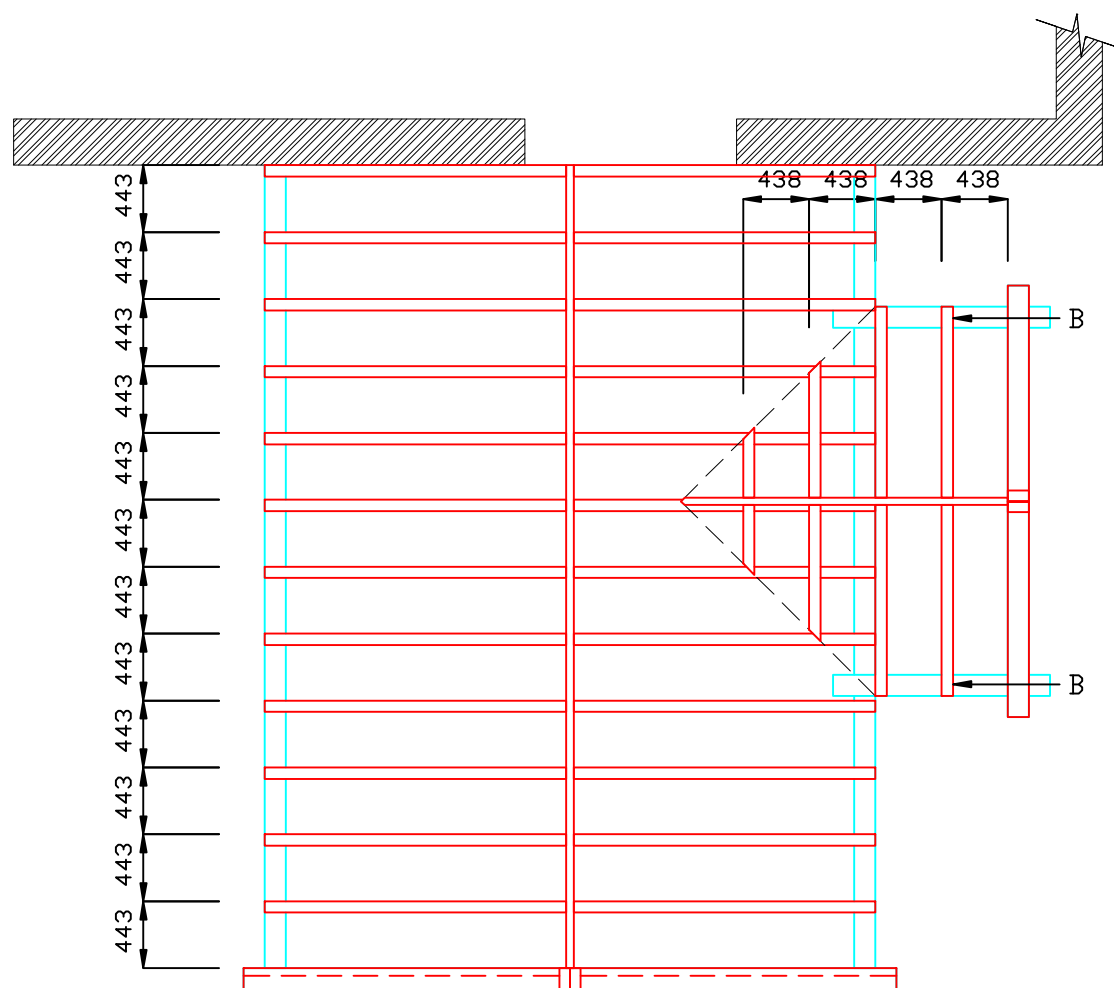


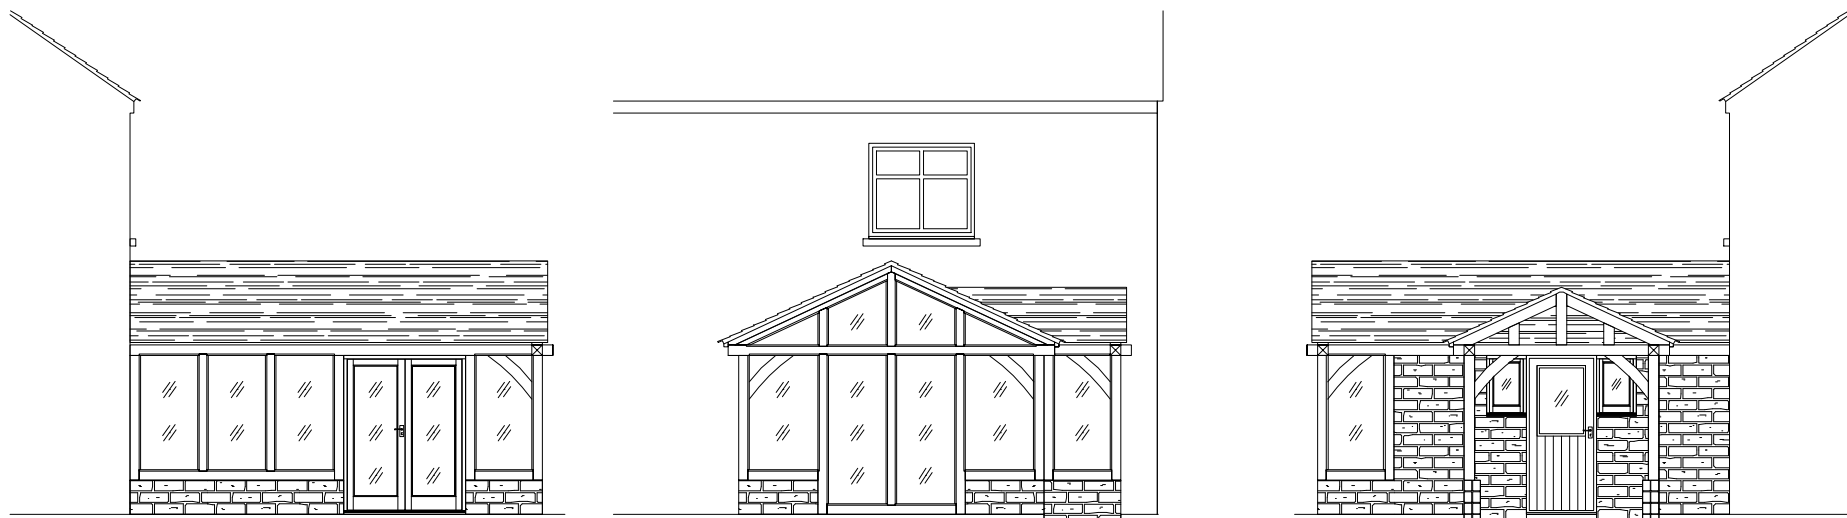

IF IN DOUBT - ASK!

NOTES :
DO NOT SCALE FROM DRAWINGS EXCEPT FOR PLANNING PURPOSES.

DUE TO OAK'S NATURAL IRON CONTENT, AN INITIAL STAINING WILL OCCUR TO STADDLESTONES, BRICKWORK AND OVERSITE. THIS WILL DISAPPEAR NATURALLY IN TIME.

CONCRETE SLAB TO BE EXTENDED 50mm BEYOND INDEPENDENT POST'S TO ALLOW FOR PADSTONE SPLAY.

© THIS DRAWING IS THE COPYRIGHT OF PRIMEOAK BUILDINGS LTD & MUST NOT BE REPRODUCED IN PART OR WHOLE WITHOUT CONSENT.

ANY DISCREPANCIES IN THIS DRAWING TO BE REPORTED PRIMEOAK BUILDINGS LTD.

WEATHERBOARD : N/A (175mm Gauge)

RAFTERS : Oak

STUDWORK : N/A

WIDTH : 4.04m

DEPTH : 5.45m

EAVES HEIGHT : 2.1m

ROOF PITCH : 25°

CATSLIDE : N/A

OUTSHOT: N/A

KEY :

- TIE BRACE.
- SMALL TIE BRACE
- KNEE BRACE.
- STUD BRACE / STUDWORK.
- SOLEPLATE.
- POSTS ON STADDLESTONES.
- POSTS ON SLAB.
- POSTS ON SOLEPLATE.
- POSTS ON BRICKWORK.

CLIENT : Mr. & Mrs. Bedforth.

JOB No. : 286/1804

DRAWING No. : Client Issue 1 (286/1804/01C)

SCALE : 1:50 & 1:100

DATE : 28/07/2008

DRAWN BY : Lee Hale.

\\Server1\Data\Logos\Tablet Small

Prime Oak Buildings Ltd

**Whitehouse Farm
Whitehouse Lane
Swindon
South Staffordshire
DY3 4PE**

**Tel:01384 296611
Fax:01384 273118**

www.primeoak.co.uk