


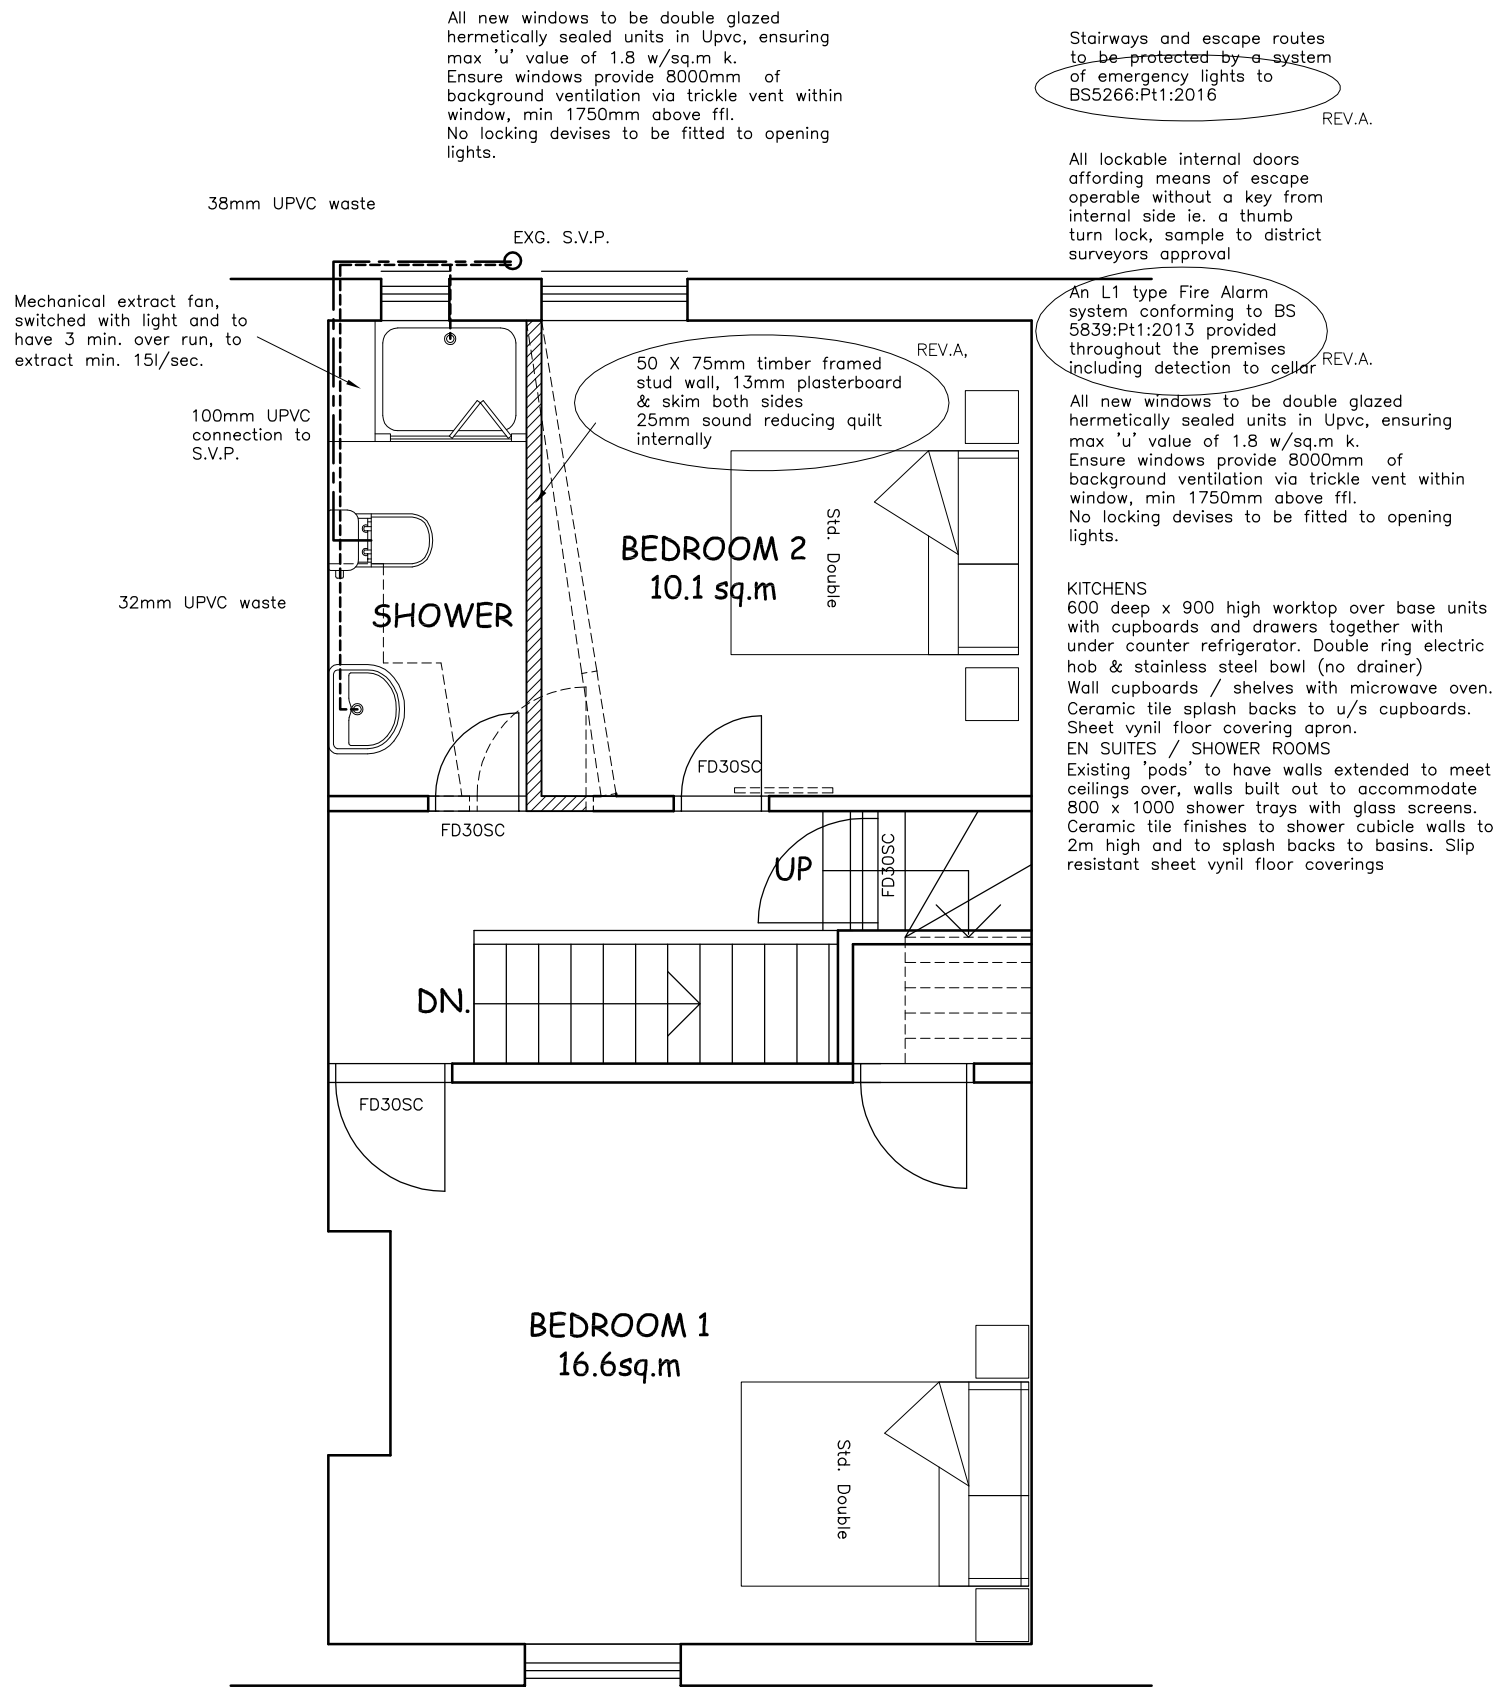

FIRST FLOOR PLAN 1:50

<div>Andromeda</div> <div>ARCHITECTURE</div> <div>105 HAWKSLEY AVENUE</div> <div>SHEFFIELD S6 2BD</div> <div>Tel: (0114) 2854 207</div>	L.P.S. AT 90 PRINCESS STREET, BARNSELEY, S70 1PF			
	CONVERSION TO H.M.O.			
	FIRST FLOOR PLAN	1/50 @ A3	JUN.'17	07-0517-WD1.2C