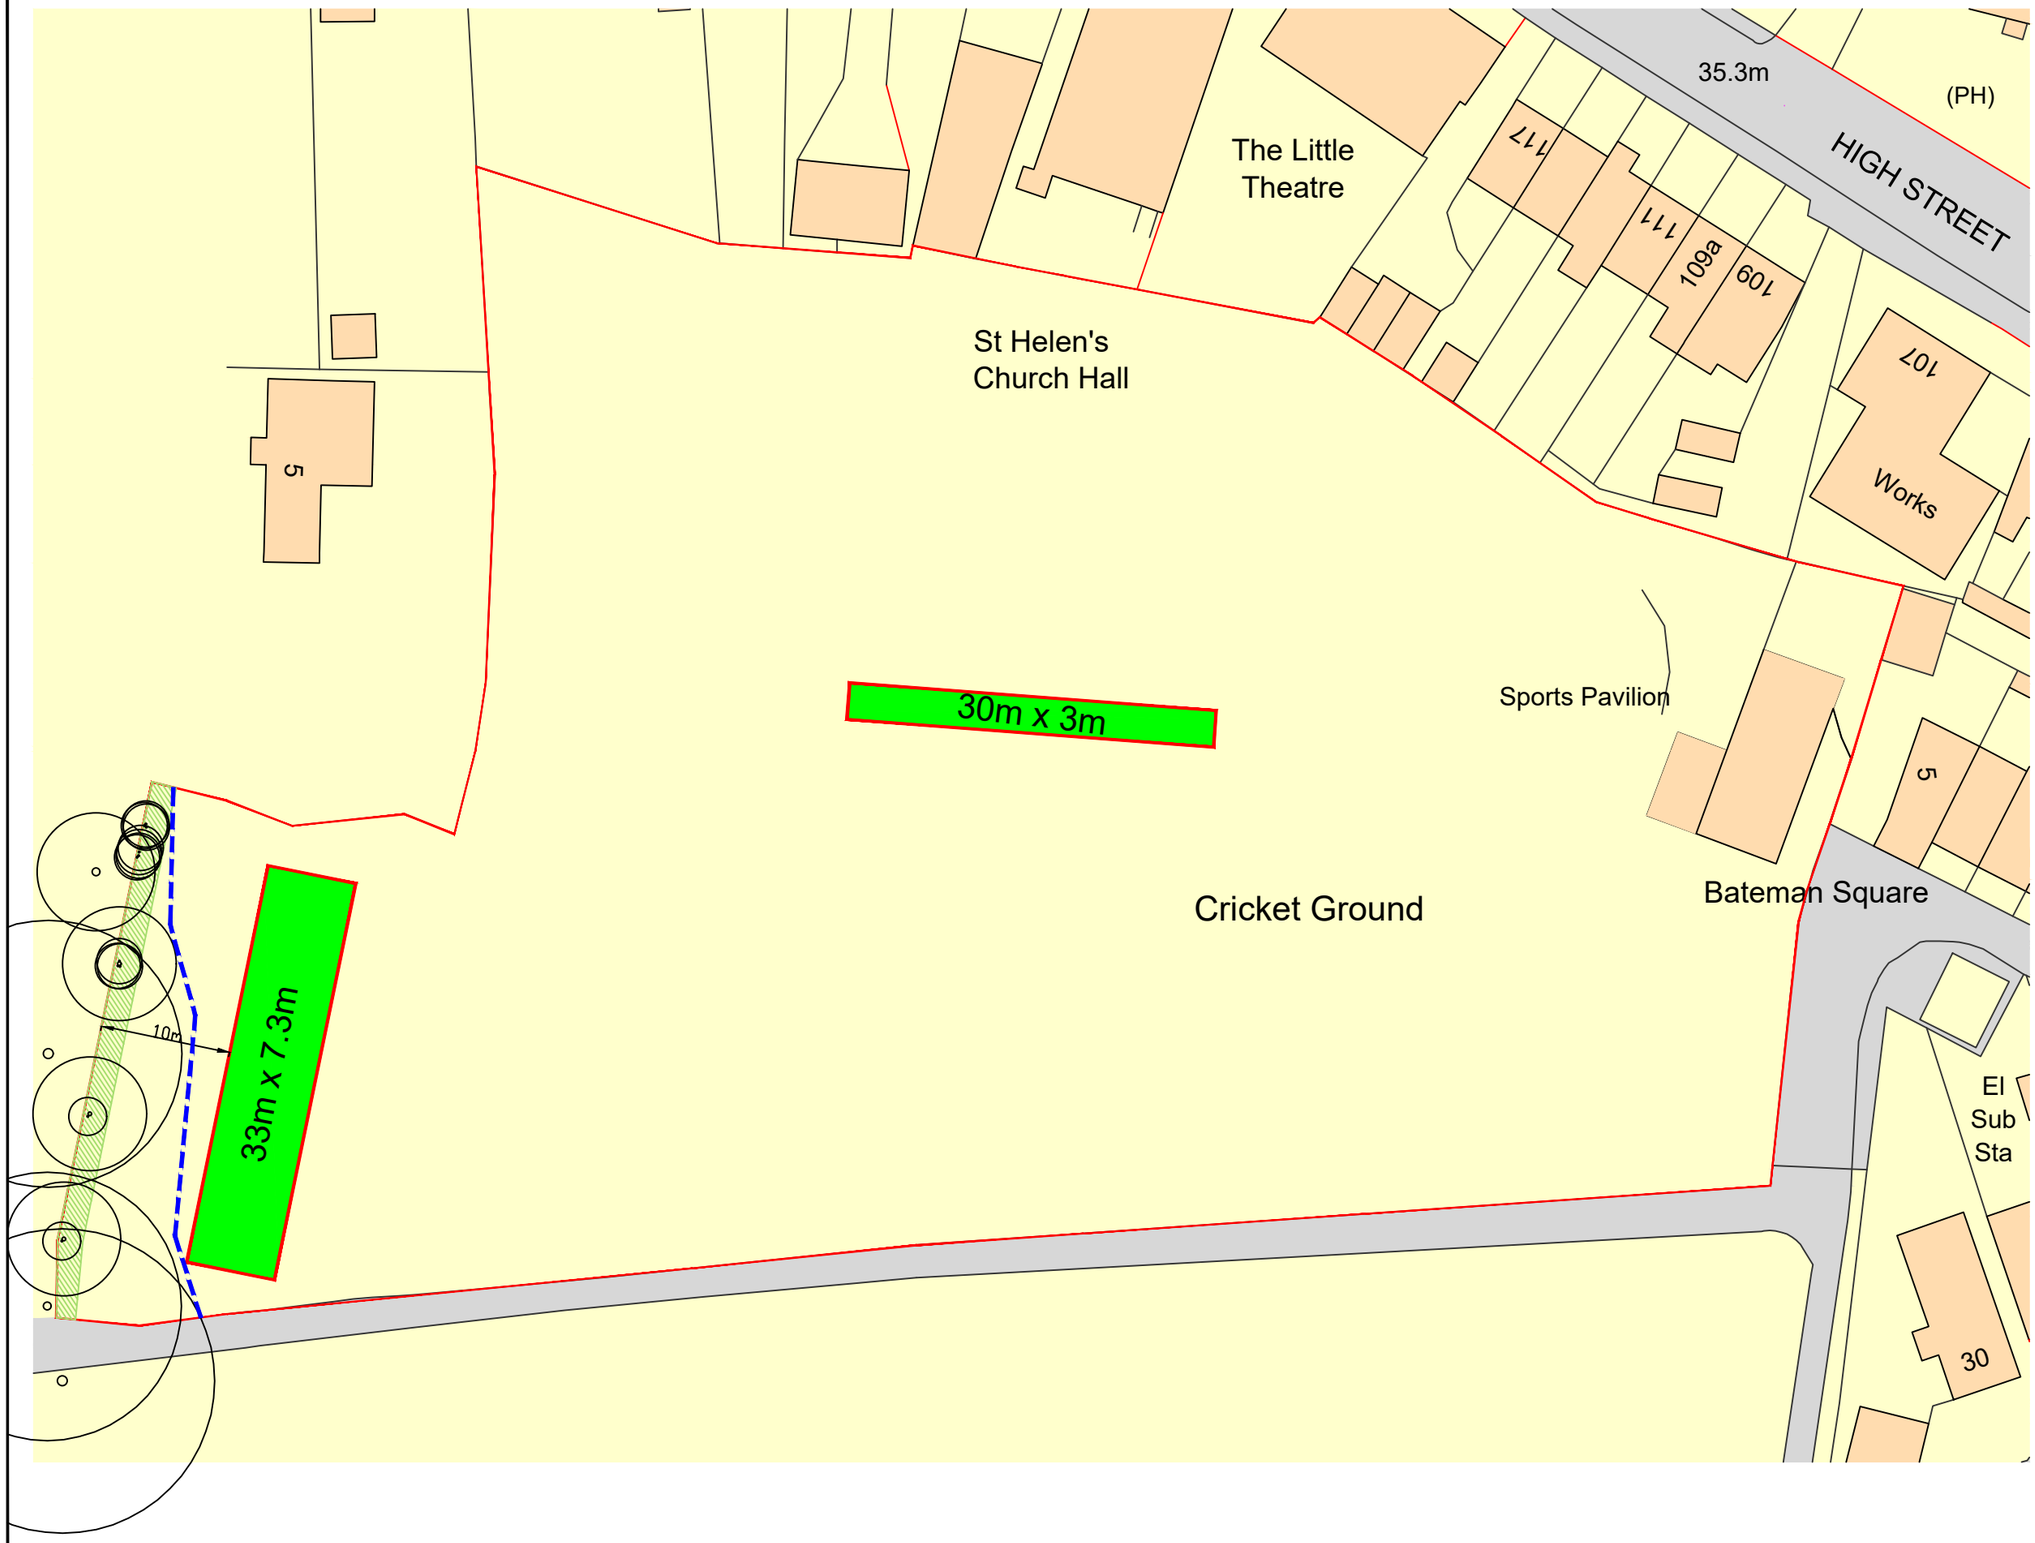

DATE	REVISIONS	BY

HERAS FENCING ON PADS TO BE ERECTED DURING CONSTRUCTION

N

DRAWN AN	CHECKED	DATE July 26
DRG. No. 04		REV.
SCALE: 1:500@A3		

Proposed Site Plan

TICC
Thurnscoe
Rotherham