

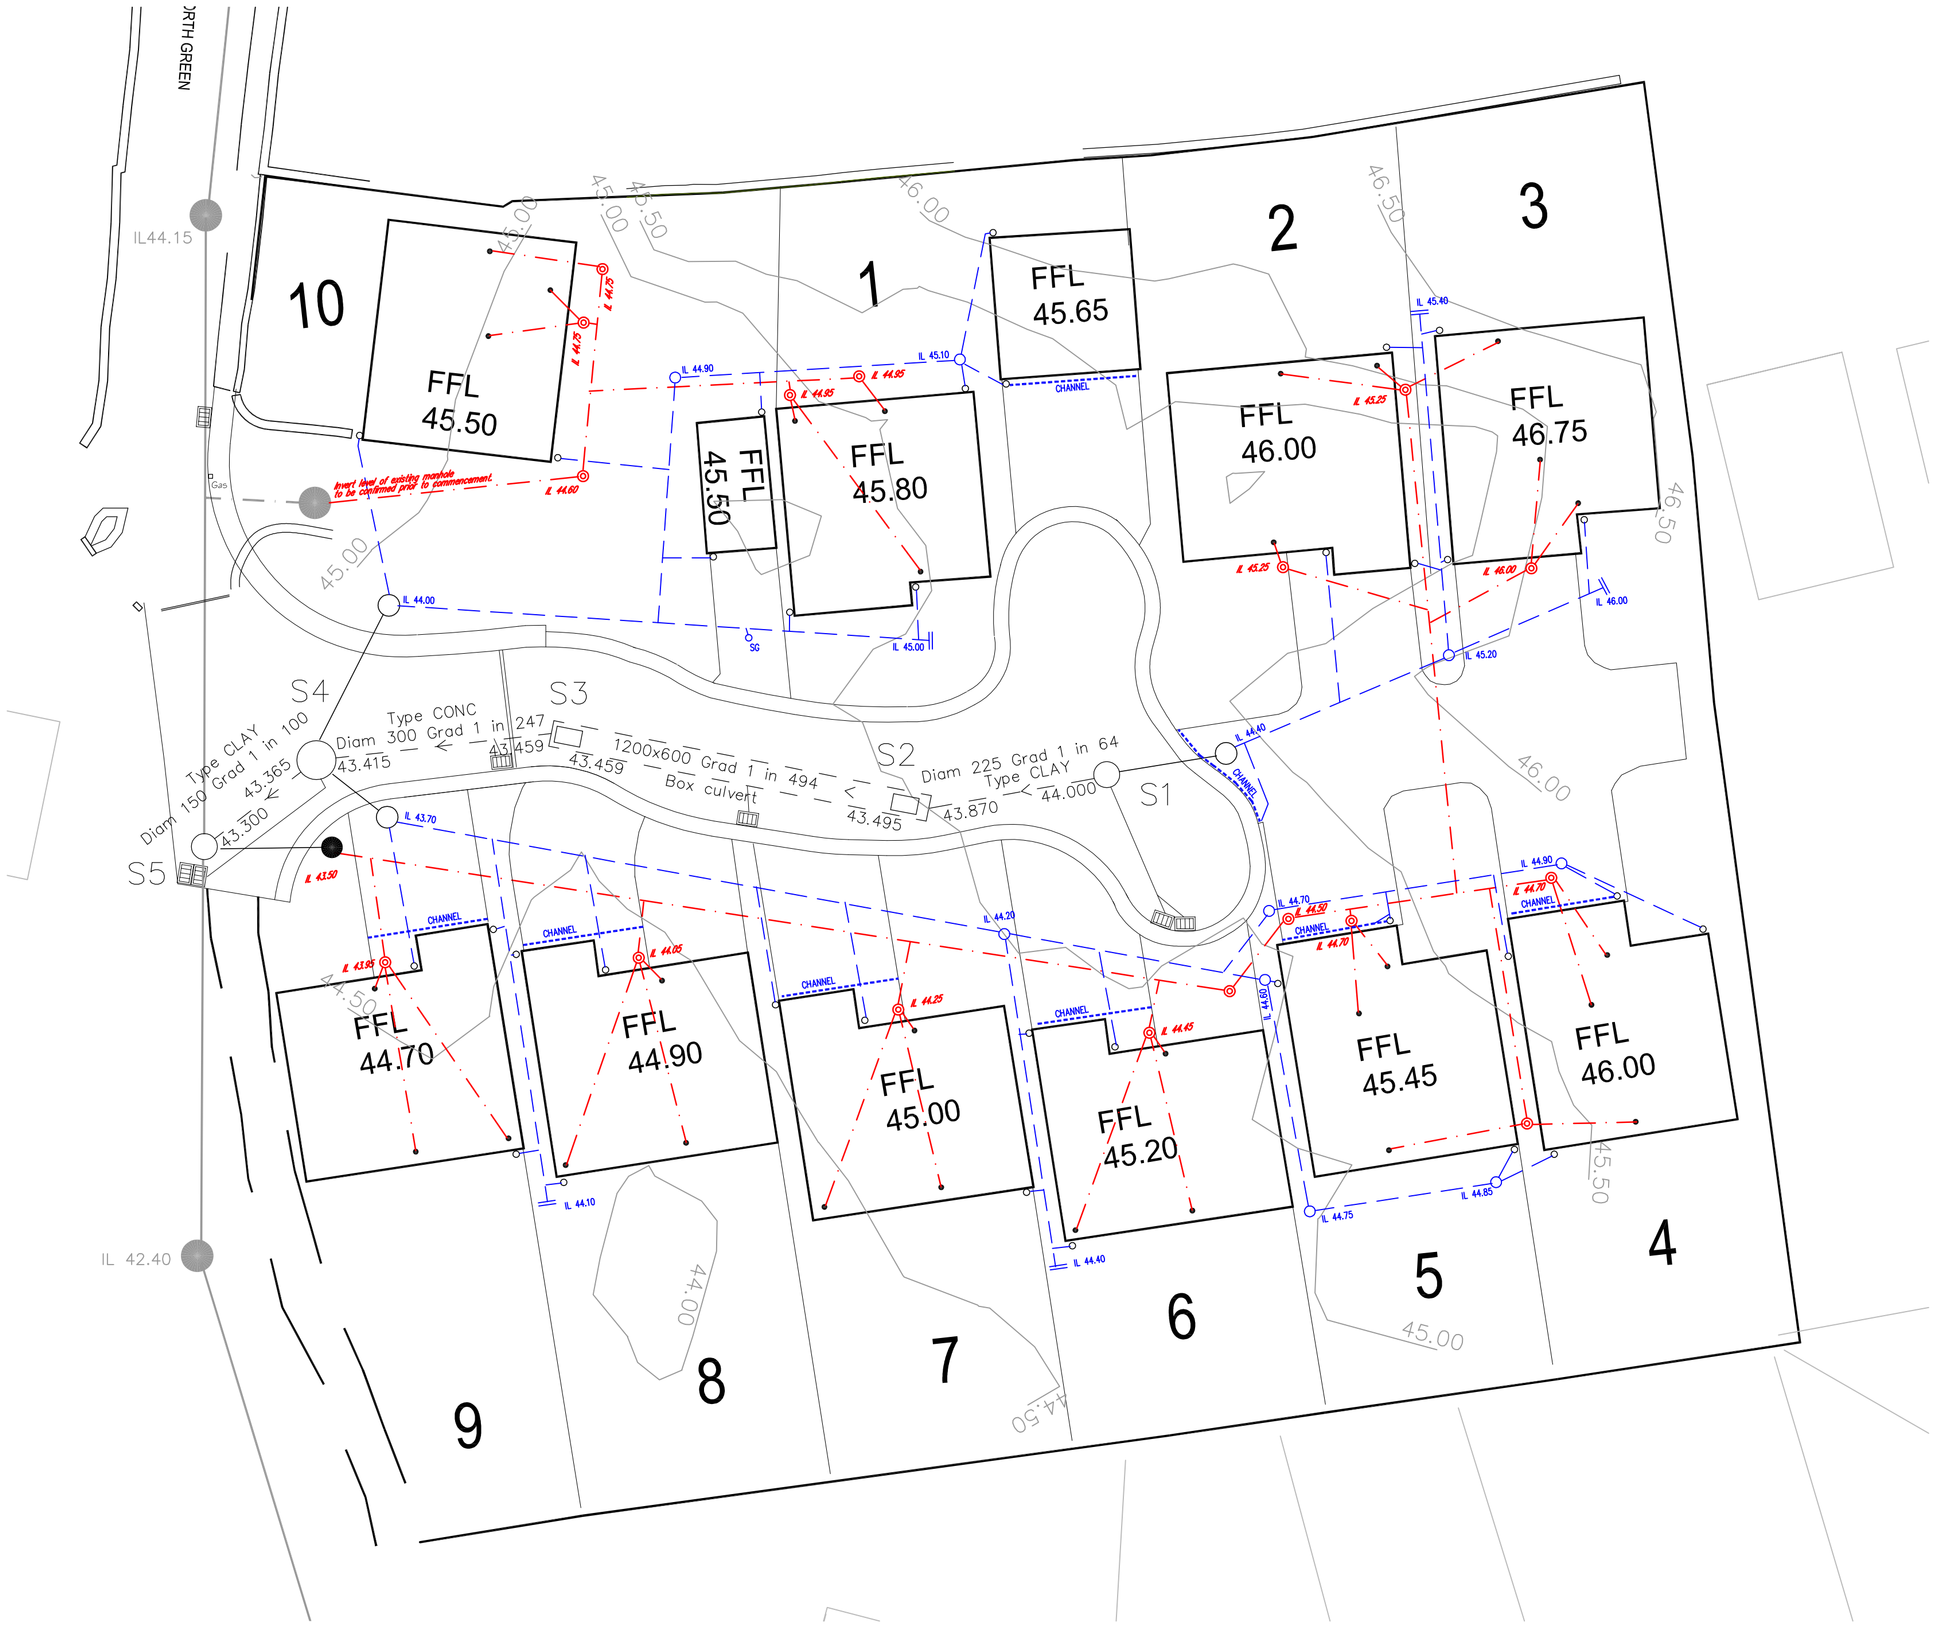


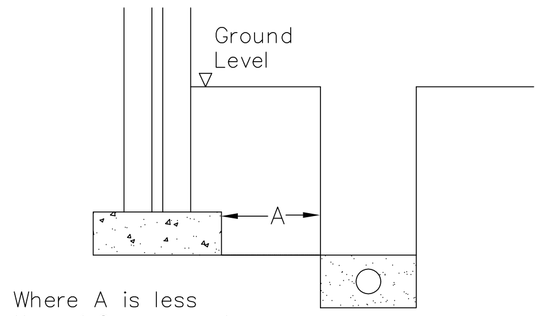

Where A is less than 1.0m concrete fill trench to this level

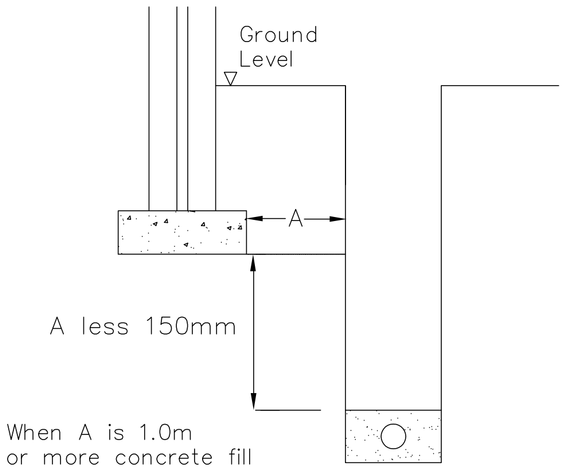

When A is 1.0m or more concrete fill trench to this level

No House type working drawings at time of design and therefore drainage points are approximate only.

KEY

Private surface water sewer and chamber. 110mm dia UPVC unless stated otherwise.
IL 65.65

Private foul water sewer and chamber. 110mm dia UPVC unless stated otherwise.
IL 65.40

SG — 110mm HDPE bottle gully to EN1401–1

CHANNEL — Aco drain or similar

Rodding Eye.

Proposed foul drag out manhole

Proposed storm drag out manhole

NOTES

All works to comply with Building Regulations Approved document Part H.

Drainage points shown are approximate and should be checked against the house type working drawings.

All existing drainage to be checked for line and level prior to commencement.

Invert levels shown indicate the invert level of the main channel within the chamber. Branches connect at +50mm. At changes of direction the main channel is to be used with bends outside the chamber. Branches not to be used for changes of direction.

Preliminary

Rev	Details	Date	Drwn	Chk.
A	Detached garages relocated to gain 6m drives	29-6-17	AST	

RMH Properties Ltd

Low Cudworth Green
Cudworth, Barnsley

Plot drainage

Dwg No. : STE/17/08/10 A
Date : 18-5-17
Scale : 1:200

Copyright © Shaun Tonge Engineering

SHAUN TONGE ENGINEERING
11 Broomhead Road, Wombwell, Barnsley, S73 0SA.
Tel 01226 755929. Mobile 07528 278070 . Email Shauntongeengineering@yahoo.co.uk

A1