
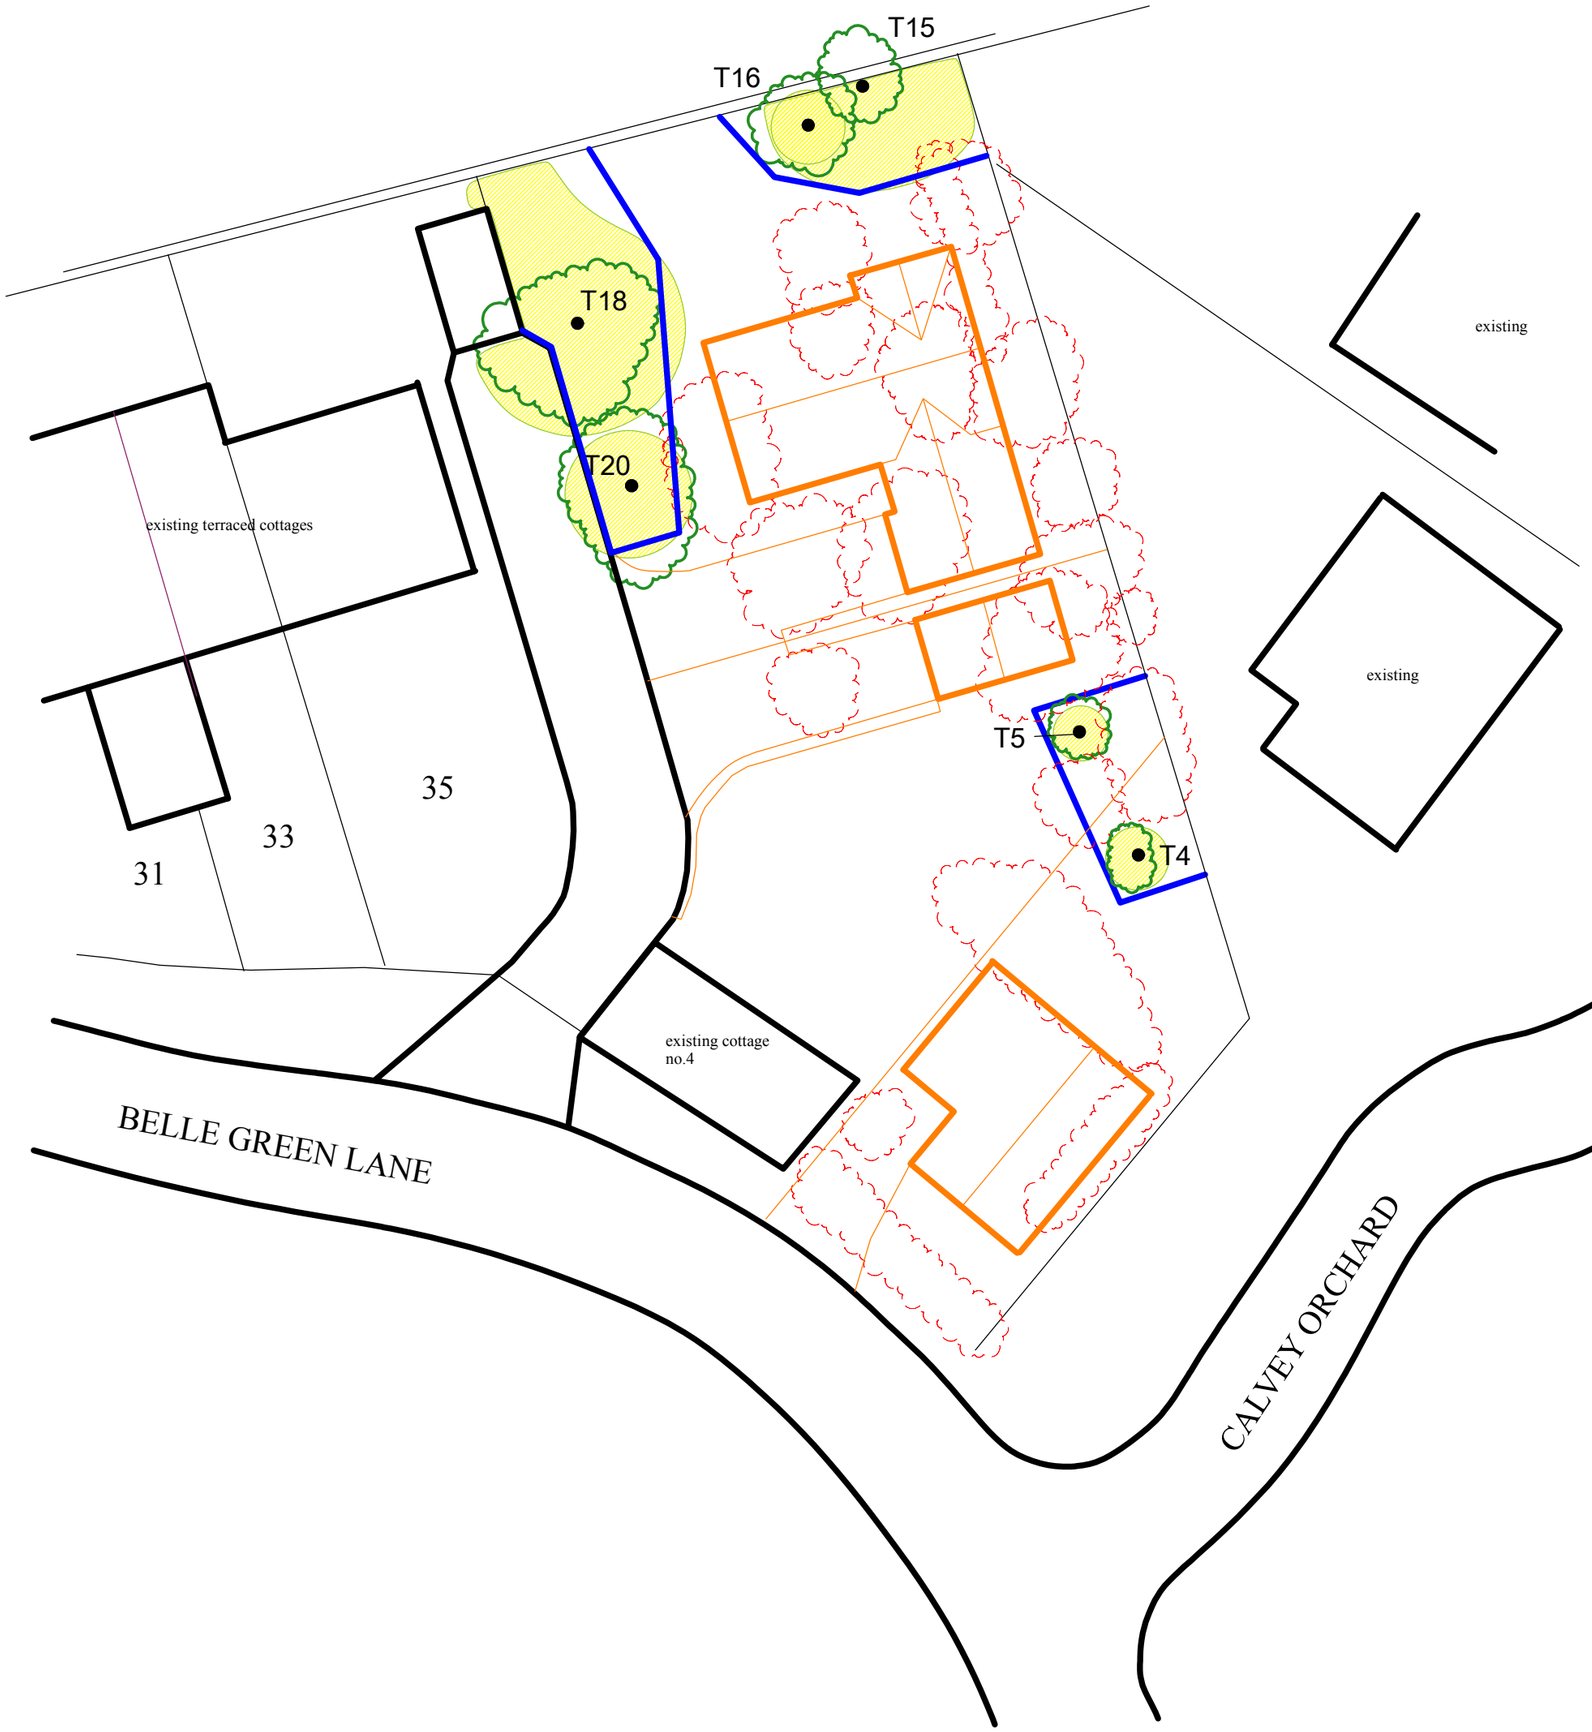


Figure 2 **Default specification for protective barrier**

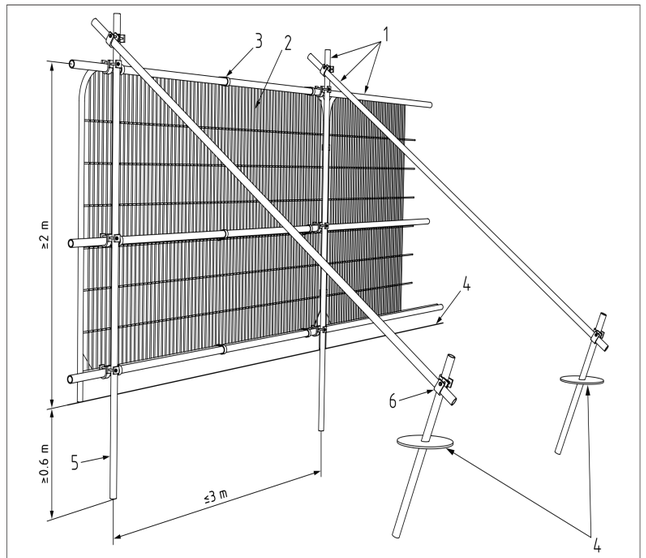

Key

1 Standard scaffold poles
2 Heavy gauge 2 m tall galvanized tube and welded mesh infill panels
3 Panels secured to uprights and cross-members with wire ties
4 Ground level
5 Uprights driven into the ground until secure (minimum depth 0.6 m)
6 Standard scaffold clamps

TEMPORARY TREE PROTECTION FENCING SPECIFICATION TO BE USED

Acorn ARBORICULTURE

APPENDIX 4: TREE PROTECTION PLAN

BELLE GREEN LANE, BARNSLEY

KEY

RETAINED TREE		CENTRE OF TREE/SHRUB	
TEMPORARY TREE PROTECTION FENCE SPECIFICATION AS PER BS 3837 (2012) '		ITEM TO BE REMOVED	
BUILDING FOOTPRINT		ROOT PROTECTION AREA	
NOT TO SCALE		CHECKED	
REV. NO.		PAPER SIZE A3	