

NOTE:
Contractors must verify all dimensions, levels and co-ordinates at the site before commencing any work or making any shop drawings: no dimensions to be taken from drawing.


0 1 2 3 4 5m
GRAPHIC SCALE: 1:50

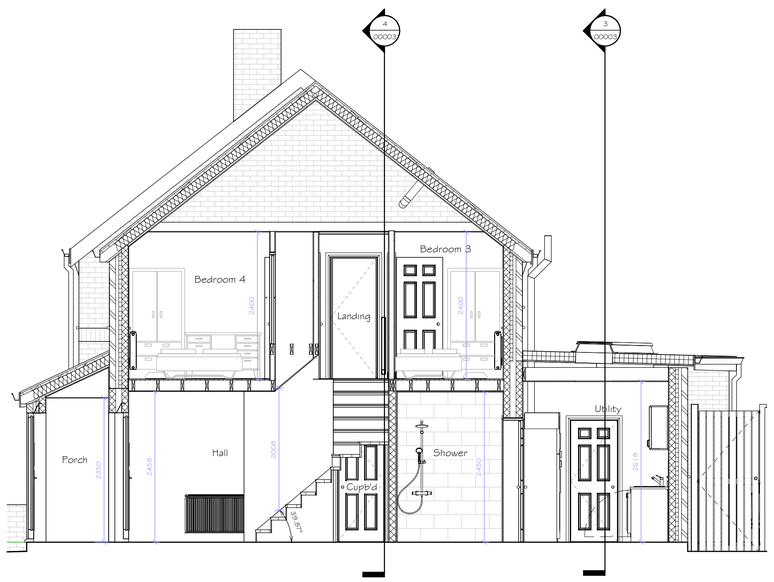

1 Section 1
Scale 1 : 50

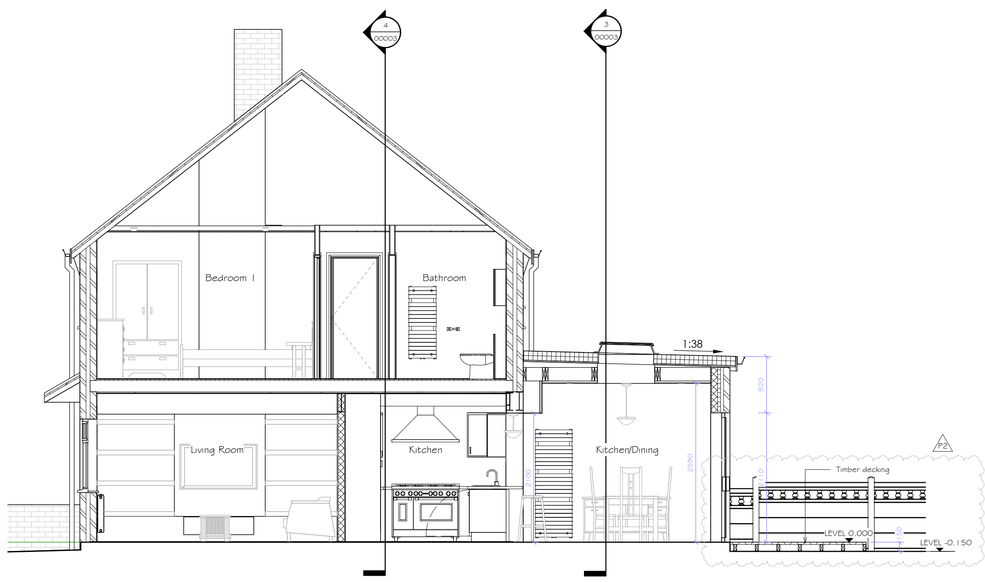


2 Section 2
Scale 1 : 50

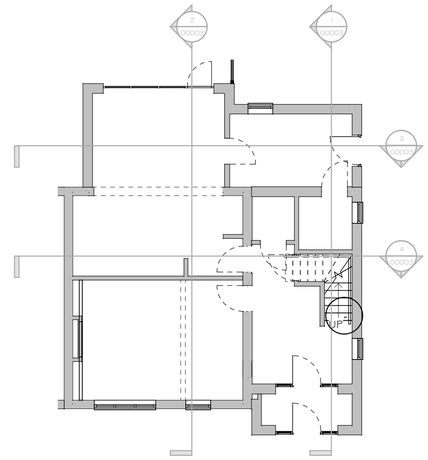

KEY PLAN
1 : 100



3 Section 3
Scale 1 : 50

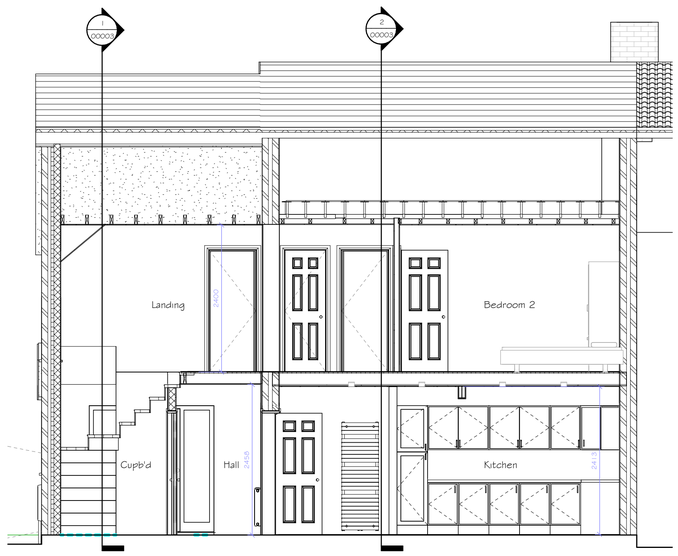

4 Section 4
Scale 1 : 50

Rev	Description	Drn	VFd	Date
P2	Timber decking levels added	BAK	BAK	05.10.20
P1	Issued for planning	BAK	BAK	15.08.20

As outlined in section 2.3 of the CITB Industry Guidance to Designers, insignificant risks can usually be ignored, as can risks arising from routine construction activities, unless the design compounds or significantly alters these risks. In accordance with CDM Regulations 8, 9 and 11, any significant risks relating to the design features shown on this drawing have been identified and are annotated thus [!]

[X] No significant risks have been identified.

[ ] Significant risks have been identified - refer to notes on drawing for information on residual risks and any control measures to be employed.

Refer to the current Designer's Risk Assessment sheets for further details.

Designer's Signature BAK Date 15.08.20

Drawing Status
PLANNING

Project
5 Highfield Avenue
Barnsley,
S71 3RY

Mr & Mrs Kripp

Title
Proposed Sections

Project No.	Drawn by	Date	Scale
00001	BAK	15.08.20	As indicated @ A1

Drawing/Document Reference

Project	Originator	Zone	Level	Type	Role	Number	Revision
KRP -	KDA -	00 -	00 -	DR -	A -	00003 -	P2