



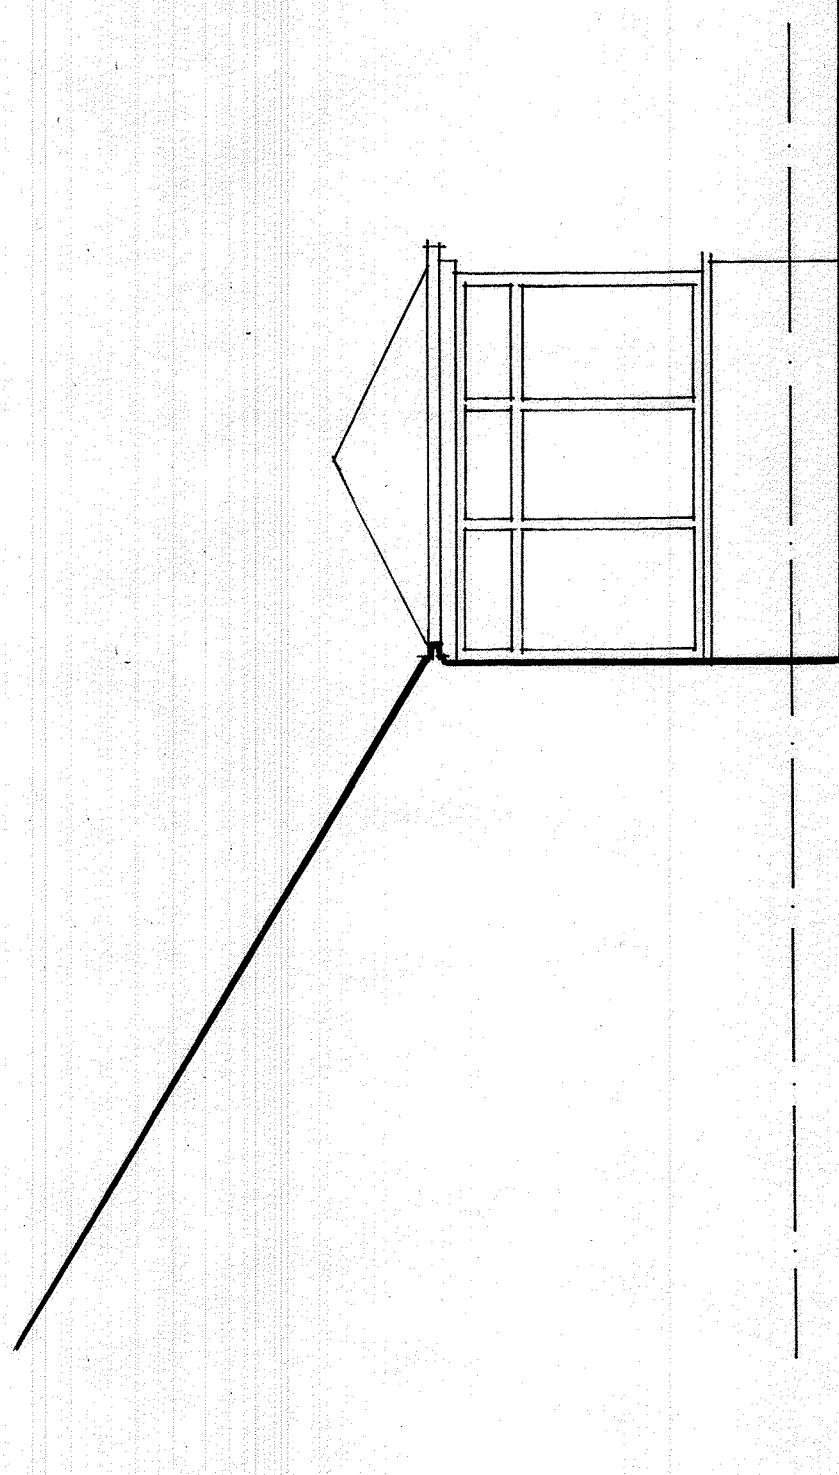

EXISTING EAST ELEVATION 1:50

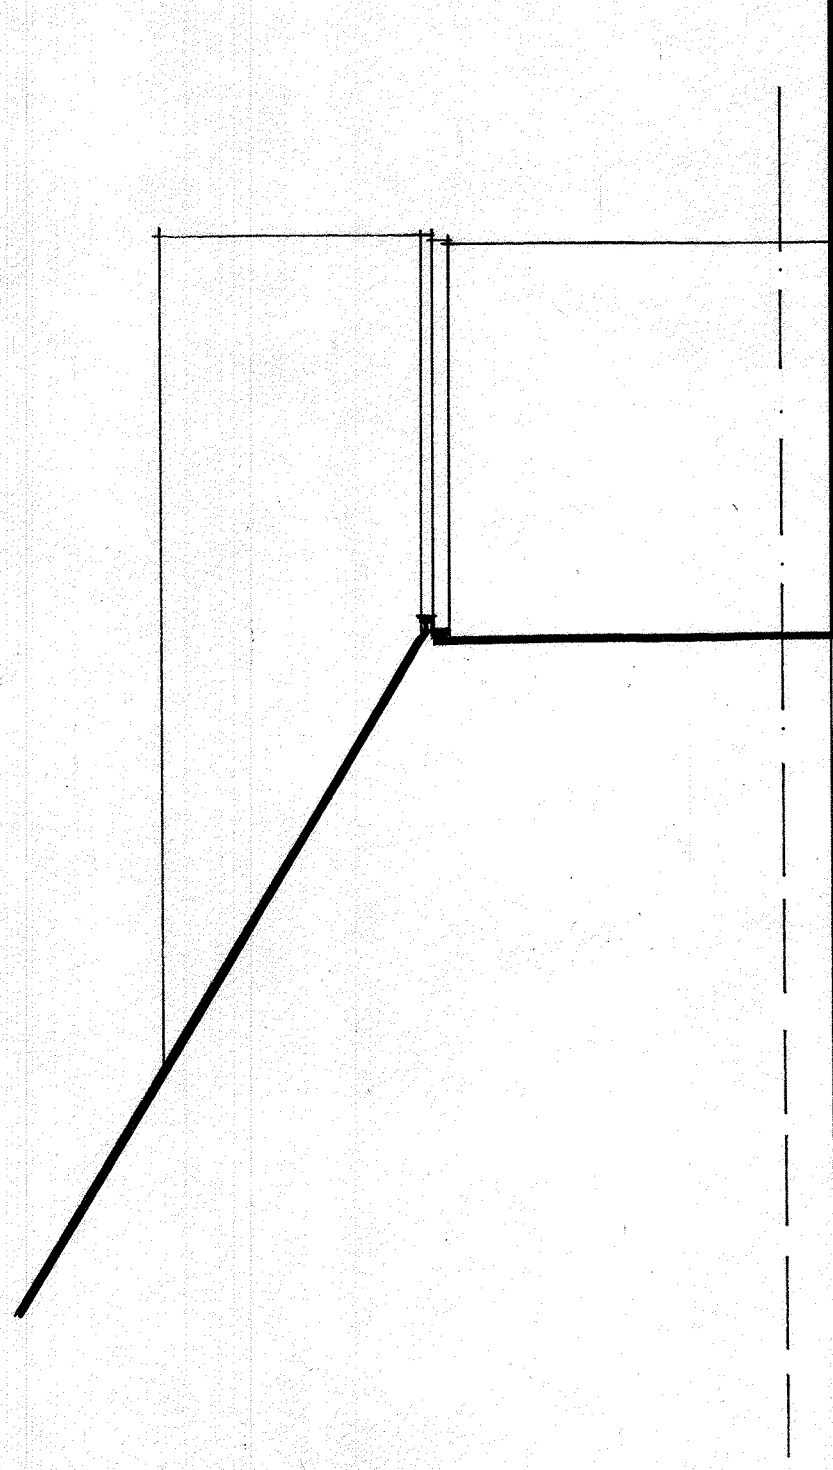

PROPOSED EAST ELEVATION 1:50