


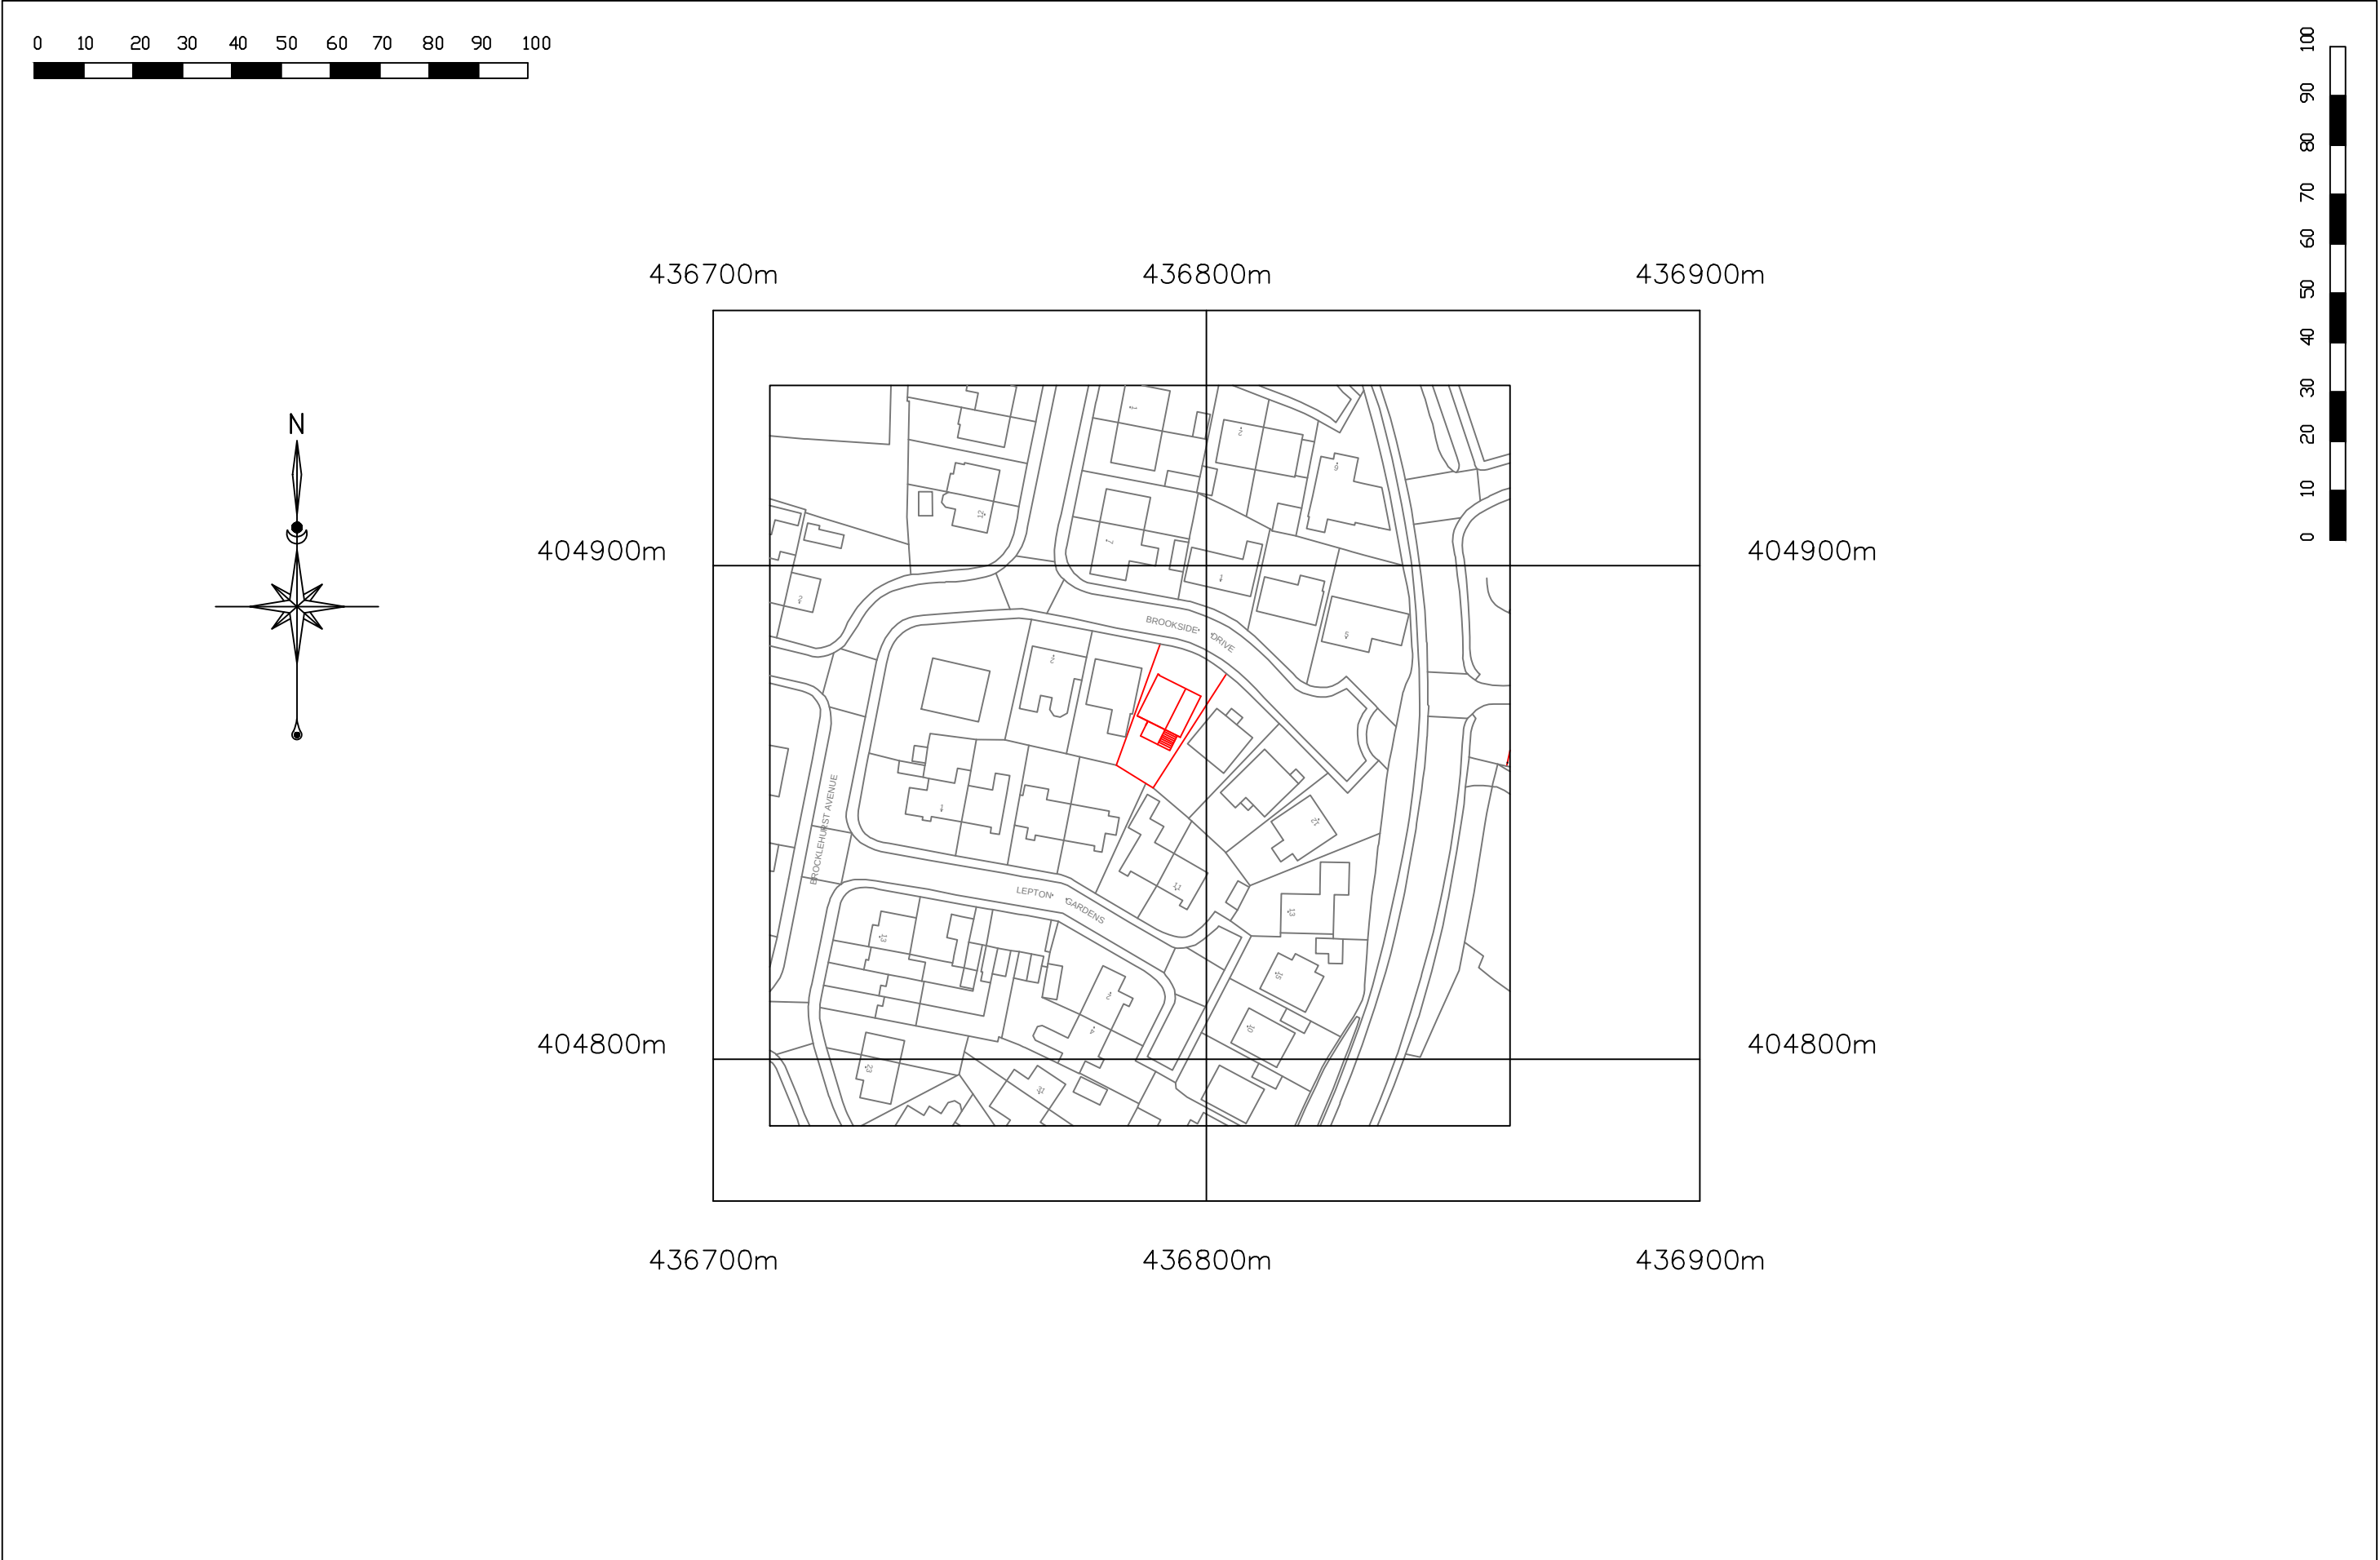

CLIENT 6 BROOKSIDE DRIVE BARNSELEY S70 3EF	TITLE LOCATION PLAN IN RELATION TO SURROUNDING DWELLINGS	SCALE 1 : 1250 @ A3	REV				
		DATE 15/01/2024	DRG No 001				