


The material contained in this plot has been reproduced from an Ordnance Survey Map with the permission of the Controller of Her Majesty's Stationery Office. © Crown Copyright. Unauthorised reproduction infringes Crown Copyright and may lead to prosecution or civil proceedings. Ordnance Survey Licence No. 100022264 (2006)

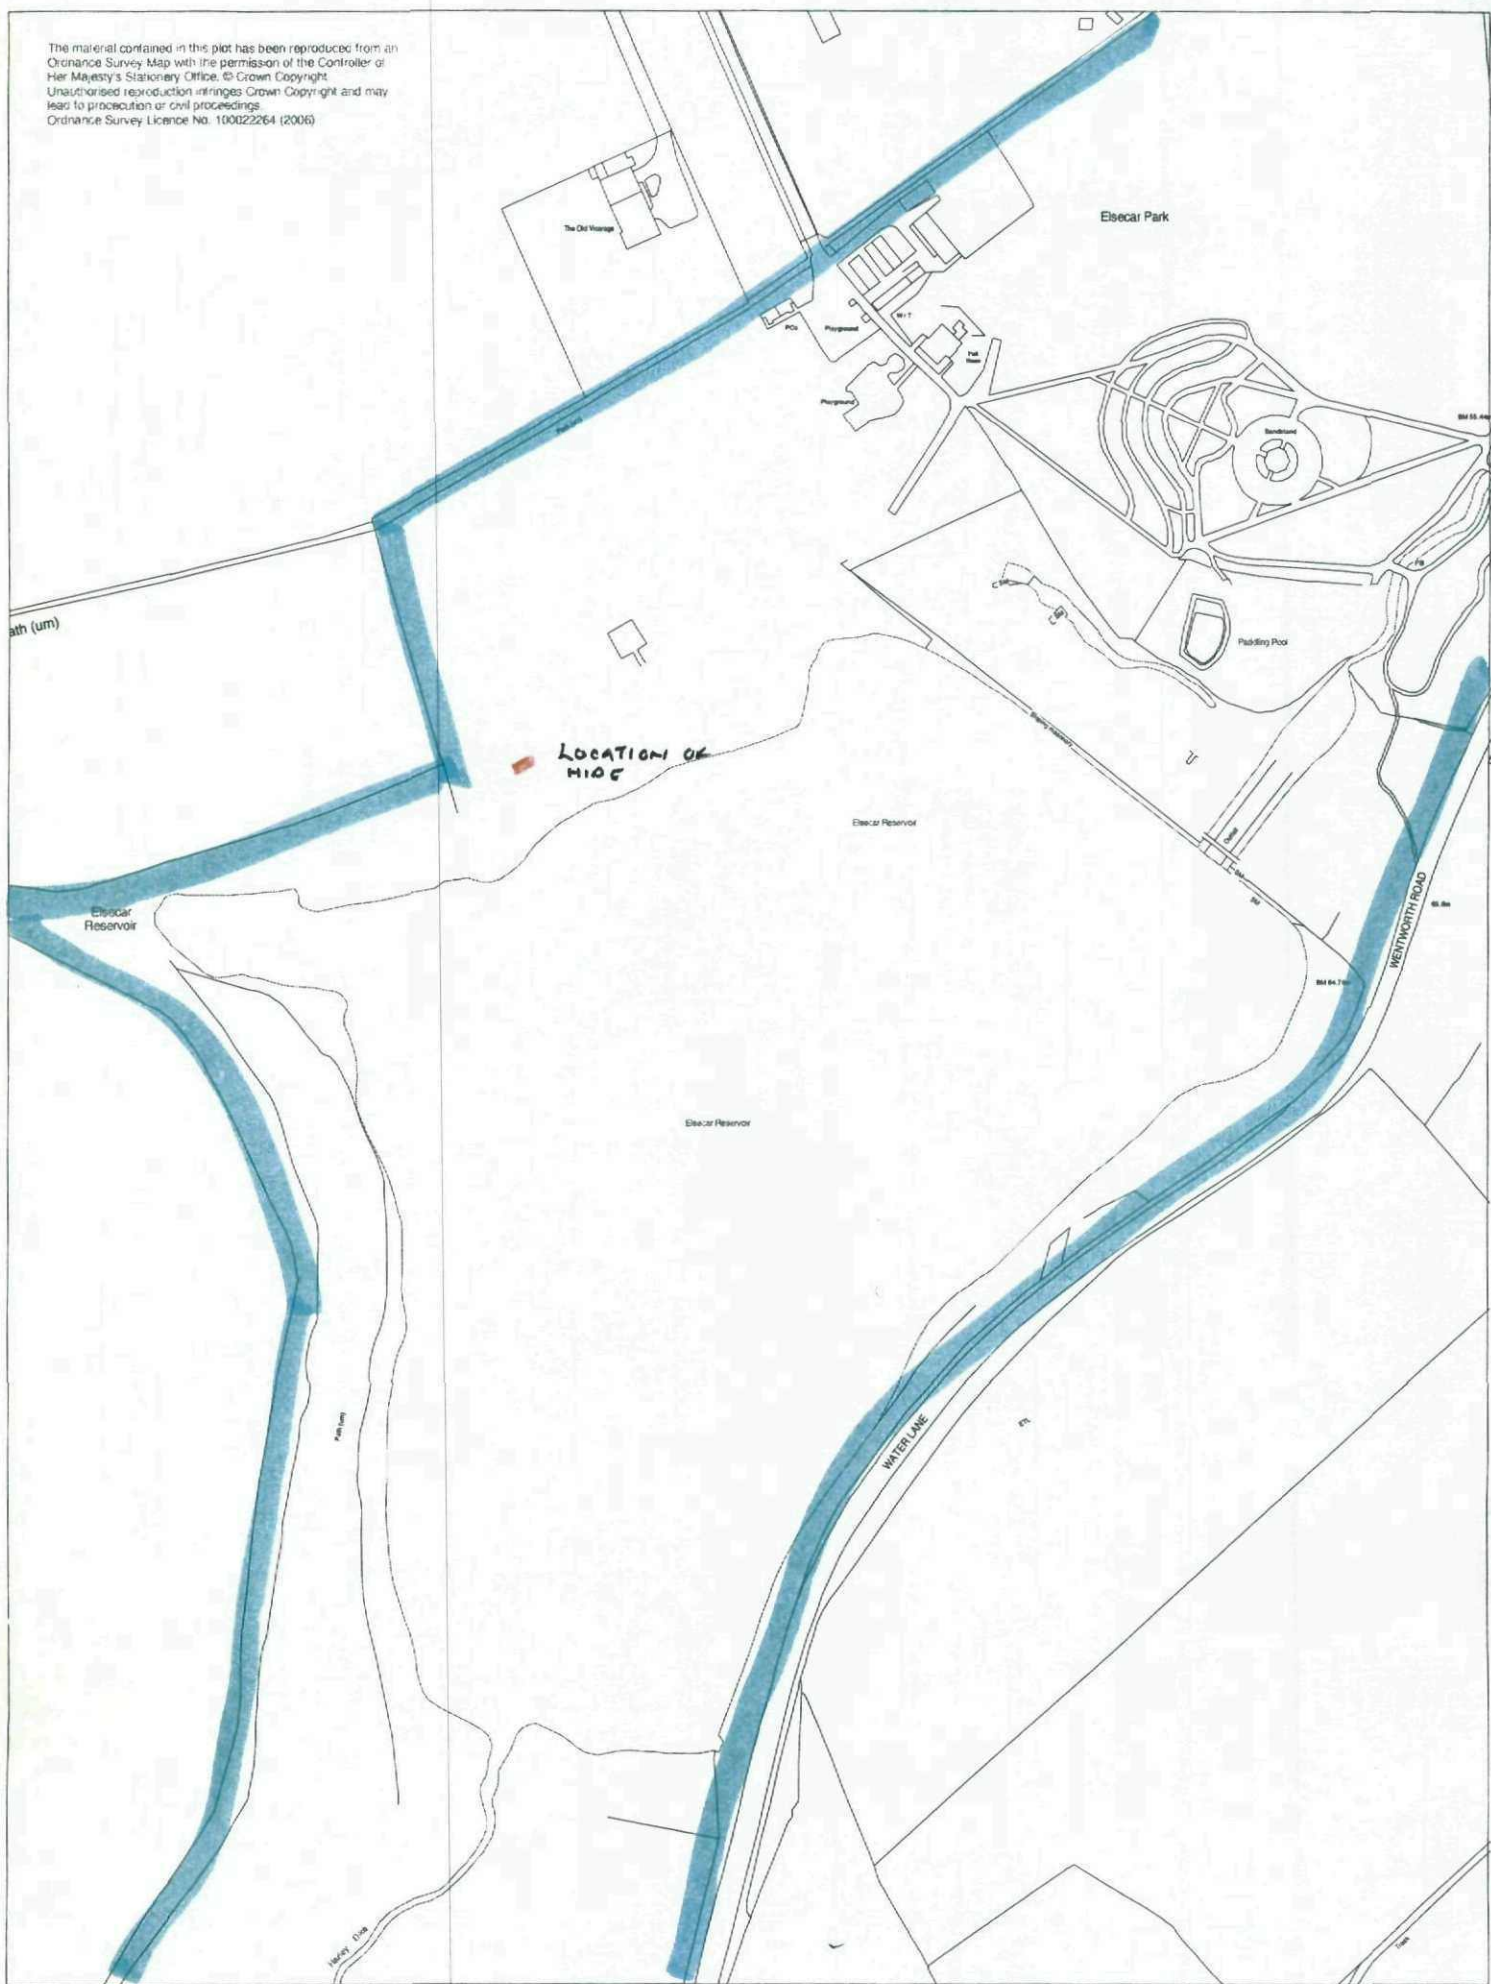


Title : Elsecar Park & Reservoir  
 Scale : 1:2,500  
 Date : 28/5/2008  
 Drawn by : Jo Birch

**BARNSELEY**  
 Metropolitan Borough Council  
 Neighbourhood Services  
 Springfield House, Springfield Street,  
 BARNSELEY. S70 6HH





# LOCATION OF BIRD HIDE


SCALE 1:1250

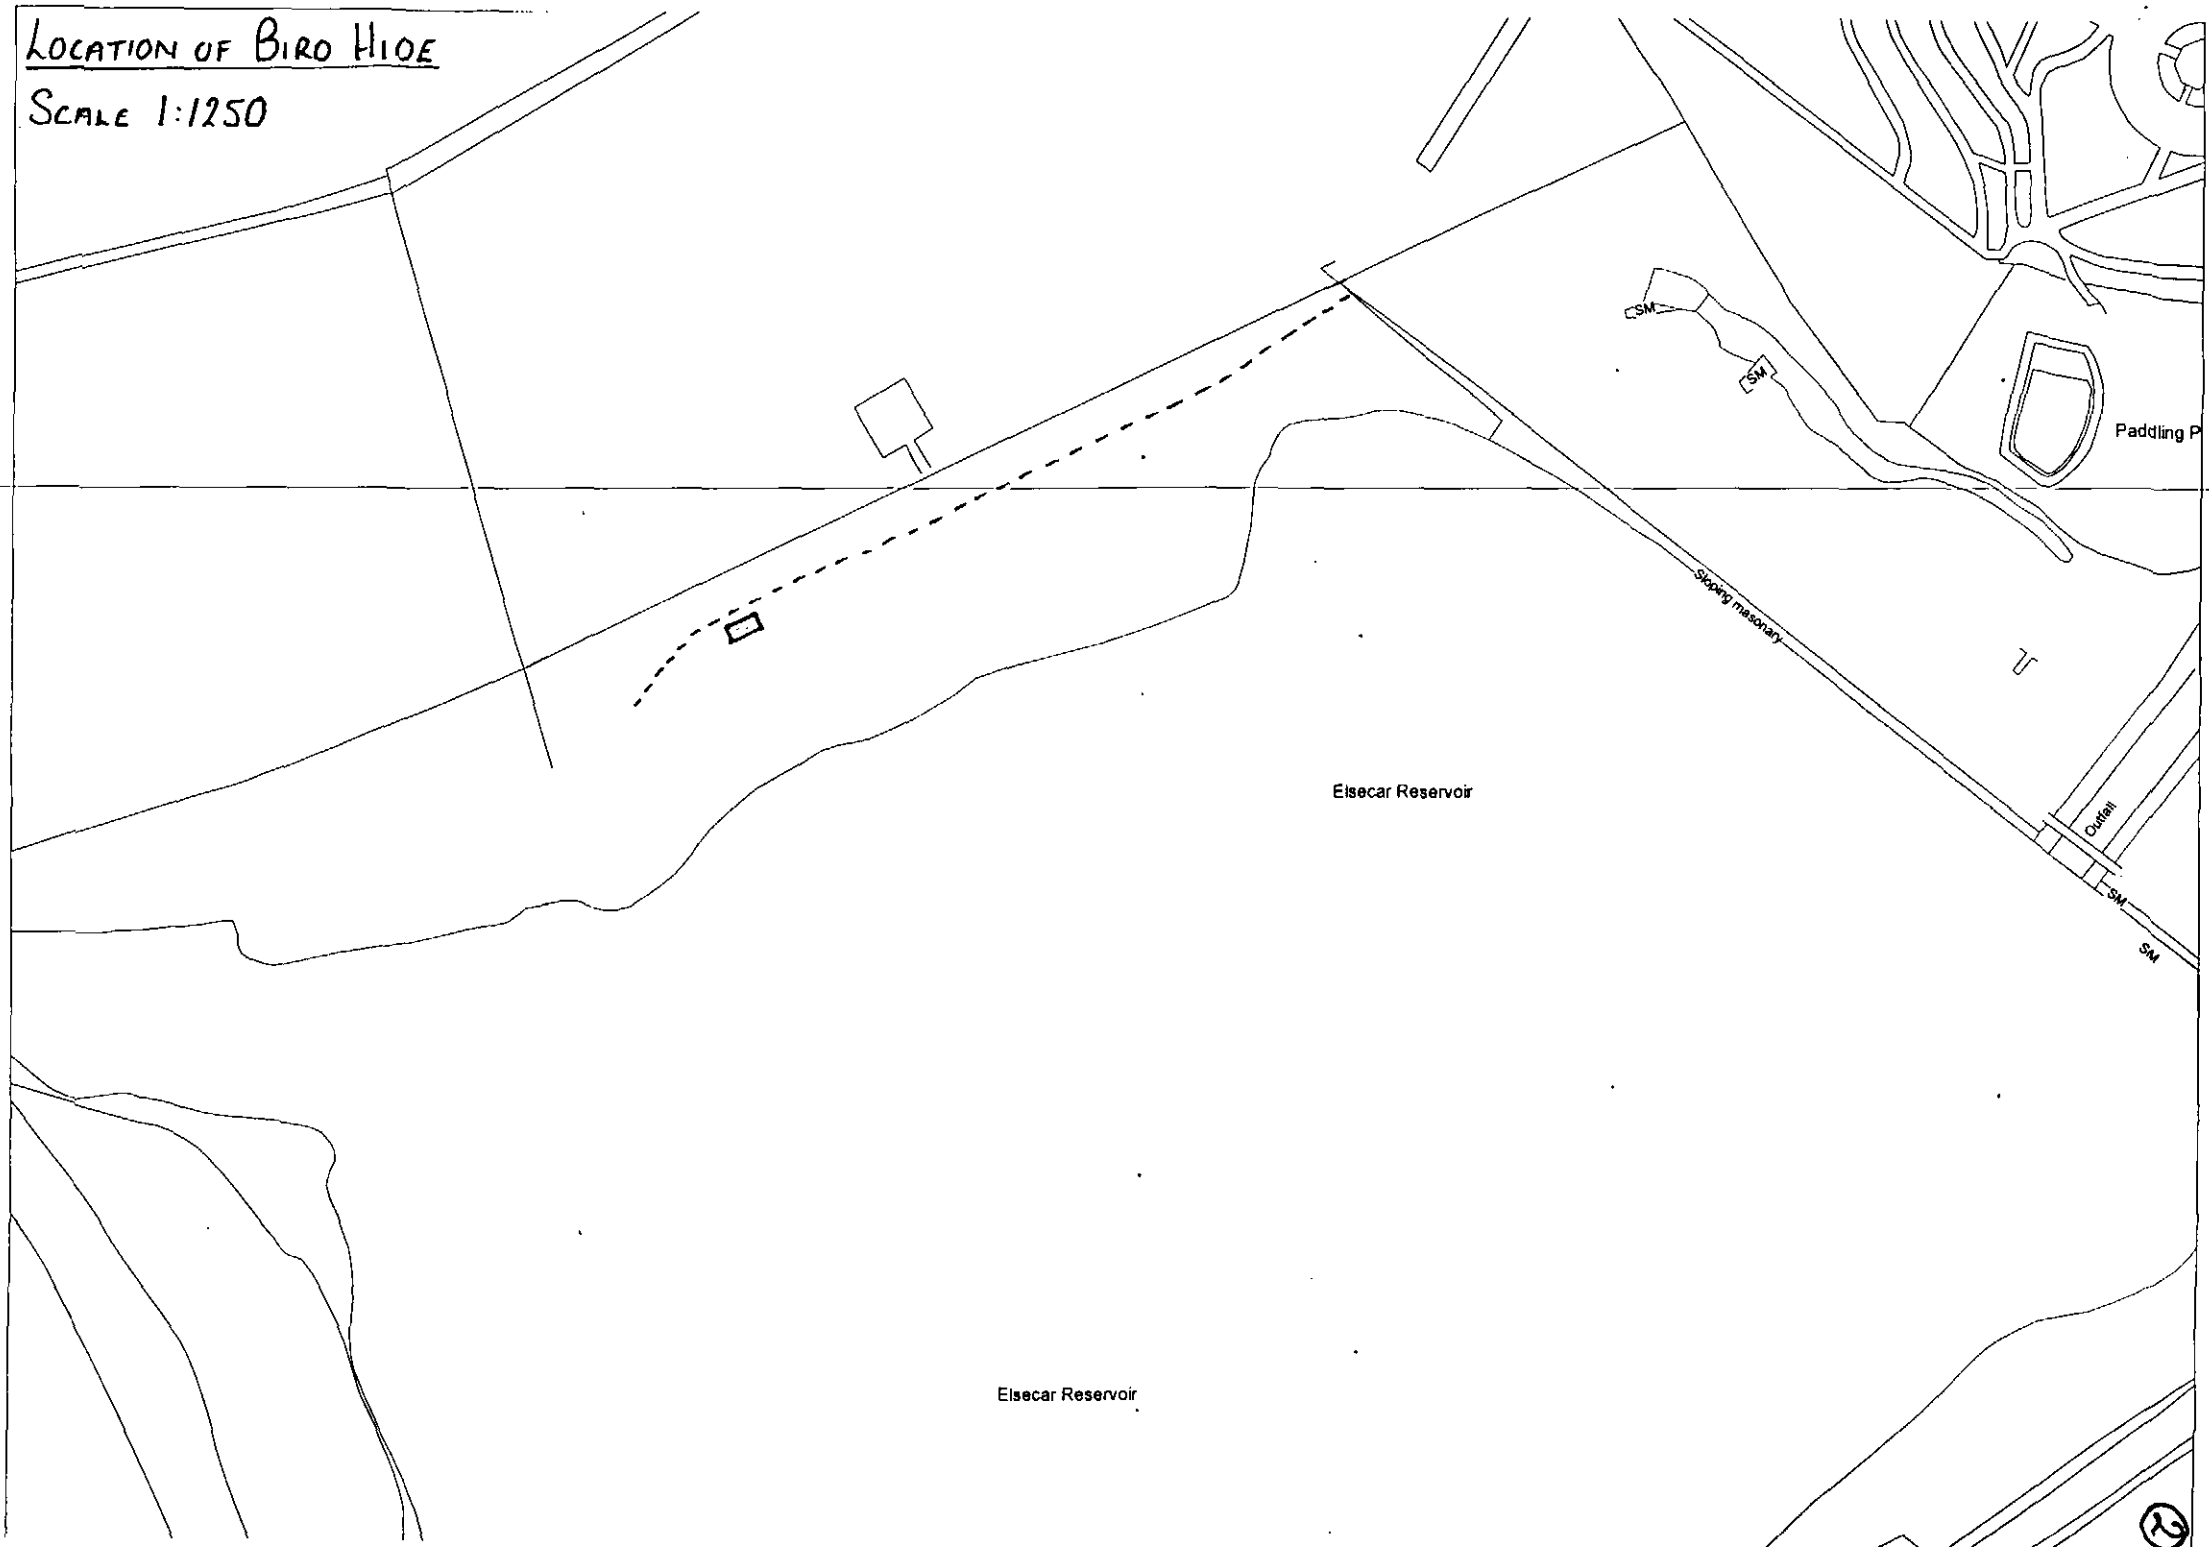


IF IN DOUBT ASK

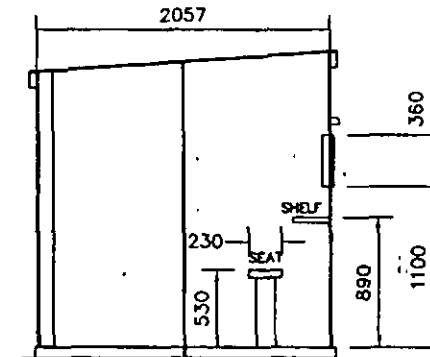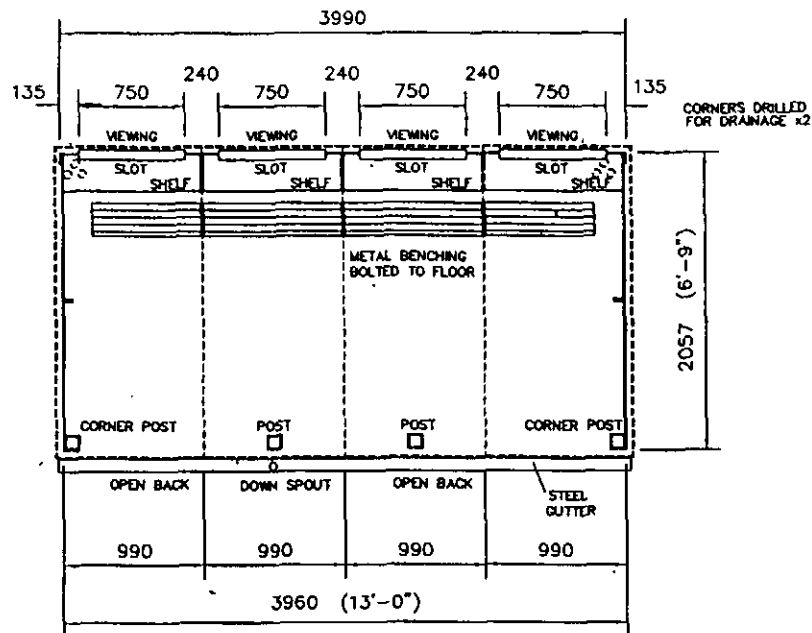


TYPICAL SECTION

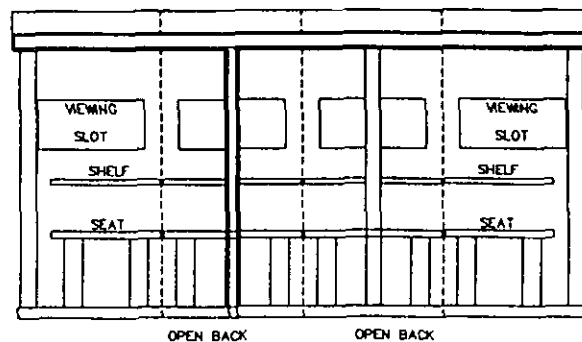

REAR ELEVATION

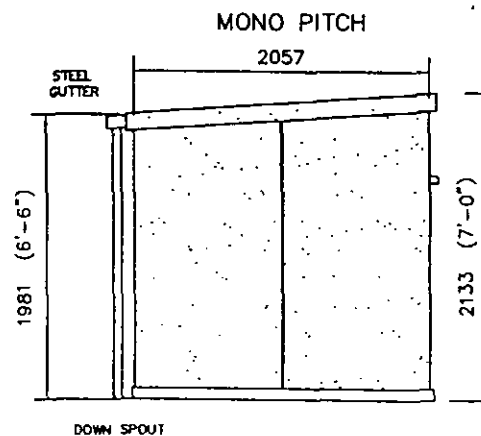

DOWN SPOUT

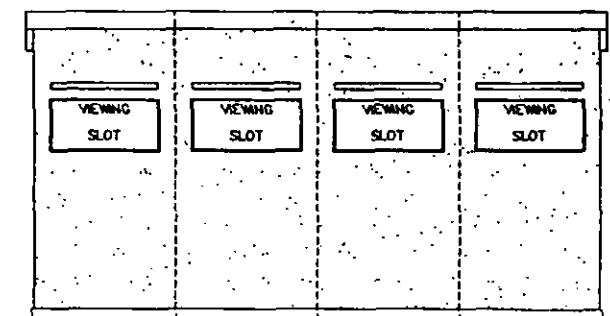

FRONT ELEVATION

'ARPAX' TEXTURE COATED

DO NOT SCALE  
REMOVE ALL  
BURRS AND  
SHARP EDGES



CUSTOMER  
'FRIENDS OF  
ELSECAR PARK'

CLEVELAND  
SITESAFE  
LIMITED

RIVERSIDE WORKS  
DOCKSIDE RD  
TSJ BAT  
01842 244863

DRAWN BJT  
SCALE A3 1:40  
DATE 10.02.08

TITLE  
SECTIONAL BIRD HIDE  
MONO PITCH  
DRG No Q 7878

3

(4)

# CLEVELAND SITESAFE

LIMITED

RIVERSIDE WORKS, DOCKSIDE ROAD, MIDDLESBROUGH TS3 8AT  
Telephone: (01642) 244663 Fax: (01642) 244664 Sales Tel: (01427) 752058 Fax: (01427) 754337  
INTERNET SITE: [www.cleveland-sitesafe.ltd.uk](http://www.cleveland-sitesafe.ltd.uk) EMAIL: [office@cleveland-sitesafe.ltd.uk](mailto:office@cleveland-sitesafe.ltd.uk)

DATE - 11 February 2008

YOUR REF -

OUR REF - Q 7878

Friends of Elsecar Park  
C/o 14 Skiers Hall  
Elsecar  
Barnsley  
S74 8EU

FAO: Janet Cartwright

**Re: PROPOSED BIRD HIDE UNIT.**

Dear Madam,

Following our recent conversation and my visit to the park on 8 February 2008, please find enclosed the quotation requested. Expected delivery is currently 8 weeks from receipt of order.

As access is difficult, our proposal is to construct the unit on site by using man-handleable 3mm steel panels off loaded on pallets by Hi-Ab vehicle near to the Café and moved by rough terrain fork lift truck, provided by yourselves, along the footpath adjacent to the site.

The temporary removal of the timber barrier fencing across the footpath will be necessary to gain entry as the banking from the playing field down to the footpath is too steep for safe working.

Assistance from Council Staff or strong 'volunteers' will be required to move the panel sections and lift in to position (approx panel weight 120kgs - 2.3cwt).

A firm level base is required and the same type of unit has been constructed for the Yorkshire Wildlife Trust at Denaby Ings mounted on a base made from 'sleepers'.

If I can be of assistance with this or any future requirement, please contact me through the office or alternatively on my home telephone number 01427 752 058.

Trusting this quotation meets with your approval I look forward to receiving your further instructions.

Yours faithfully

*Irvine Weston*

Irvine Weston



INVESTOR IN PEOPLE



Date: 11 February 2008

Our Ref: Q 7878

Friends of Elsecar Park  
C/o 14 Skiers Hall  
Elsecar  
Barnsley  
S74 8EU

JO  
FOR INFO

FAO: Janet Cartwright.

**QUOTATION**

**For Supply of ONE (1) No SECTIONAL MONO PITCH BIRD HIDE UNIT**  
**(No Rear Wall).**

Approx size: 13'0" (3960mm) x 6'9" (2057mm) x 7' (2134mm) ht. at front.  
x 6'6" (1981mm) ht. at back.

Manufactured from 3mm steel plate and supplied in 16 No sections to be bolted together on your prepared base. Floor – Durbar Plate.

Front wall fitted with 4 No Viewing Slots of approx size 29½" (750mm) wide x 14" (360mm) deep @ 43" (1100mm) height above inside floor level (no flaps fitted).

Steel Shelf (4 No) below each slot x 12" (300mm) deep @ 35" (890mm) height with 3" x 1"  
\*Timber under return edge for Telescope mounting\*.

Powder Coated Steel Bench 21½" (550mm) high x 10" (250mm) wide @ 16½" (420mm) from front wall, fitted with Wooden Slats above normal steel rails.

**Interior Finish:** Floor Non Slip Coated Minerva Grey.

Roof and Walls painted Minerva Grey.

**Exterior Finish:** Arpax Texture Coated to Roof and Walls in Chive Green.

Units supplied with Steel Gutter and Down Spout and all appropriate Bolts with front corners drilled for drainage.

At the price of (including assembly)

£6,175.00

Plus delivery of sections (on pallets) by Hi-Ab Lifting  
Vehicle (yourselves to move to site)

£ 370.00

**£6,545.00**

Plus VAT.

**NB. All base works by yourselves. Bird Hide Floor sections to be bolted by ourselves into your sleeper base.**

Cont .....



**NB:**

1. All site preparation, base works, and connection of services to be carried out by others (unless otherwise stated).
2. It is the sole responsibility of the customer/purchaser or their appointed agent to:
  - a. Provide a firm level base for the unit and adequate load bearing access and hard standing or 'Trakway' for heavy cranes, large articulated vehicles or any vehicle necessary for delivery and assembly at all points between the highway and the site.
  - b. Provide unrestricted access on roads adjacent to the site entrance by preventing parking or effecting road closures if required.
  - c. Provide written permission from site neighbours to pass over or turn on their property if necessary.
  - d. Effect the requested removal, temporary or otherwise, of an impediment to access either inside or outside the site.

Any extra costs which result from a failed or delayed delivery due to the above, or not carrying out any other requested action, are entirely the responsibility of the customer.
3. If the water supply is not flushed out before connection to our plumbing system we will not be held responsible for failures of equipment due to blockages with swarf and sediment.
4. The purchaser must satisfy themselves that the building as quoted is suitable for the purpose intended including disabled access, Fire Regulations and any other Building Control requirements as subsequent changes are likely to incur extra costs.
5. Any calculations requiring the services of a Chartered Engineer will be charged at cost.

(Price to prevail for one month from date of this quotation).

**Due to volatile steel market, we are unlikely to be able to hold the price after this date.**

E & OE.





Image © 2008 The GeoInformation Group  
© 2008 Tele Atlas

© 2008 Google