| Drawing No. | Rev No. |
|---|---|
| MDE001 -003 | |



PROPOSED FRONT ELEVATION
SCALE 1:100 AT A3

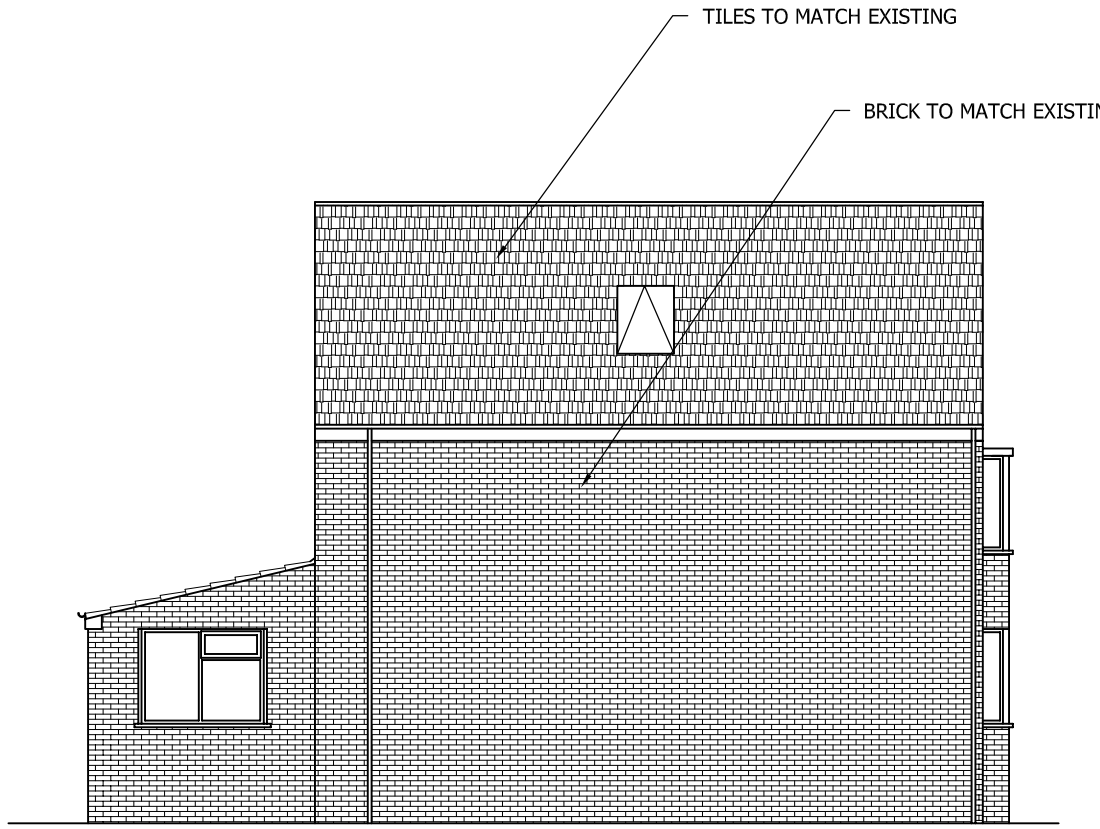


PROPOSED END ELEVATION
SCALE 1:100 AT A3



PROPOSED REAR ELEVATION
SCALE 1:100 AT A3

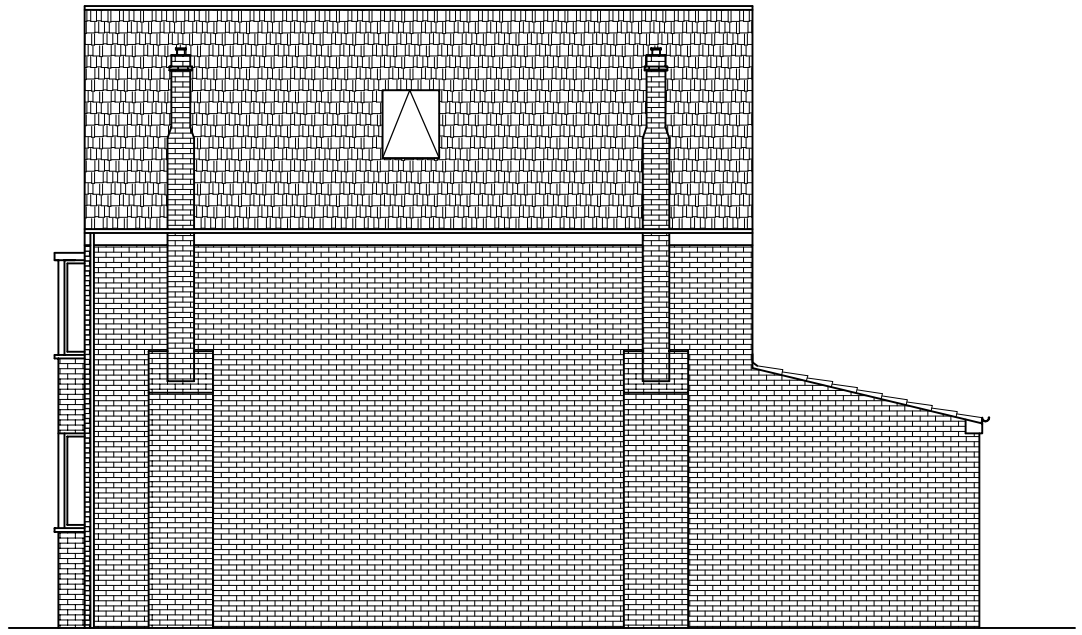

PROPOSED END ELEVATION
SCALE 1:100 AT A3

DO NOT SCALE: Contractor to check all dimensions and report any omissions or errors

NOTES

| Rev | Description | By | Chk | App | Date |
|---|---|---|---|---|---|

JRB DESIGNS Ltd
166 Churchfield Lane
Darton
Barnsley
S75 5EA
Tel: 01226 383542
Fax: 01226 380078
Mob: 07970 541192
Email: john@jrbdesigns.co.uk

This drawing is copyright. © jrbdesigns Ltd.

Client
MR D EVANS

Drawing Title
PROPOSED ELEVATIONS

Address
4 BIRKDALE ROAD
ROYSTON
BARNSLEY
S71 4HH

Project Title:
PROPOSED TWO STOREY SIDE & SINGLE REAR EXTENSIONS

Purpose of Issue:
PLANNING

Drawing Status
FIRST ISSUE

| Scale at A3 | Drawn By | Date | |
|---|---|---|---|
| AS SHOWN | JRB | 04/08/2008 | |
| Checked By | Date | Approved By | Date |
| DE | 04/08/2008 | DE | 04/08/2008 |
| Project No. | | Drawing No. | Revision |
| MDE001 | | 003 | - |

APPROVAL [X] INFORMATION [ ] TENDER [ ] CONTRACT [ ] CONSTRUCTION [ ]