
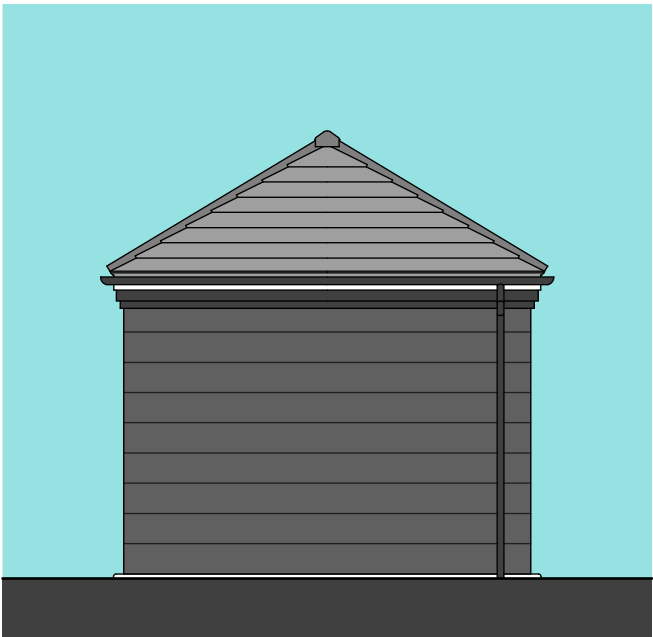
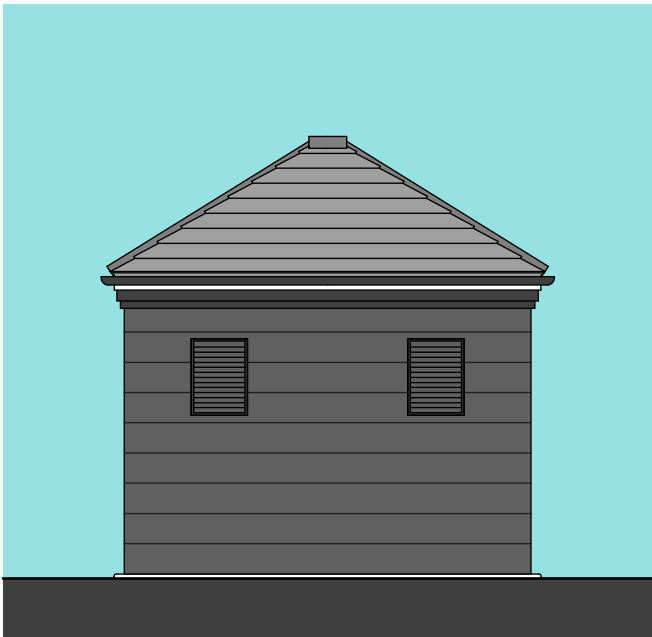


HIGH STREET / DONCASTER - GOLDTHORPE, S63 9NG

GRP SUB-STATION PLANS & ELEVATIONS

NOTES
ALL WORK TO BE CARRIED OUT IN ACCORDANCE WITH THE BUILDING REGULATIONS AND THE REQUIREMENTS OF THE LOCAL AUTHORITY.

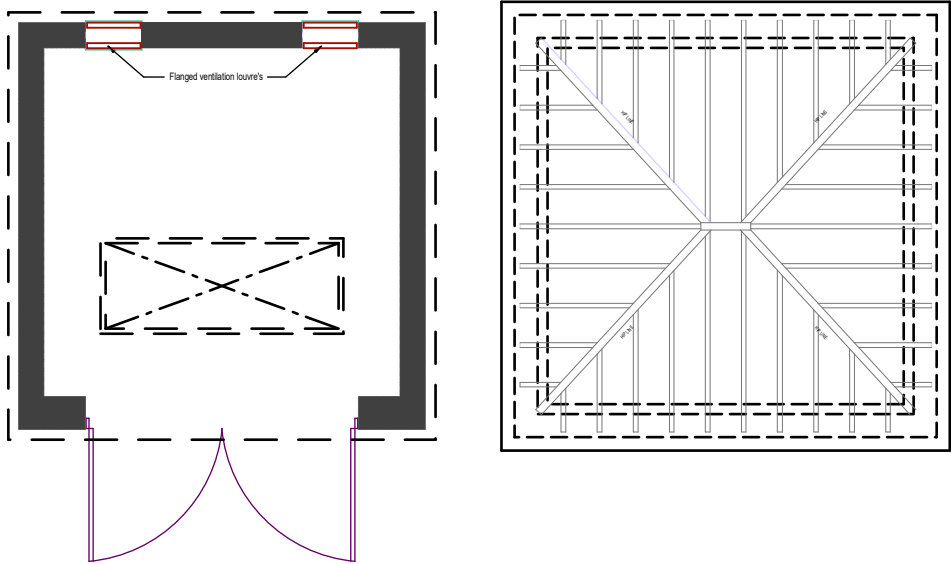

REV	DESCRIPTION	BY	CHKD	DATE
-----	-------------	----	------	------

LOROC
ARCHITECTS

25A PARK SQUARE WEST,
LEEDS, LS1 2PW
T: 0113 233 7755
W: www.loroc.co.uk

3RD FLOOR, 86 - 90 PAUL STREET,
LONDON, EC2A 4NE
T: 0203 875 5333

PROJECT
HIGH STREET / DONCASTER ROAD
GOLDTHORPE, S63 9NG

TITLE
Planning Information
SUB-STATION PLANS AND ELEVATIONS

DRAWING NO. 1526-106(P) REVISION -

SCALE 1:75 @ A3 DATE JAN 2019

DRAWN BY IR CHECKED BY

- PURPOSE OF ISSUE
- ☒ PLANNING
 - ☐ BUILDING REGS
 - ☐ TENDER
 - ☐ COMMENT
 - ☐ INFORMATION
 - ☐ CONSTRUCTION

THIS DRAWING IS COPYRIGHT AND THE INTELLECTUAL PROPERTY OF LOROC ARCHITECTS LIMITED. THIS DRAWING MAY NOT BE REPRODUCED IN WHOLE OR IN PART WITHOUT WRITTEN AUTHORITY. NO DIMENSIONS TO BE SCALED FROM THIS DRAWING. ALL DIMENSIONS TO BE CHECKED ON SITE PRIOR TO COMMENCEMENT OF WORKS AND ANY DISCREPANCIES REPORTED TO THE ARCHITECT/ ENGINEER/ CONTRACTOR.

