
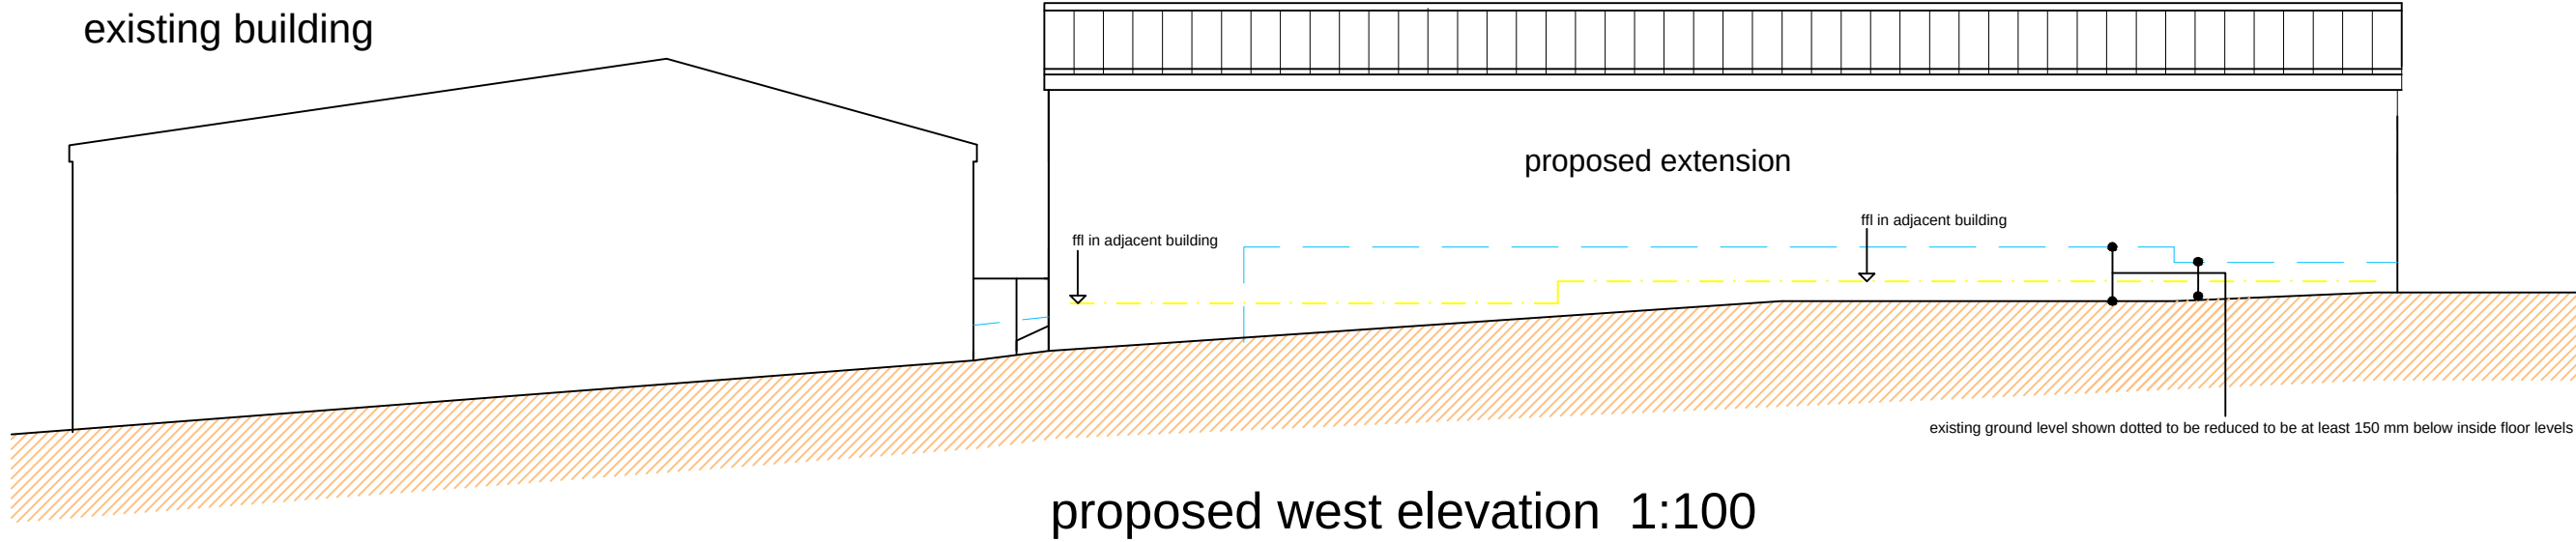
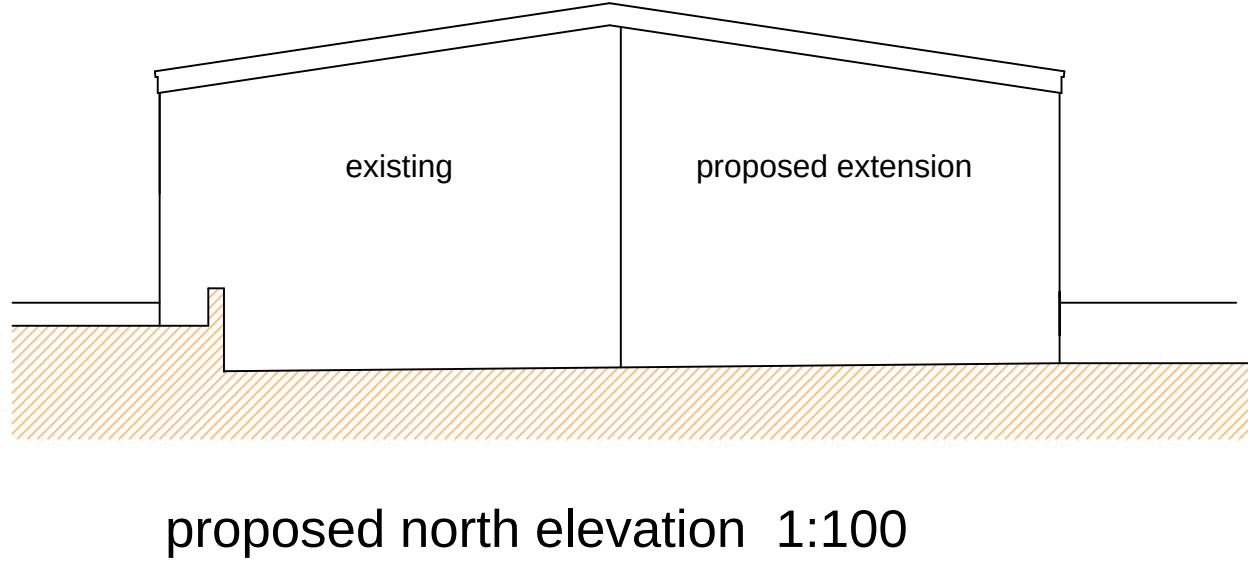
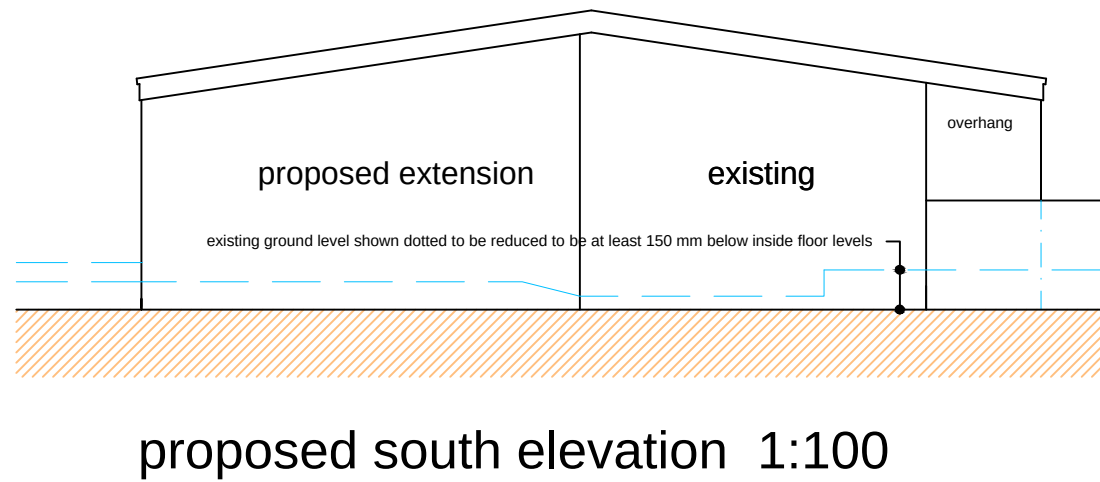
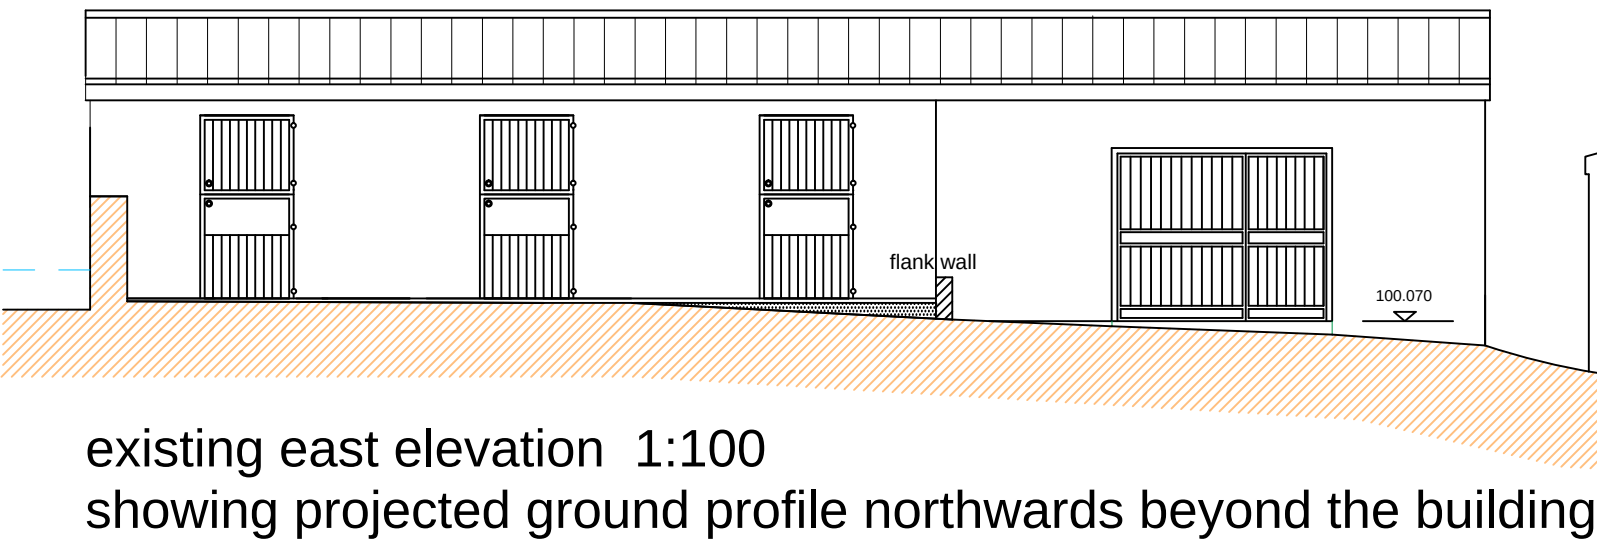
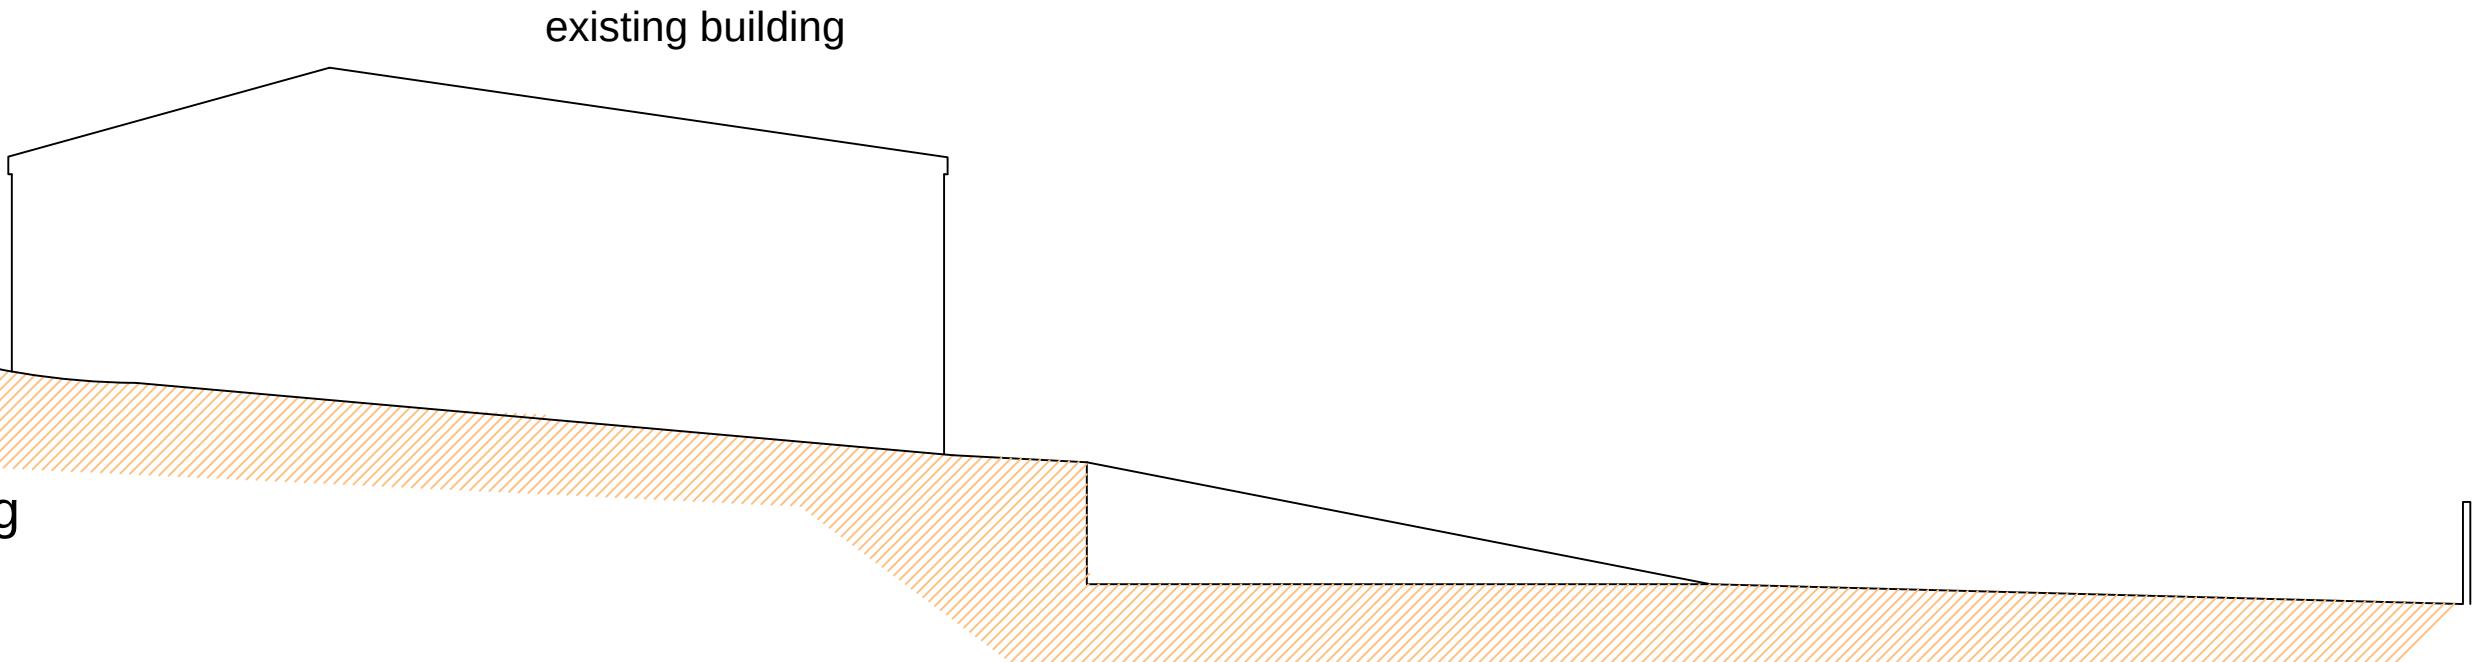
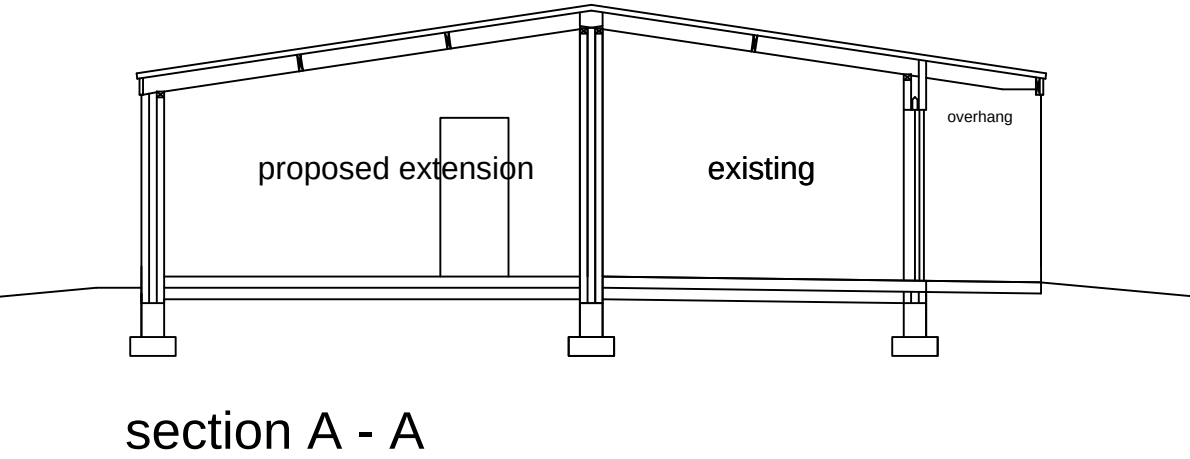


- 1) This drawing and the design and details depicted thereon are the copyright of Peter Dimberline Chartered Architect.
- 2) All dimensions on this drawing are to be checked by the Contractor and any discrepancies are to be reported to the Architect.
- 3) Do not scale critical dimensions off this drawing.
- 4) Contractor to ensure that all Health & Safety requirements (CDM Regulations) in relation to this project will be complied with.

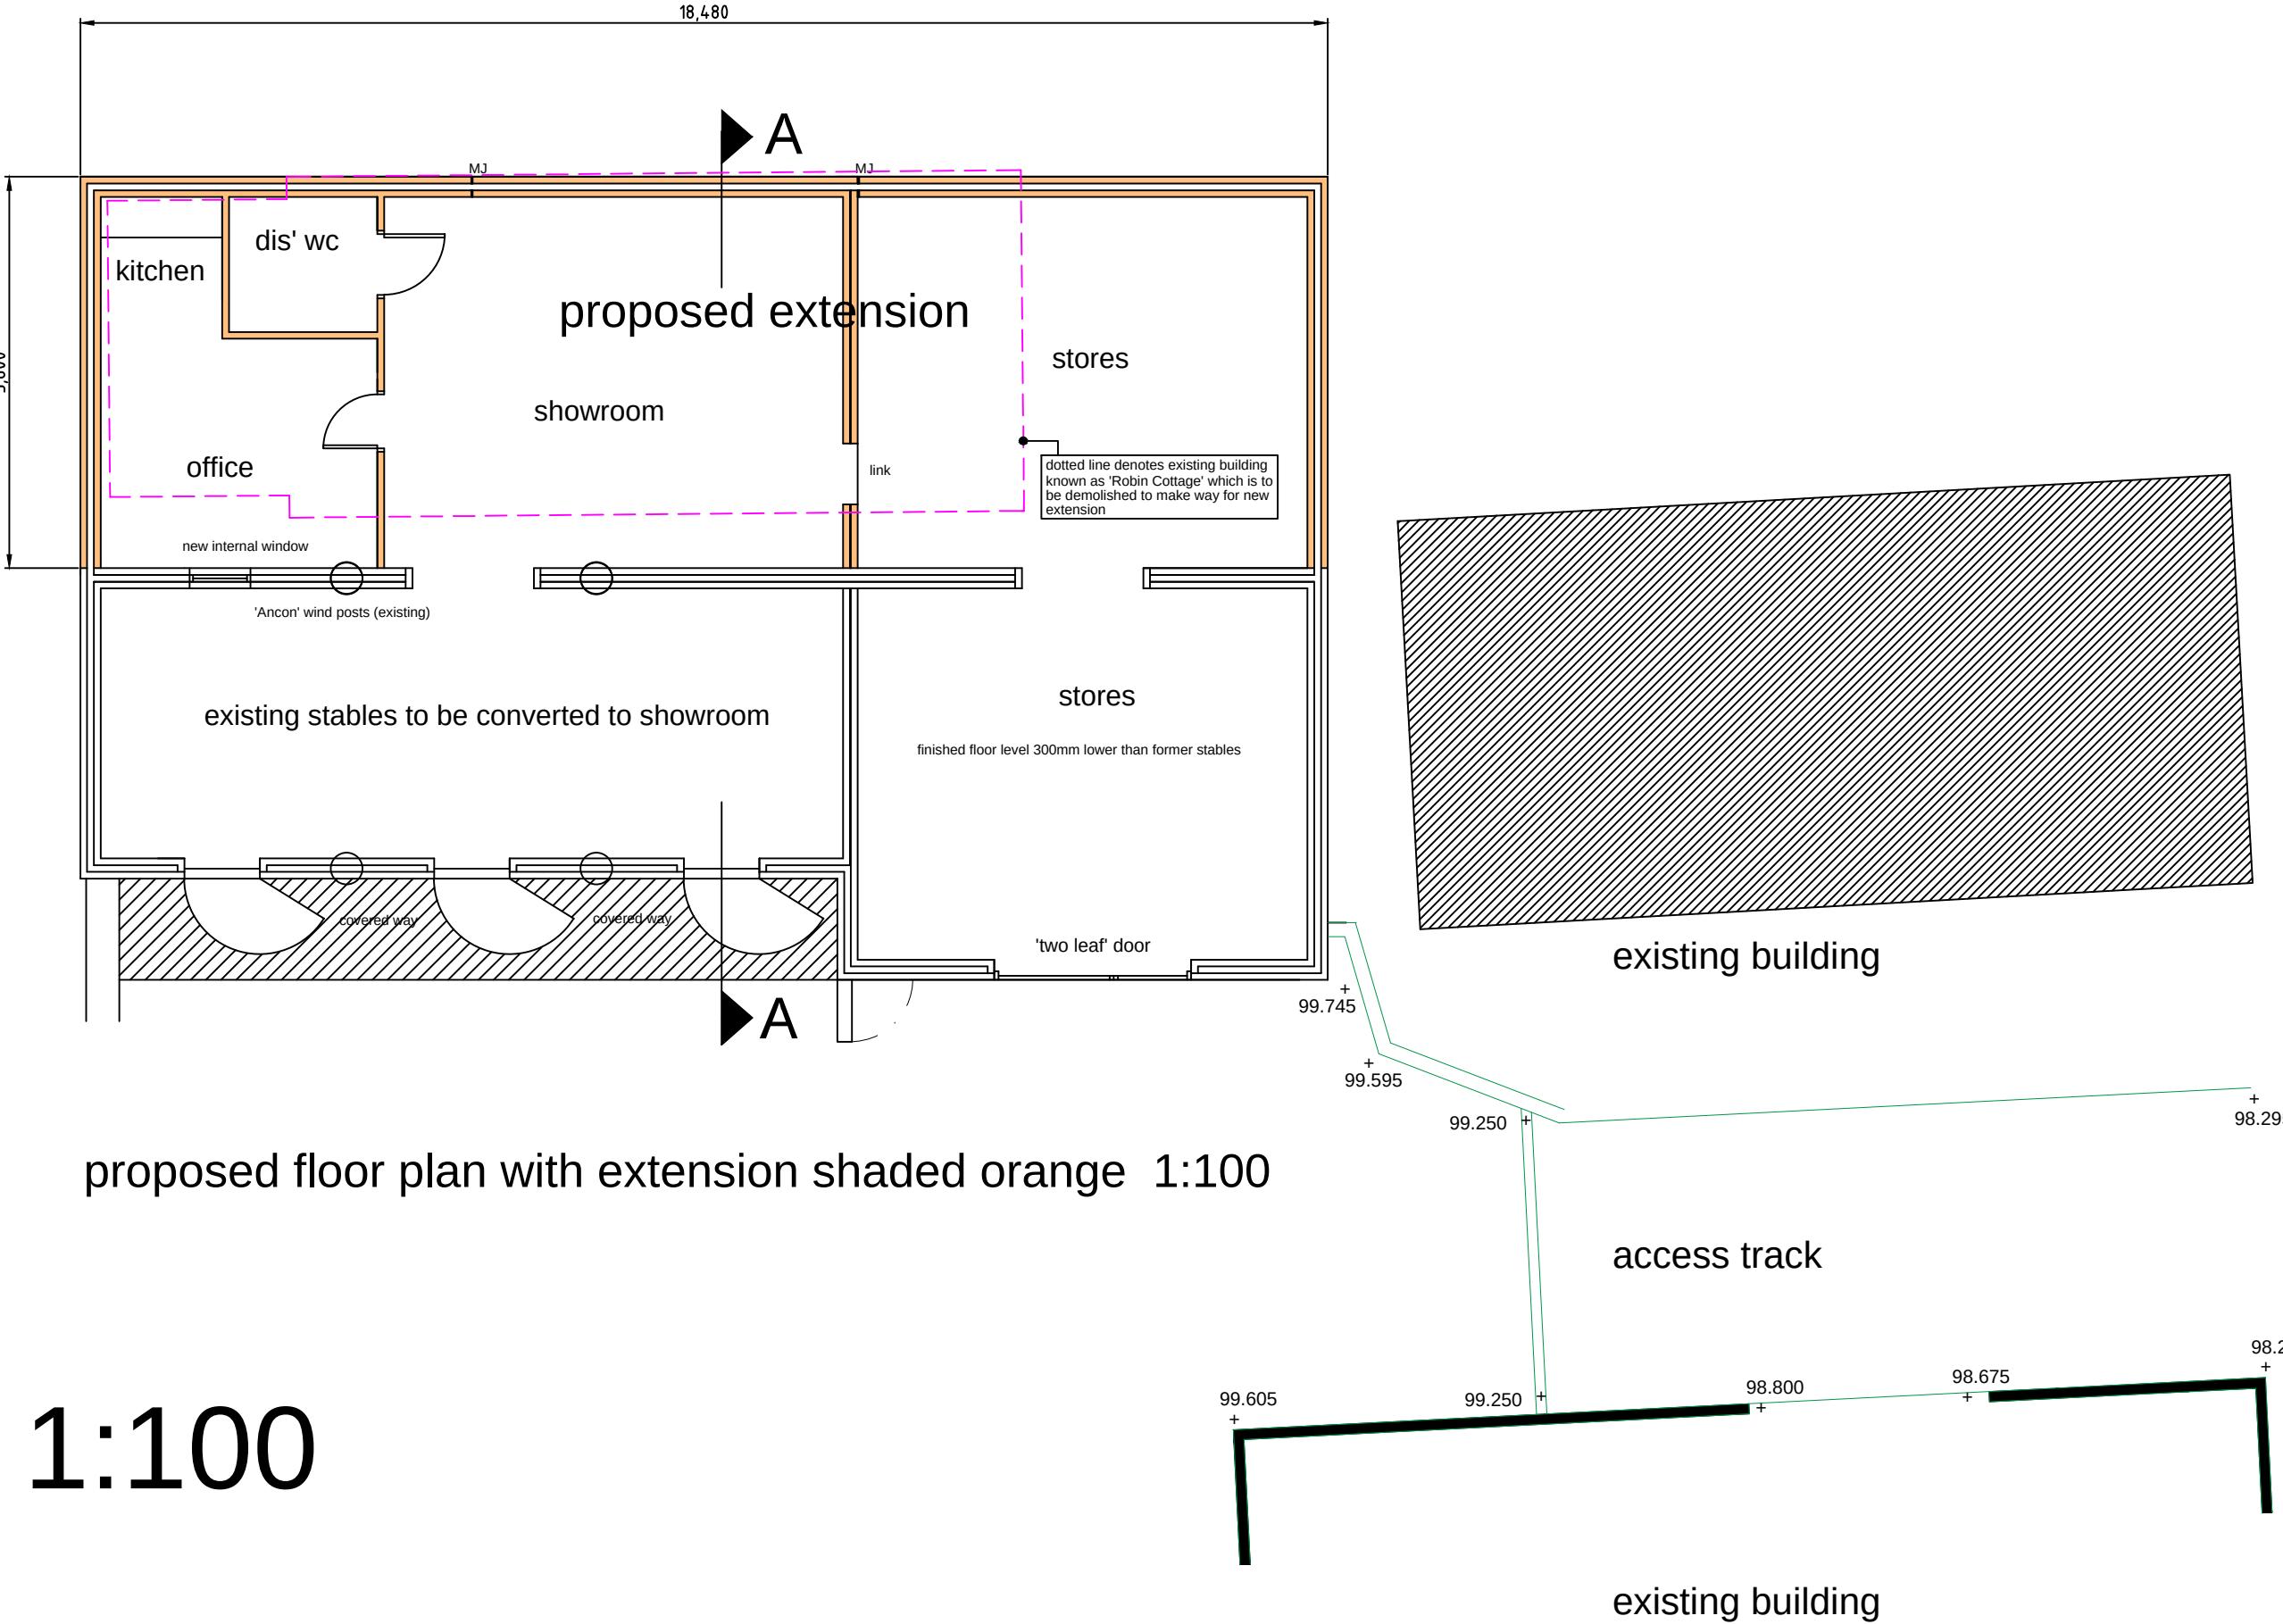

REVISIONS

PETER DIMBERLINE Dip Arch, RIBA
CHARTERED ARCHITECT

2 TIPSEY COURT, STAINCROSS
BARNSELEY, S75 6FZ

tel/fax (01226) 390947
email: pdimberline@tiscali.co.uk

CLIENT
Mr and Mrs Baxter

PROJECT
Proposed development involving an extension to the existing stables / stores building to create a showroom / stores including demolition of adjacent building and associated 'change of use'.

LOCATION
Throstlenest Saddlery,
Moorend Lane, Silkstone Common,
Barnsley S75 4QX

DRAWING
Proposed plans and elevations.

SCALES 1:100 at A1

DATE July '21

DRWG No. 2016/03/07

DRAWN BY
PD

proposed details at 1:100