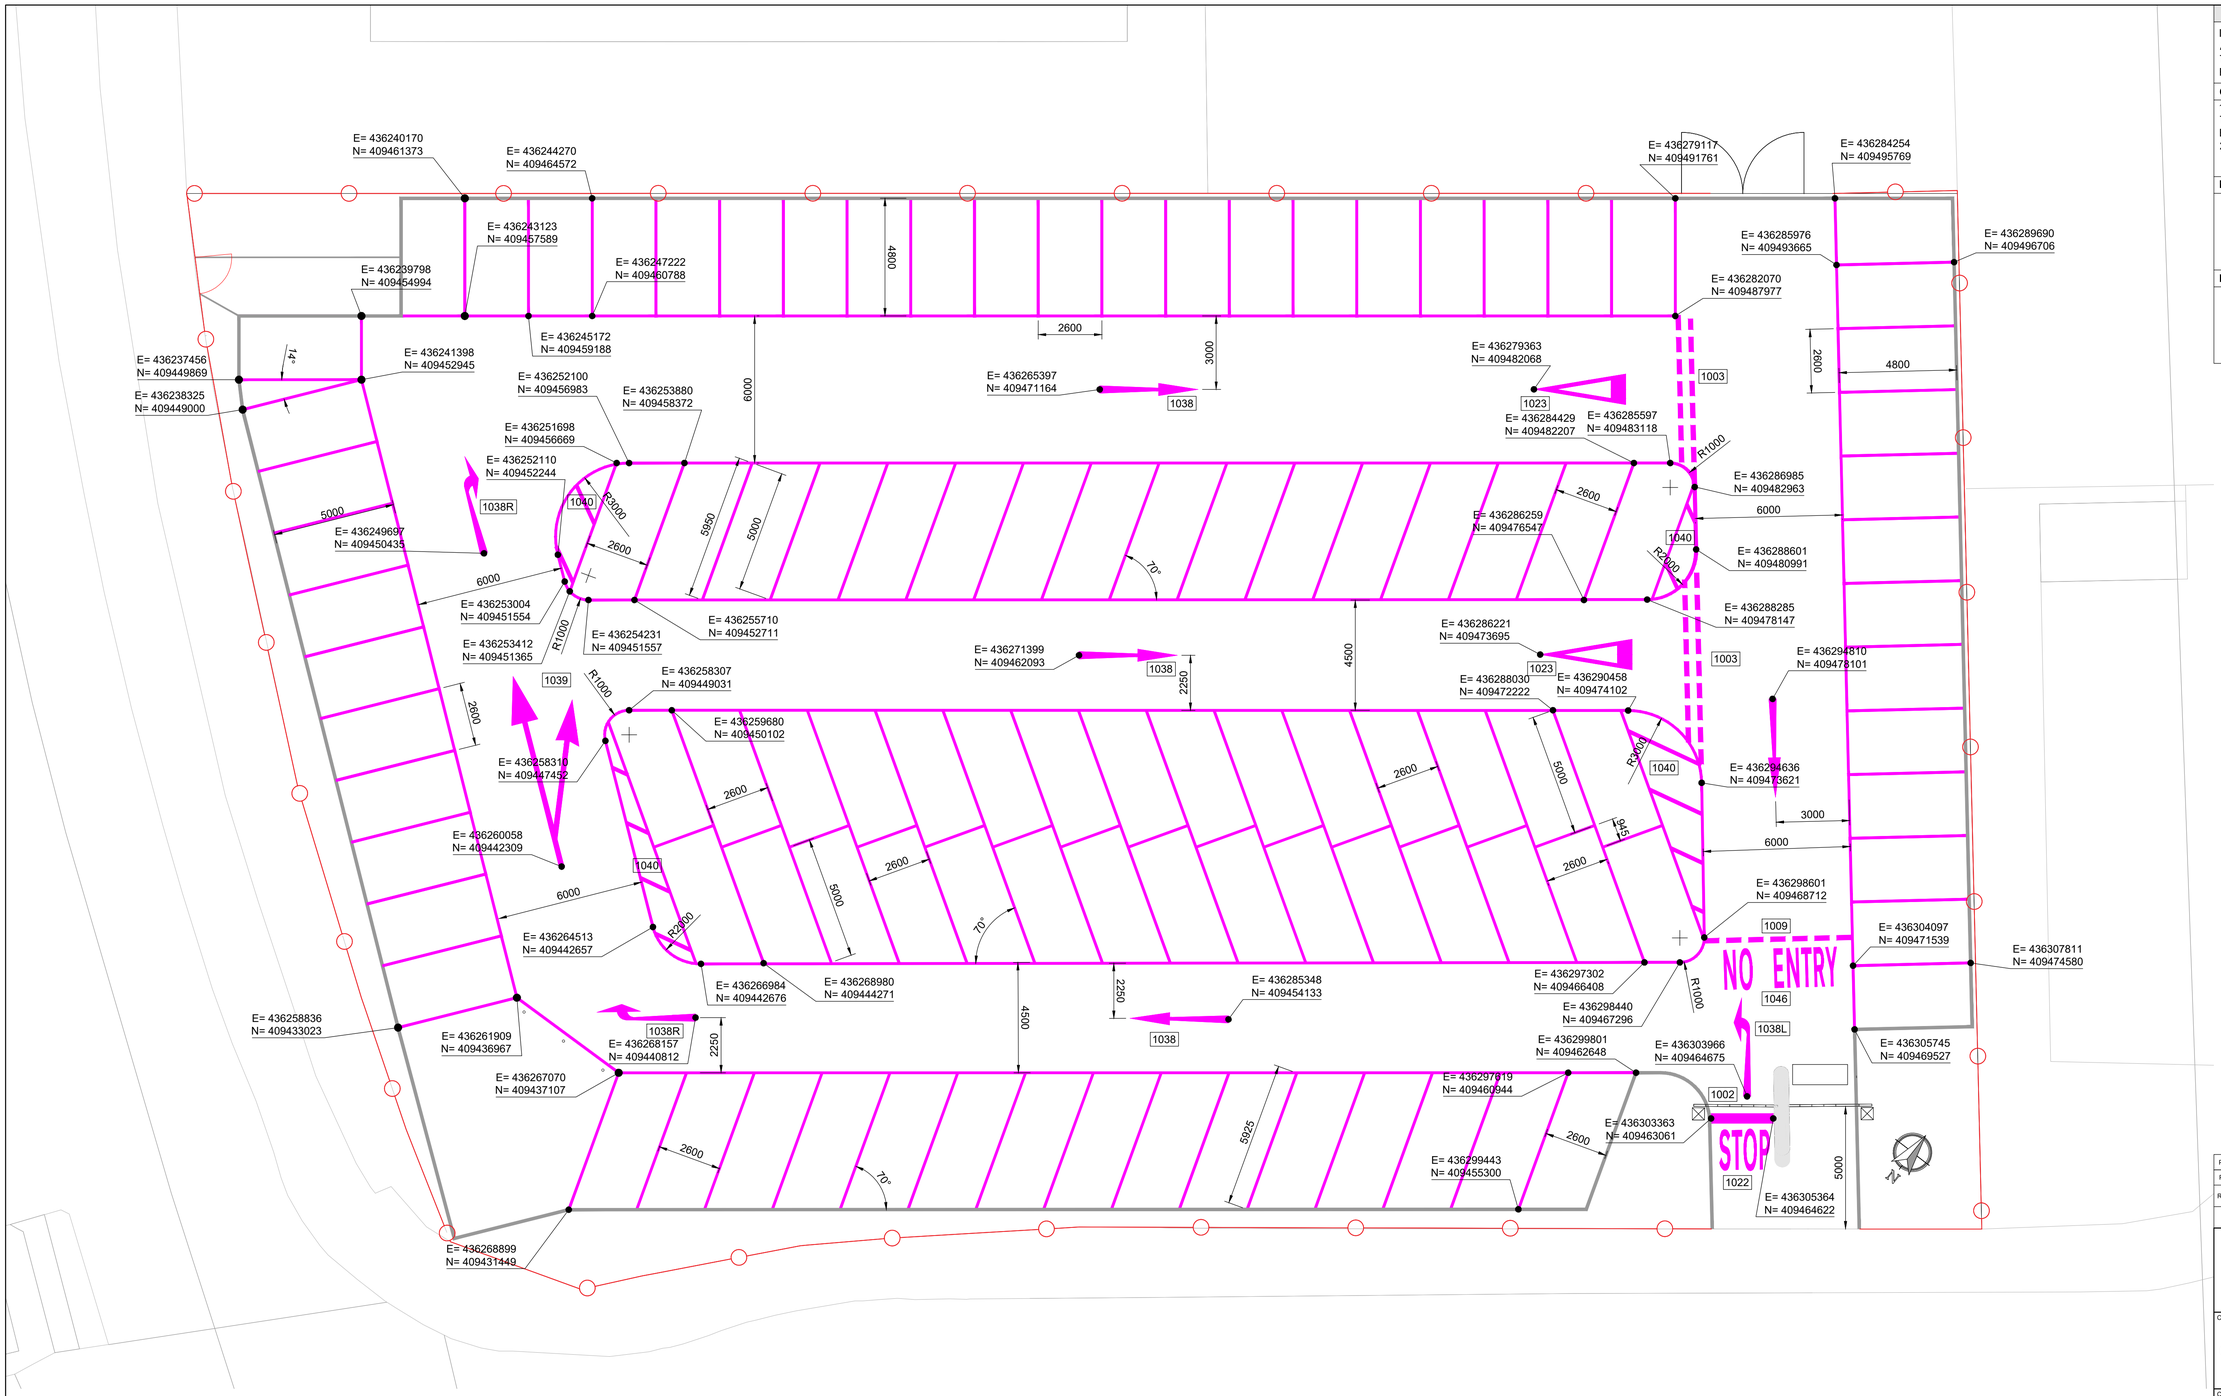

SAFETY, HEALTH AND ENVIRONMENTAL

IN ADDITION TO THE HAZARDS OR RISKS NORMALLY ASSOCIATED WITH THE TYPES OF WORK DETAILED ON THIS DRAWING, THE FOLLOWING SIGNIFICANT RESIDUAL RISKS SHOULD BE NOTED.

CONSTRUCTION:

1.TRAFFIC MANAGEMENT/ BARRIERS IN THE CARPARK TO ENSURE RISK OF PERSONS OR VEHICLES ENTERING THE HOLE IS MINIMISED
2. RISK OF LIVE SERVICES

MAINTENANCE, CLEANING AND OPERATION :

DECOMMISSIONING OR DEMOLITION :

NOTES

1. DO NOT SCALE OFF THIS DRAWING.
2. SHOULD THERE BE ANY CONFLICT BETWEEN THE DETAILS INDICATED ON THIS DRAWING AND THOSE INDICATED ON OTHER DRAWINGS THE ENGINEER SHOULD BE INFORMED PRIOR TO CONSTRUCTION ON SITE.
3. ALL DRAWINGS ARE IN MILLIMETRES UNLESS OTHERWISE STATED.
4. IT IS THE RESPONSIBILITY OF THE CONTRACTOR TO EXECUTE THE WORKS AT ALL TIMES IN STRICT ACCORDANCE WITH THE REQUIREMENTS OF THE HEALTH AND SAFETY AT WORK ACT 1974 AND CDM REGULATIONS 2015.
5. THIS DRAWING IS TO BE READ IN CONJUNCTION WITH ALL OTHER RELEVANT DRAWINGS. 7442-HBPW-XX-XX-DR-C-0010 KERB LAYOUT
6. FOR LETTER WIDTHS PLEASE REFER THE RELEVANT CHAPTERS OF THE 'TRAFFIC SIGNS MANUAL', 'THE DESIGN AND USE OF DIRECTIONAL INFORMATORY SIGNS (LTN 1/94)', 'THE TRAFFIC SIGNS REGULATIONS AND GENERAL DIRECTIONS 2016' AND 'DFT WORKING DRAWINGS'.

INFORMATION

ROAD MARKINGS KEY:

NOTE!
THE FOLLOWING ROAD MARKING COLOURS TO BE USED

ACTUAL - COLOUR ON DRAWING
WHITE - MAGENTA

DIA NO.		DESCRIPTION
1002	-	SINGLE CONTINUOUS STOP LINE 400MM WIDE
1003	-	DOUBLE TRANSVERSE GIVE WAY MARKING 600MM LINE 300MM GAP 200MM WIDE
1009	-	EDGE OF CARRIAGEWAY MARKING - PART OF GIVE WAY 600MM LINE 300MM GAP 100MM WIDE
1012	-	EDGE OF CARRIAGEWAY MARKING SINGLE CONTINUOUS LINE 100MM WIDE
1022	-	1600MM LONG 2050MM STOP WRITING
1023	-	TRIANGULAR GIVE WAY MARKING 3750MM LONG
1038	-	LANE ARROW MARKING 4000MM LONG
1039	-	BIFURCATION ARROW MARKING 8000MM LONG
1040	-	CENTRAL HATCHING MARKINGS 4000MM LINE 2000MM GAP 100MM WIDE HATCH LINE 150MM WIDE AT 2000MM CENTRES

REV	DESCRIPTION	BY	CHK	APP	DATE
P02	UPDATED IN LINE TO BIKE SHELTER RELOCATION	DPS	DT	PW	18/08/23
P01	1ST ISSUE	MDT	PW	PW	31/05/23

REVISION TABLE

HBPW CONSULTING ENGINEERS
43 BRIDGEGATE
RETFORD
NOTTINGHAMSHIRE
DN22 7UX
TEL. (01777) 869896
www.hbpw.co.uk

CLIENT: GIST

CONTRACTOR: N/A

HBPW PROJECT NUMBER: SL07442

PROJECT: GIST BARNSLEY
LAND SALE

DRAWING: WHITE LINING LAYOUT

PROJECT ENGINEER:	DRAWN:
D. SPIRYDOWICZ	D. SPIRYDOWICZ
CHECKED: M. TODD	APPROVED: M. TODD

DATE:	SCALE:	SIZE:	SUITABILITY:	REVISION:
09.08.23	1:125	A1	S4	P02

DOCUMENT REFERENCE NUMBER: 7442-HBPW-XX-XX-DR-C-0009

0 10 20 30 40 50 60 70 80 90 100
MILLIMETRES AT ORIGINAL DRAWING SCALE

ORDNANCE SURVEY © CROWN COPYRIGHT 2021. ALL RIGHTS RESERVED. LICENCE NUMBER 100022432

COPYRIGHT © HBPW LLP (2019)