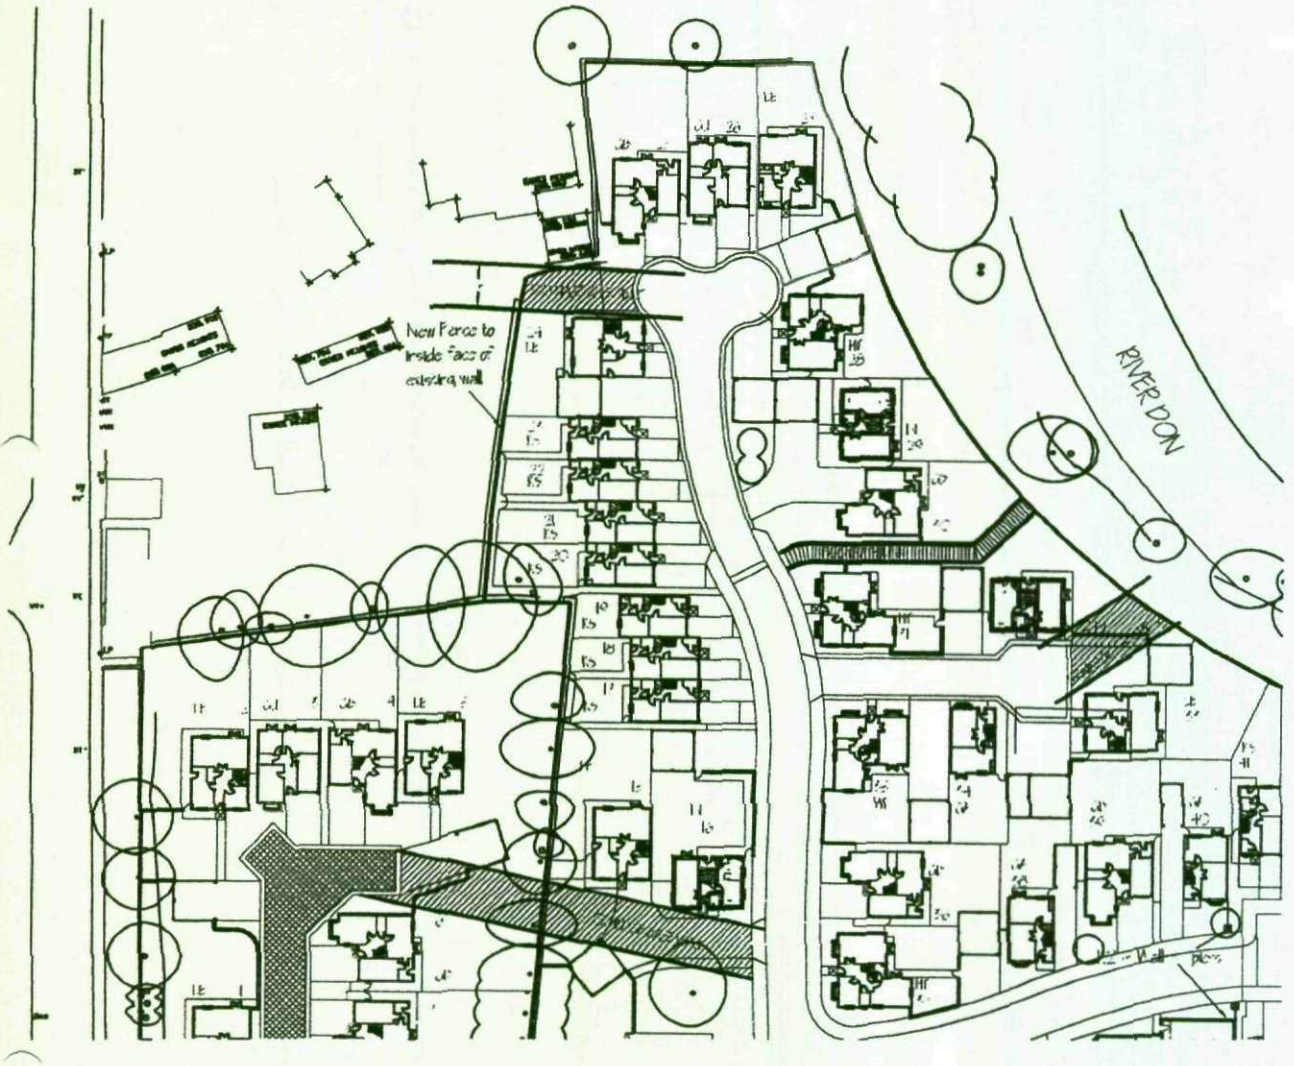


Rev	Amendments	Date
A	Boundary Line amended	Aug 08

○ Preliminary ○ Tender ○ Planning ○ Construction

Client:
Cala Homes (Yorkshire) Ltd

Project:
Hoyland Fox

Drawing:
Plot 27

Date:
July 07

Scale:
1/200, 1/1000

Drawing Size:
@ A3

All written dimensions are to be taken in preference to scaled dimensions. Contractor to verify all dimensions on site.

NORTH

Project No.
189A33


Drawing No.

Revision
A

This drawing and design are © Copyright Malcolm Payne Group Limited. Unauthorised alteration or reproduction prohibited.

Malcolm Payne Group Limited
212 Broad Street, Birmingham B15 1AY Tel: +44 (0)121 643 3159
email: info@malcolmpaynegroup.co.uk www.malcolmpaynegroup.co.uk
44 Gloucester Mews, London W2 3HE Tel: +44 (0)20 7262 1198
Architecture | Design | Conservation

malcolmpaynegroup

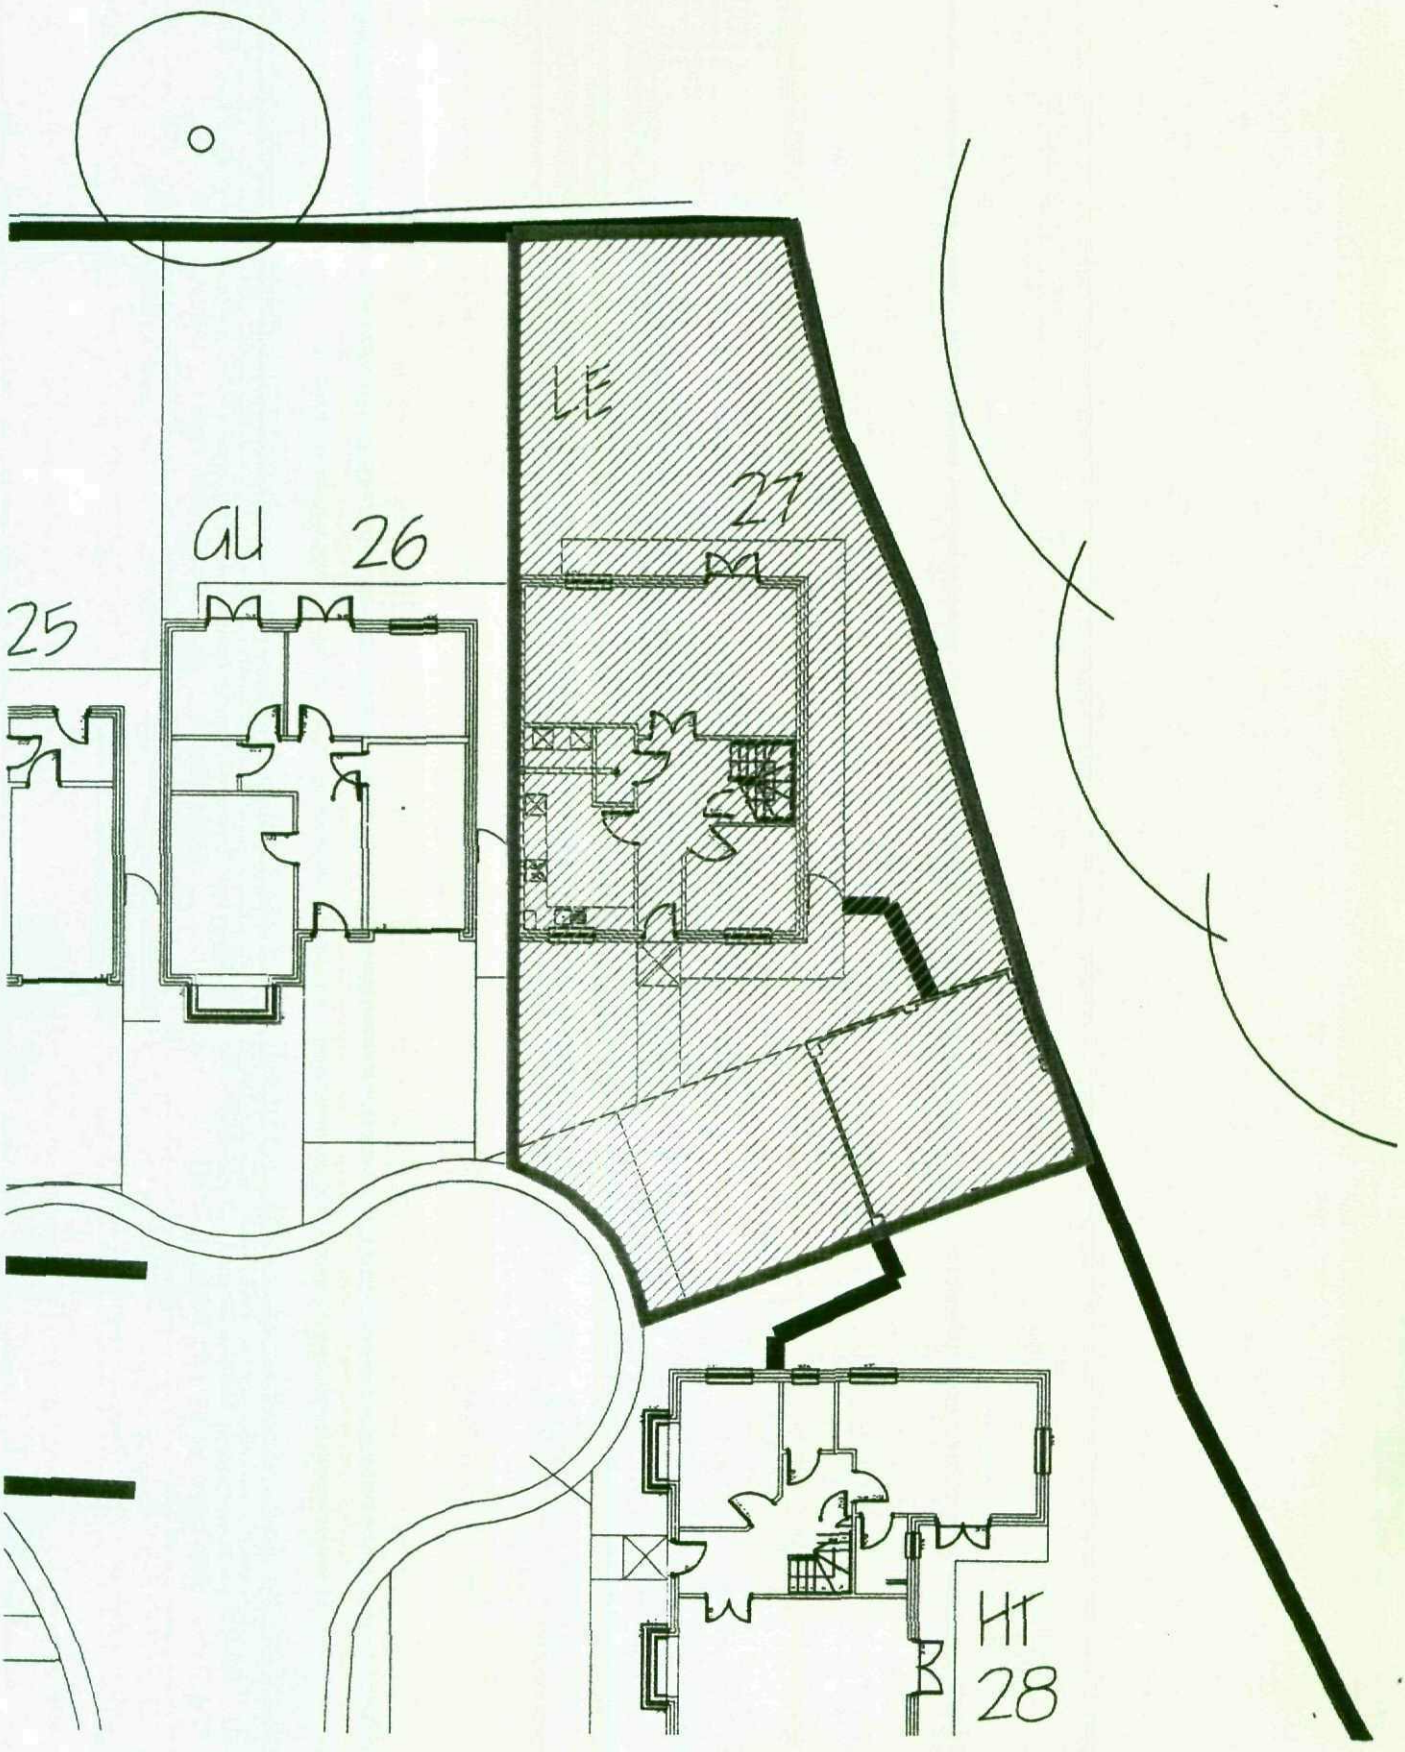
LE
27
GU
26
25
HT
28