



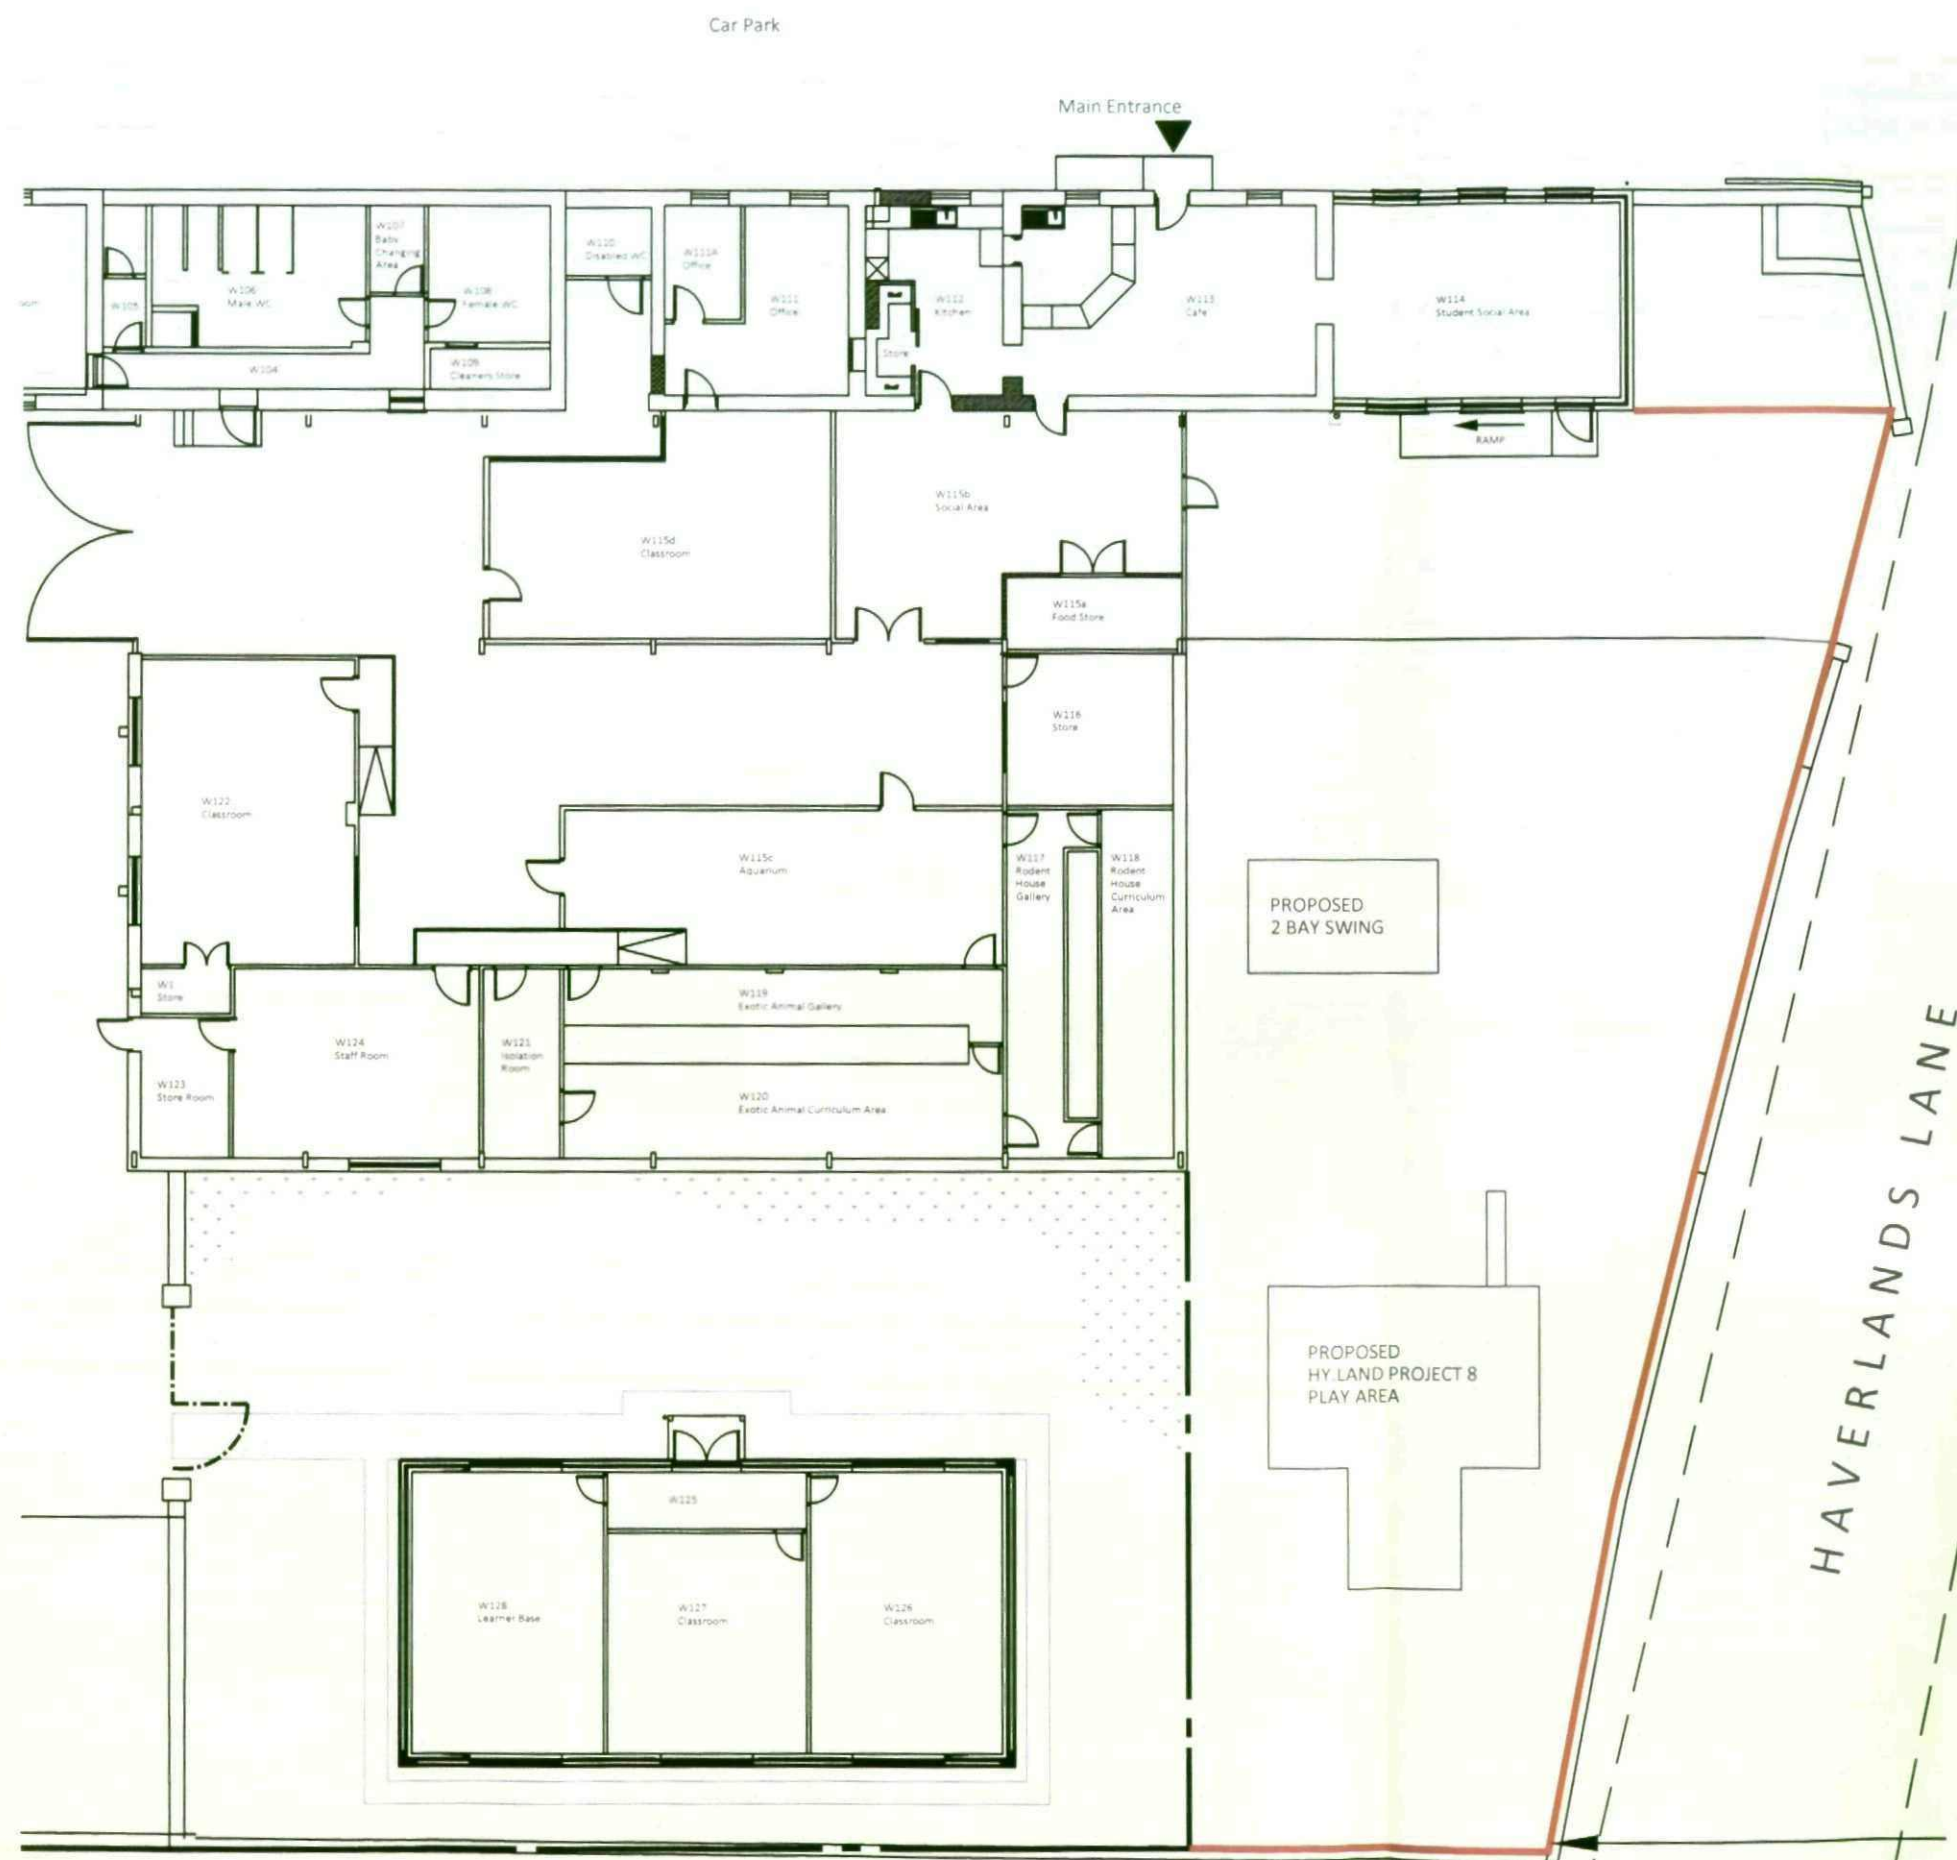

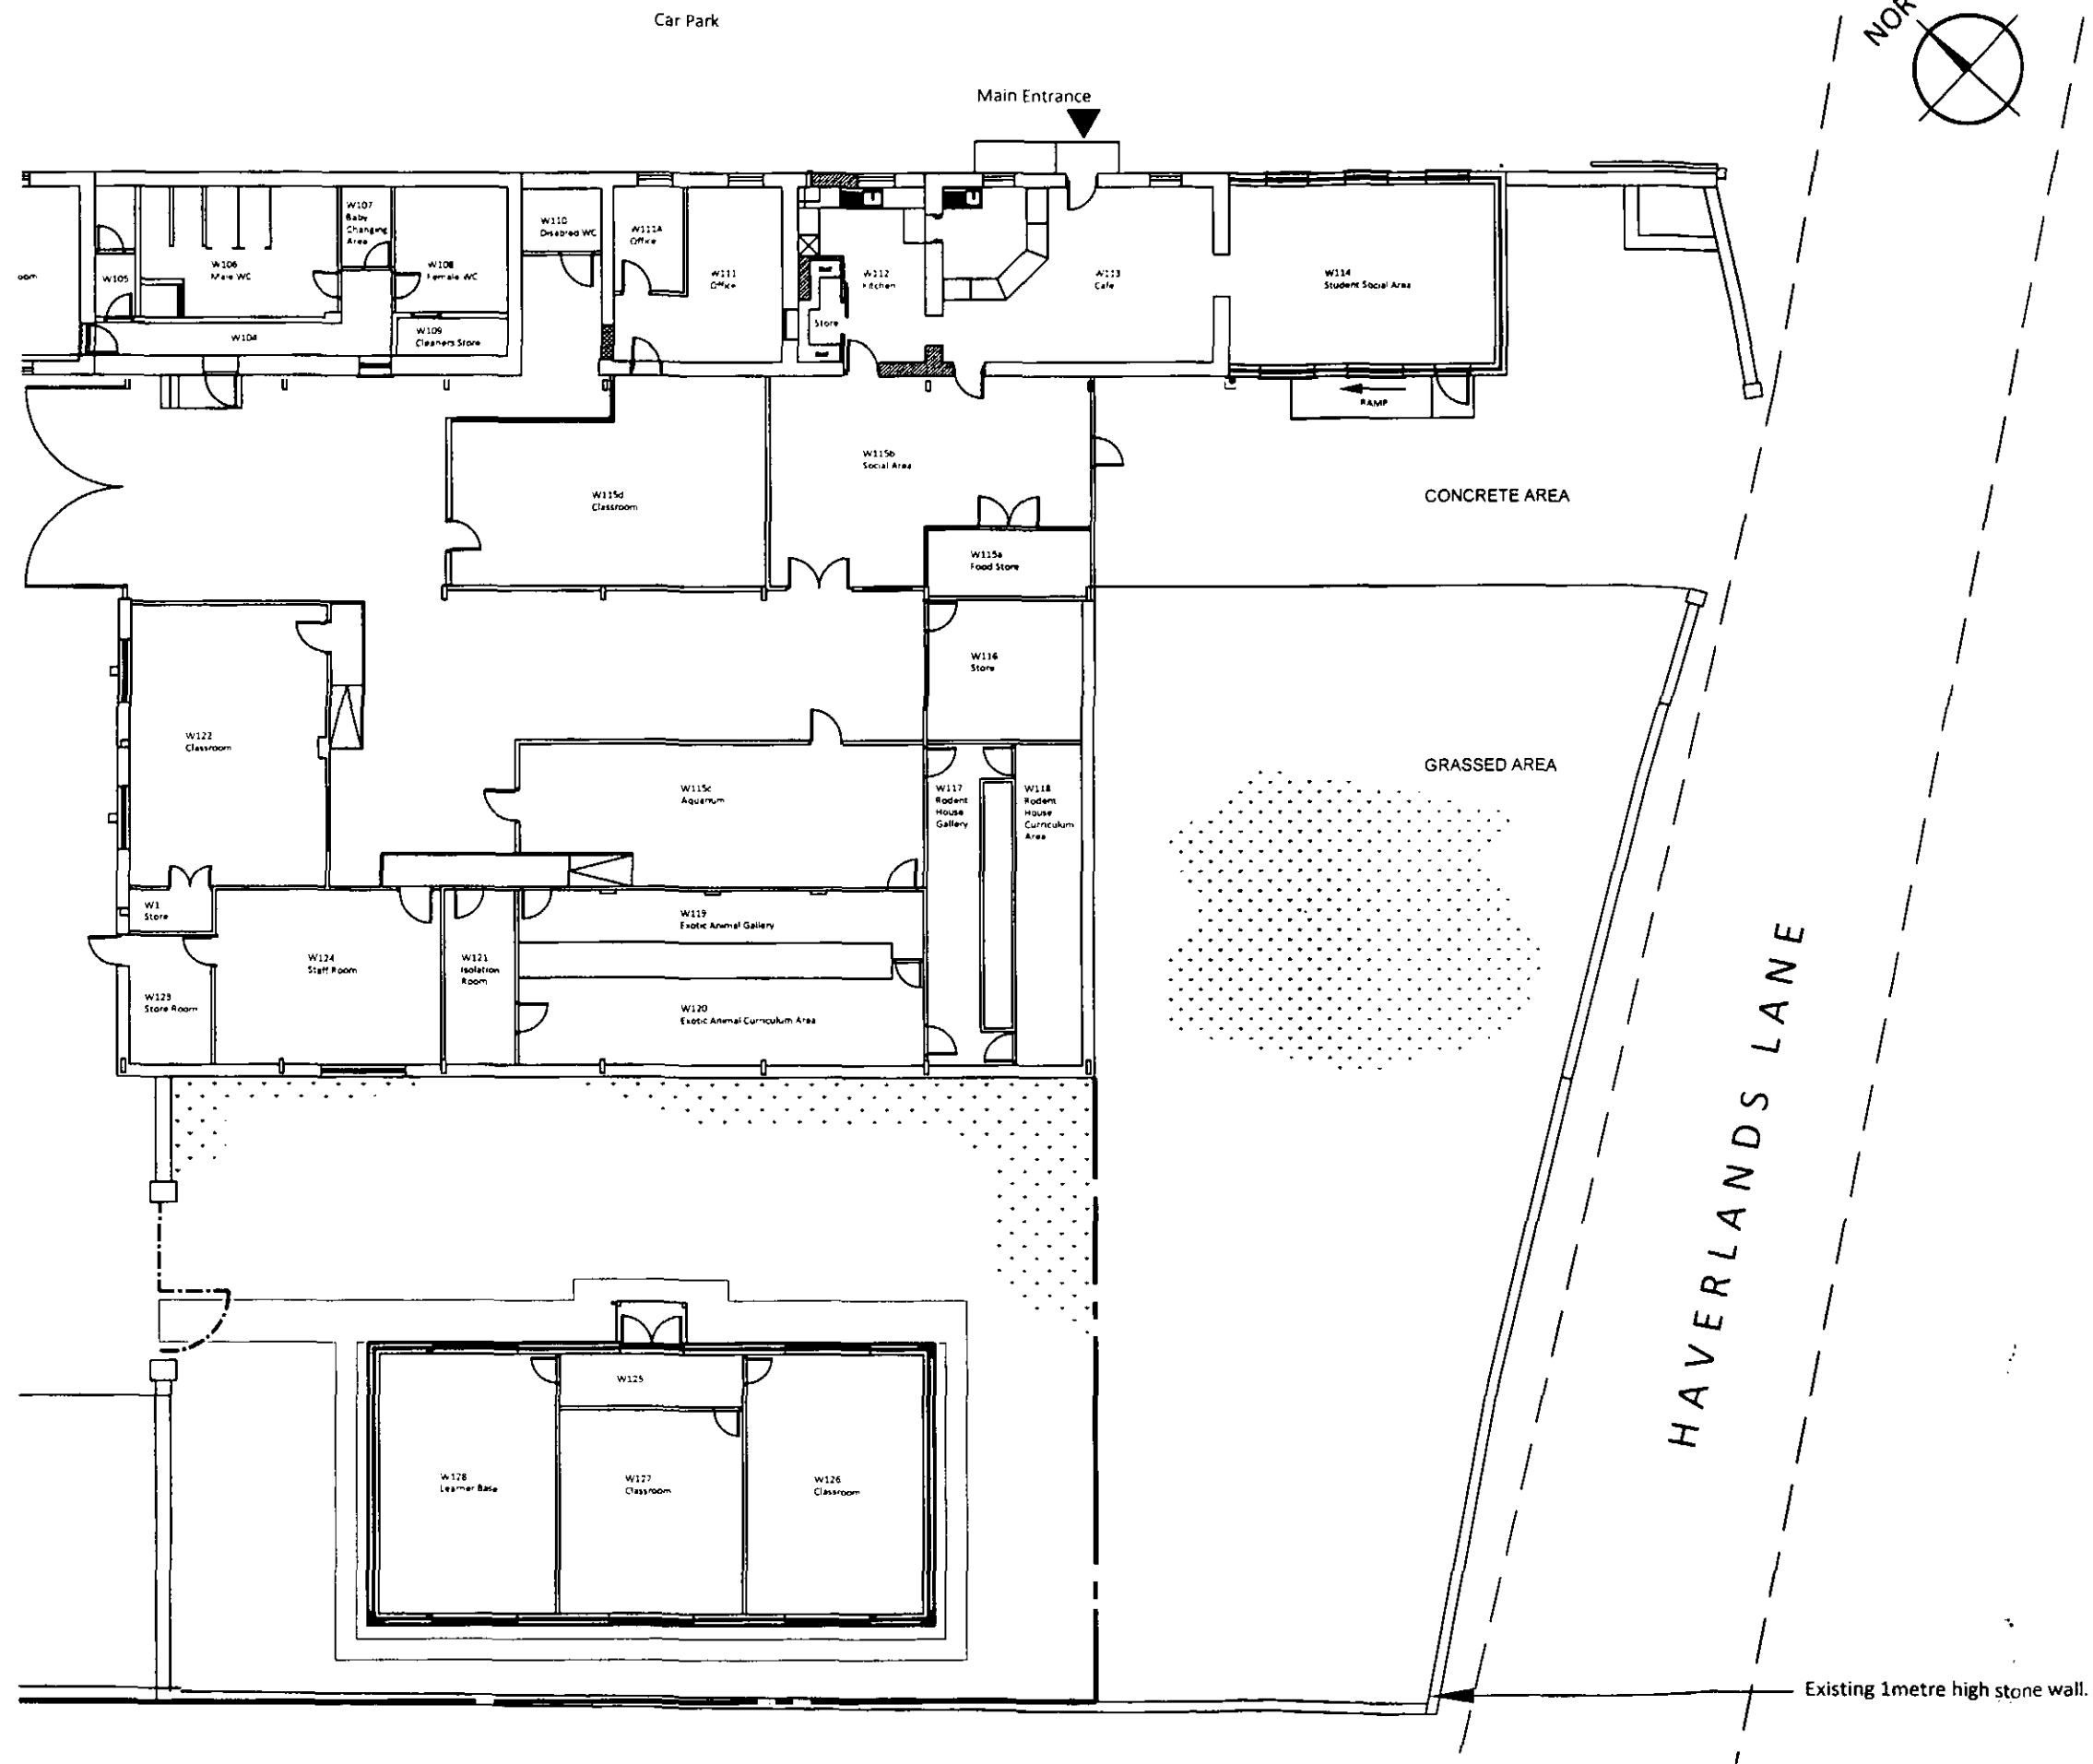

General Notes

No.	Revision/Issue	Date

BARNSELEY

Old Mill Lane Site
Church Street
Barnsley
South Yorkshire
S70 2AX
Tel: 01226 216216 Fax: 01226 216553

Project Name and Address

Barnsley College
Wigfield Farm
Existing Site

Project
BC032 - 02

Date
May 10

Scale
1: 200

02