



EAST ELEVATION - SHOP FRONT

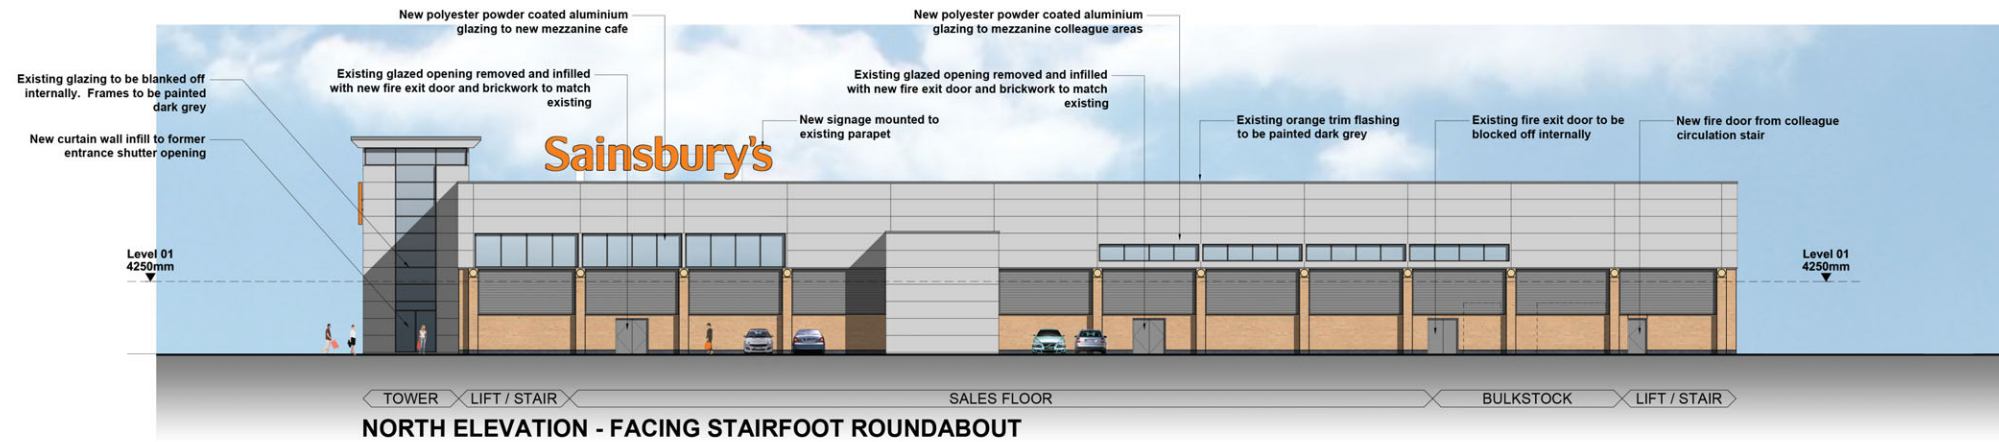

NORTH ELEVATION - FACING STAIRFOOT ROUNDABOUT



WEST ELEVATION - FACING SERVICE ROAD

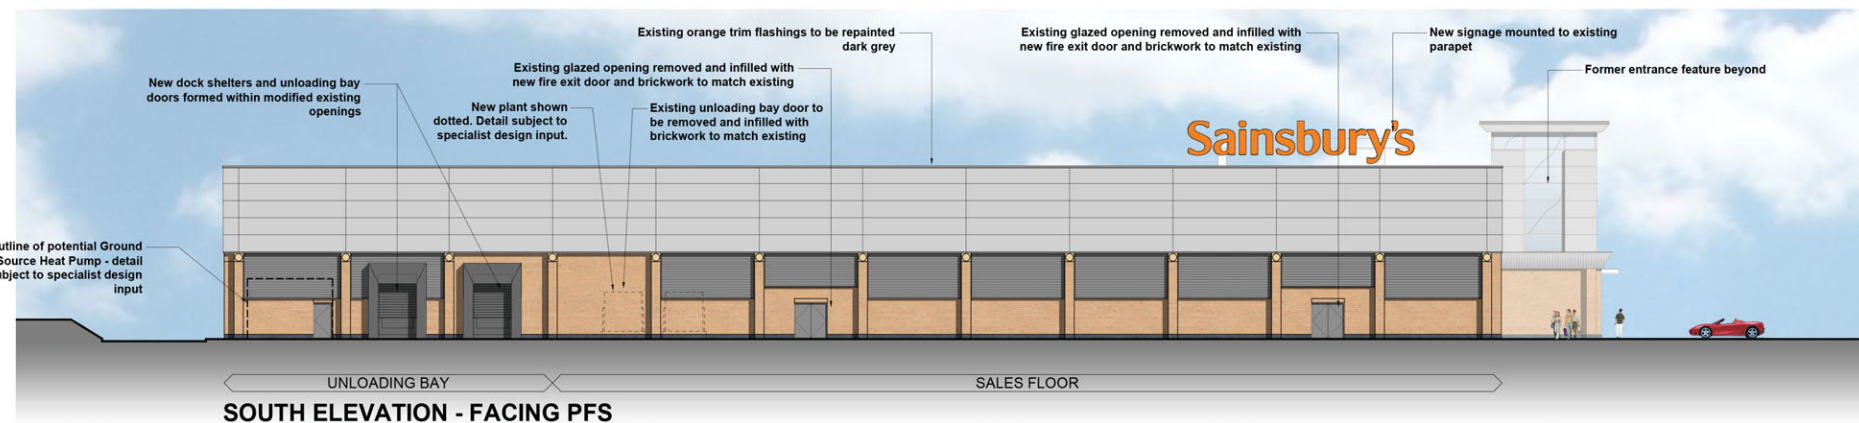

SOUTH ELEVATION - FACING PFS

0 5 10 15 20
1:200
m

STORE ACQUISITION | STAIRFOOT BUSINESS PARK, BARNLEY PROPOSED ELEVATIONS

ARCH | 2011-350 | VIS 001 | * | SEPTEMBER 2013 | BASED ON DRAWING A-PL-005

© Hadfield Cawkwell Davidson

Sainsbury's

Hadfield Cawkwell Davidson

17 Broomgrove Rd, Sheffield, S10 2LZ. T 0114 266 8181 F 0114 266 6246 www.hcd.co.uk

Architecture | Engineering | Interior Design | Masterplanning | Urban Design