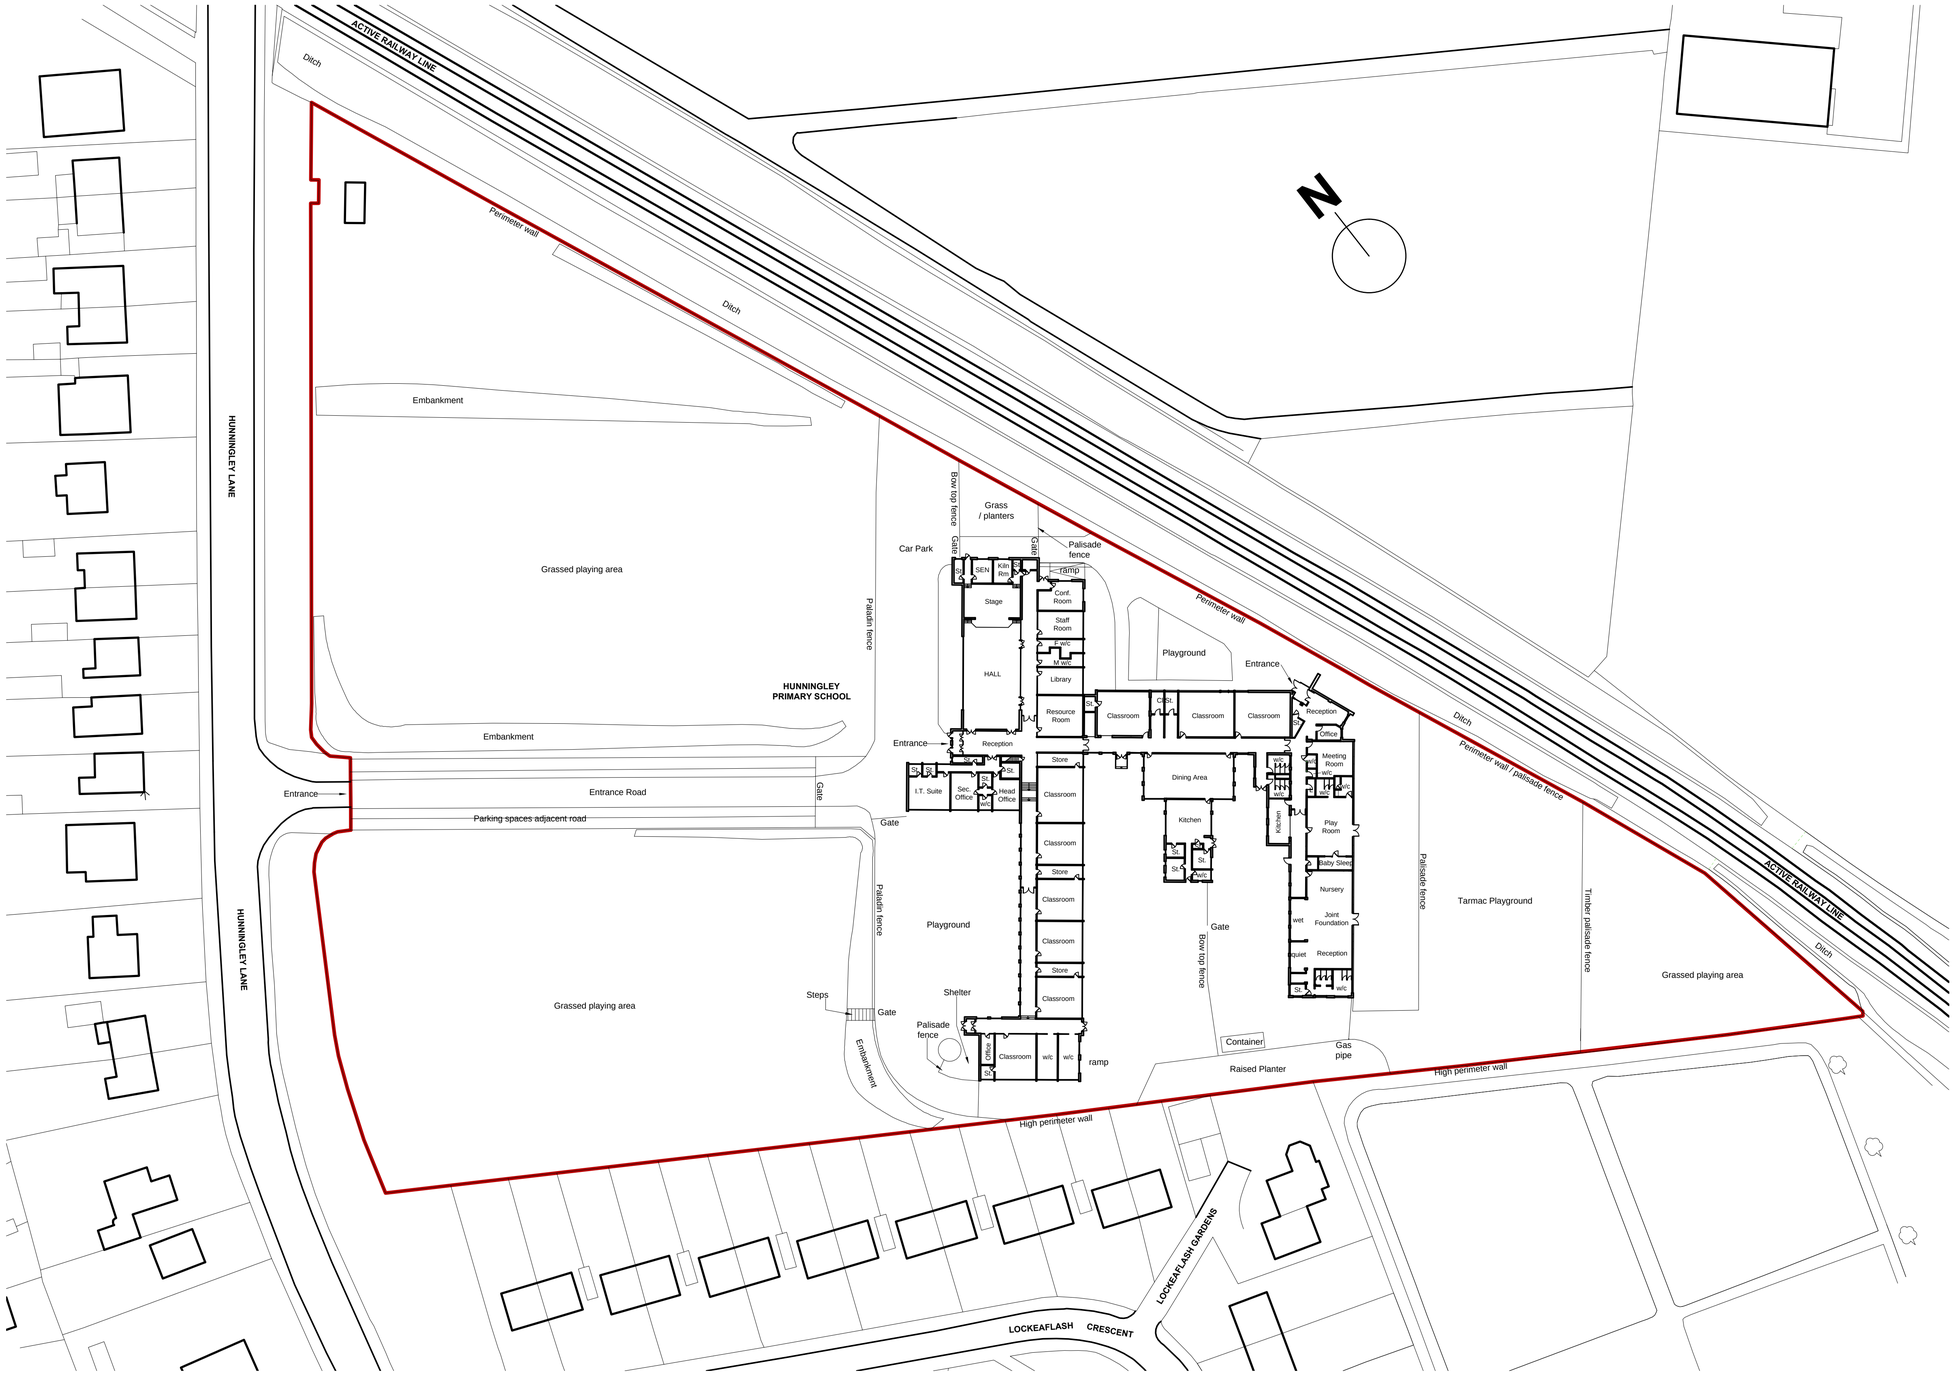

Site Plan @ 1:500

KEY PLAN

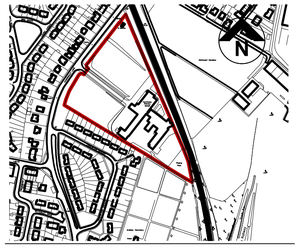

Notes:

FIRST ISSUE						
P1						
COMMENT						
REV	DRAWN	DATE	CHECKED	DATE	APPROVED	DATE

THIS DRAWING IS PRODUCED FOR USE IN THIS PROJECT ONLY AND MAY NOT BE USED FOR ANY OTHER PURPOSE. NPS PROPERTY CONSULTANTS LTD ACCEPT NO LIABILITY FOR THE USE OF THIS DRAWING OTHER THAN THE PURPOSE FOR WHICH IT WAS INTENDED IN CONNECTION WITH THIS PROJECT AS RECORDED IN THE 'PURPOSE FOR ISSUE' AND 'FILE STATUS CODE'.

THIS DRAWING MAY NOT BE REPRODUCED IN ANY FORM WITHOUT PRIOR WRITTEN AGREEMENT OF NPS PROPERTY CONSULTANTS LTD.

© CROWN COPYRIGHT AND DATABASE RIGHTS 2015 ORDNANCE SURVEY LICENCE NUMBER 100022264

RESPONSIBILITY IS NOT ACCEPTED FOR OTHERS SCALING DIRECTLY FROM THIS DRAWING. DO NOT SCALE FROM THIS DRAWING, USE WRITTEN DIMENSIONS ONLY.

0m 5 10 15 30m

1:500

ORIGINAL SHEET SIZE A1

CLIENT
Education

PROJECT
Proposed Mobile Classroom

TITLE
Site Plan

nps group
NPS Barnsley Ltd
Gateway Plaza, Sackville St, Barnsley, South Yorkshire, S70 2NG.
Tel: 01226 774800, Email: barnsley@nps.co.uk web: www.nps.co.uk

SCALES	DISCIPLINE	PROJECT NUMBER
1:500	ARCHITECT	16-1-1030
DRAWING NUMBER		REV CODE
NPS-DR-A-(00)-011		P1
STATUS CODE	PURPOSE OF ISSUE	DRAWN BY
S0	PLANNING APPROVAL	SBL

File Path: G:\Design and Procurement\C2 Project Folder\2016_Projects\07-17-16-1-1030_Hunningley Primary School Mobile P&P\2.0_Design Folder\2.02_Drawings\1.0_Architects\04_Sheet\16-1-1030_011 Site Plan (A1).dwg , Saved: 07 April 2015 16:26:35, By: Lilley , Sean

Date Plotted: 07 April 2015 16:26:56

© COPYRIGHT NPS GROUP 2015