


The general contractor is responsible for the verification all dimensions on site and the architect is to be informed of any discrepancy.

The status of information contained in a computer copy of this drawing shall be limited to that conveyed by the paper copy.

Revisions:		
Rev.	Date	By/Chk
Note		




Burton Road Street Scene

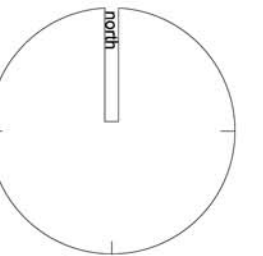

drawing status
■ approval
■ construction
■ preliminary
■ record
■ information
■ comment
■ tender

Scale 1:200 @ a1
Date July 2011
Drawn/Checked SH/DRD
Dwg No 2121.050.180

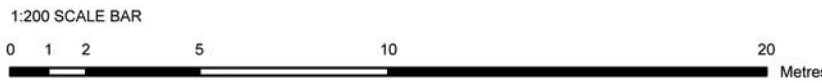

Street Scenes
Burton Road, Barnsley
Yorkshire Housing

