UNIT 1
LAMBRA ROAD
BARNSLEY

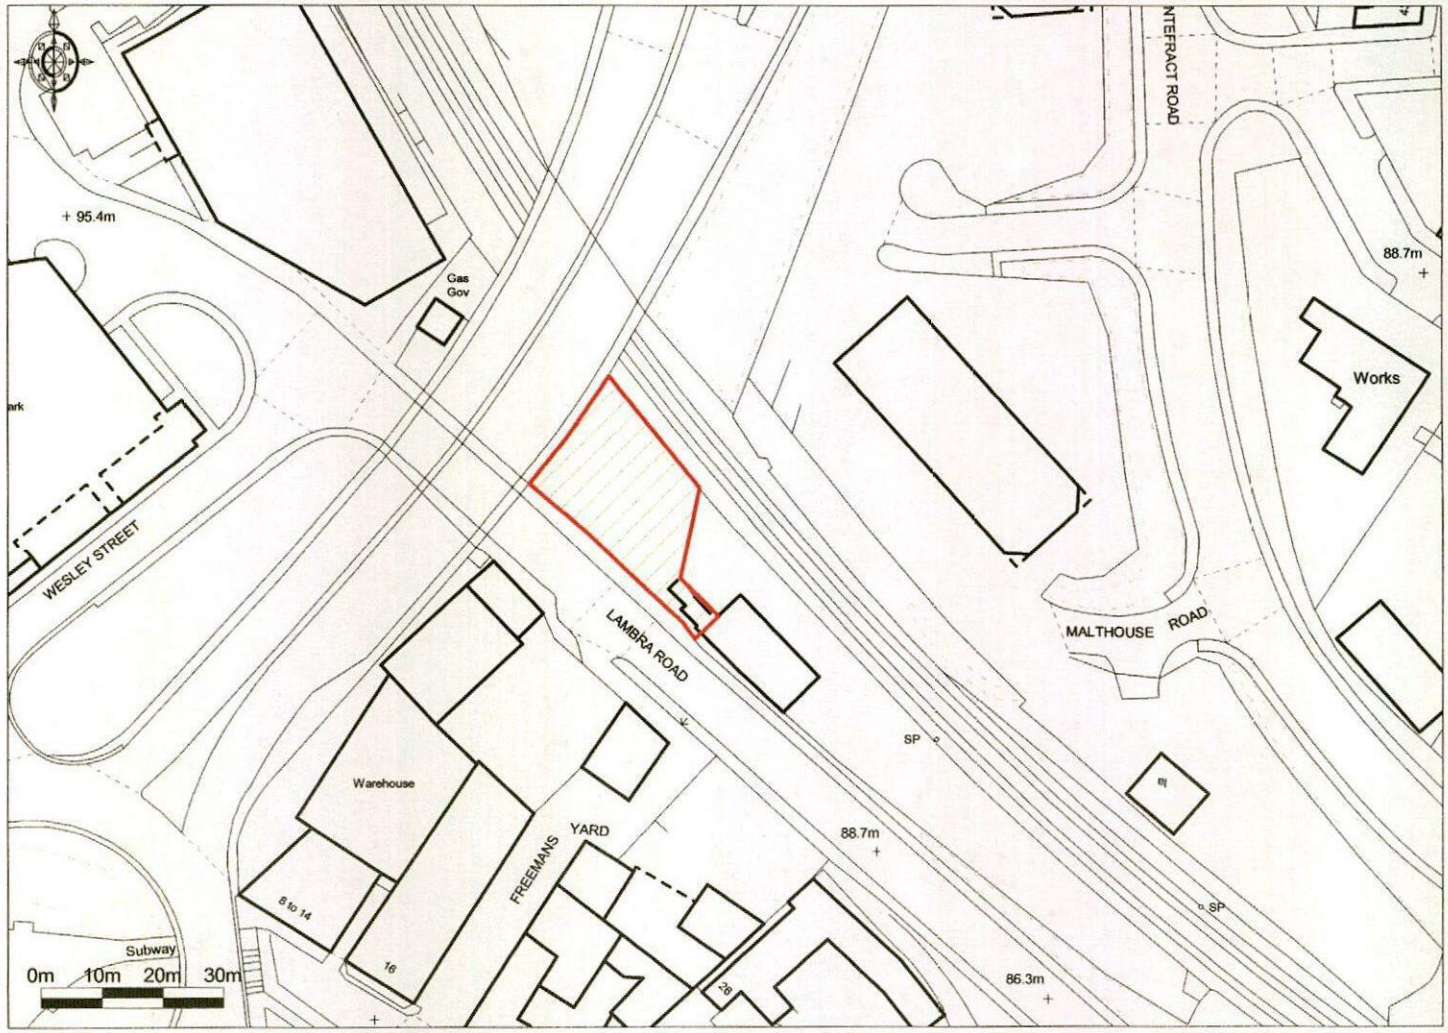

Ordnance Survey © Crown Copyright 2013. All rights reserved. Licence number 100022432. Plotted Scale - 1:1250

Promap®

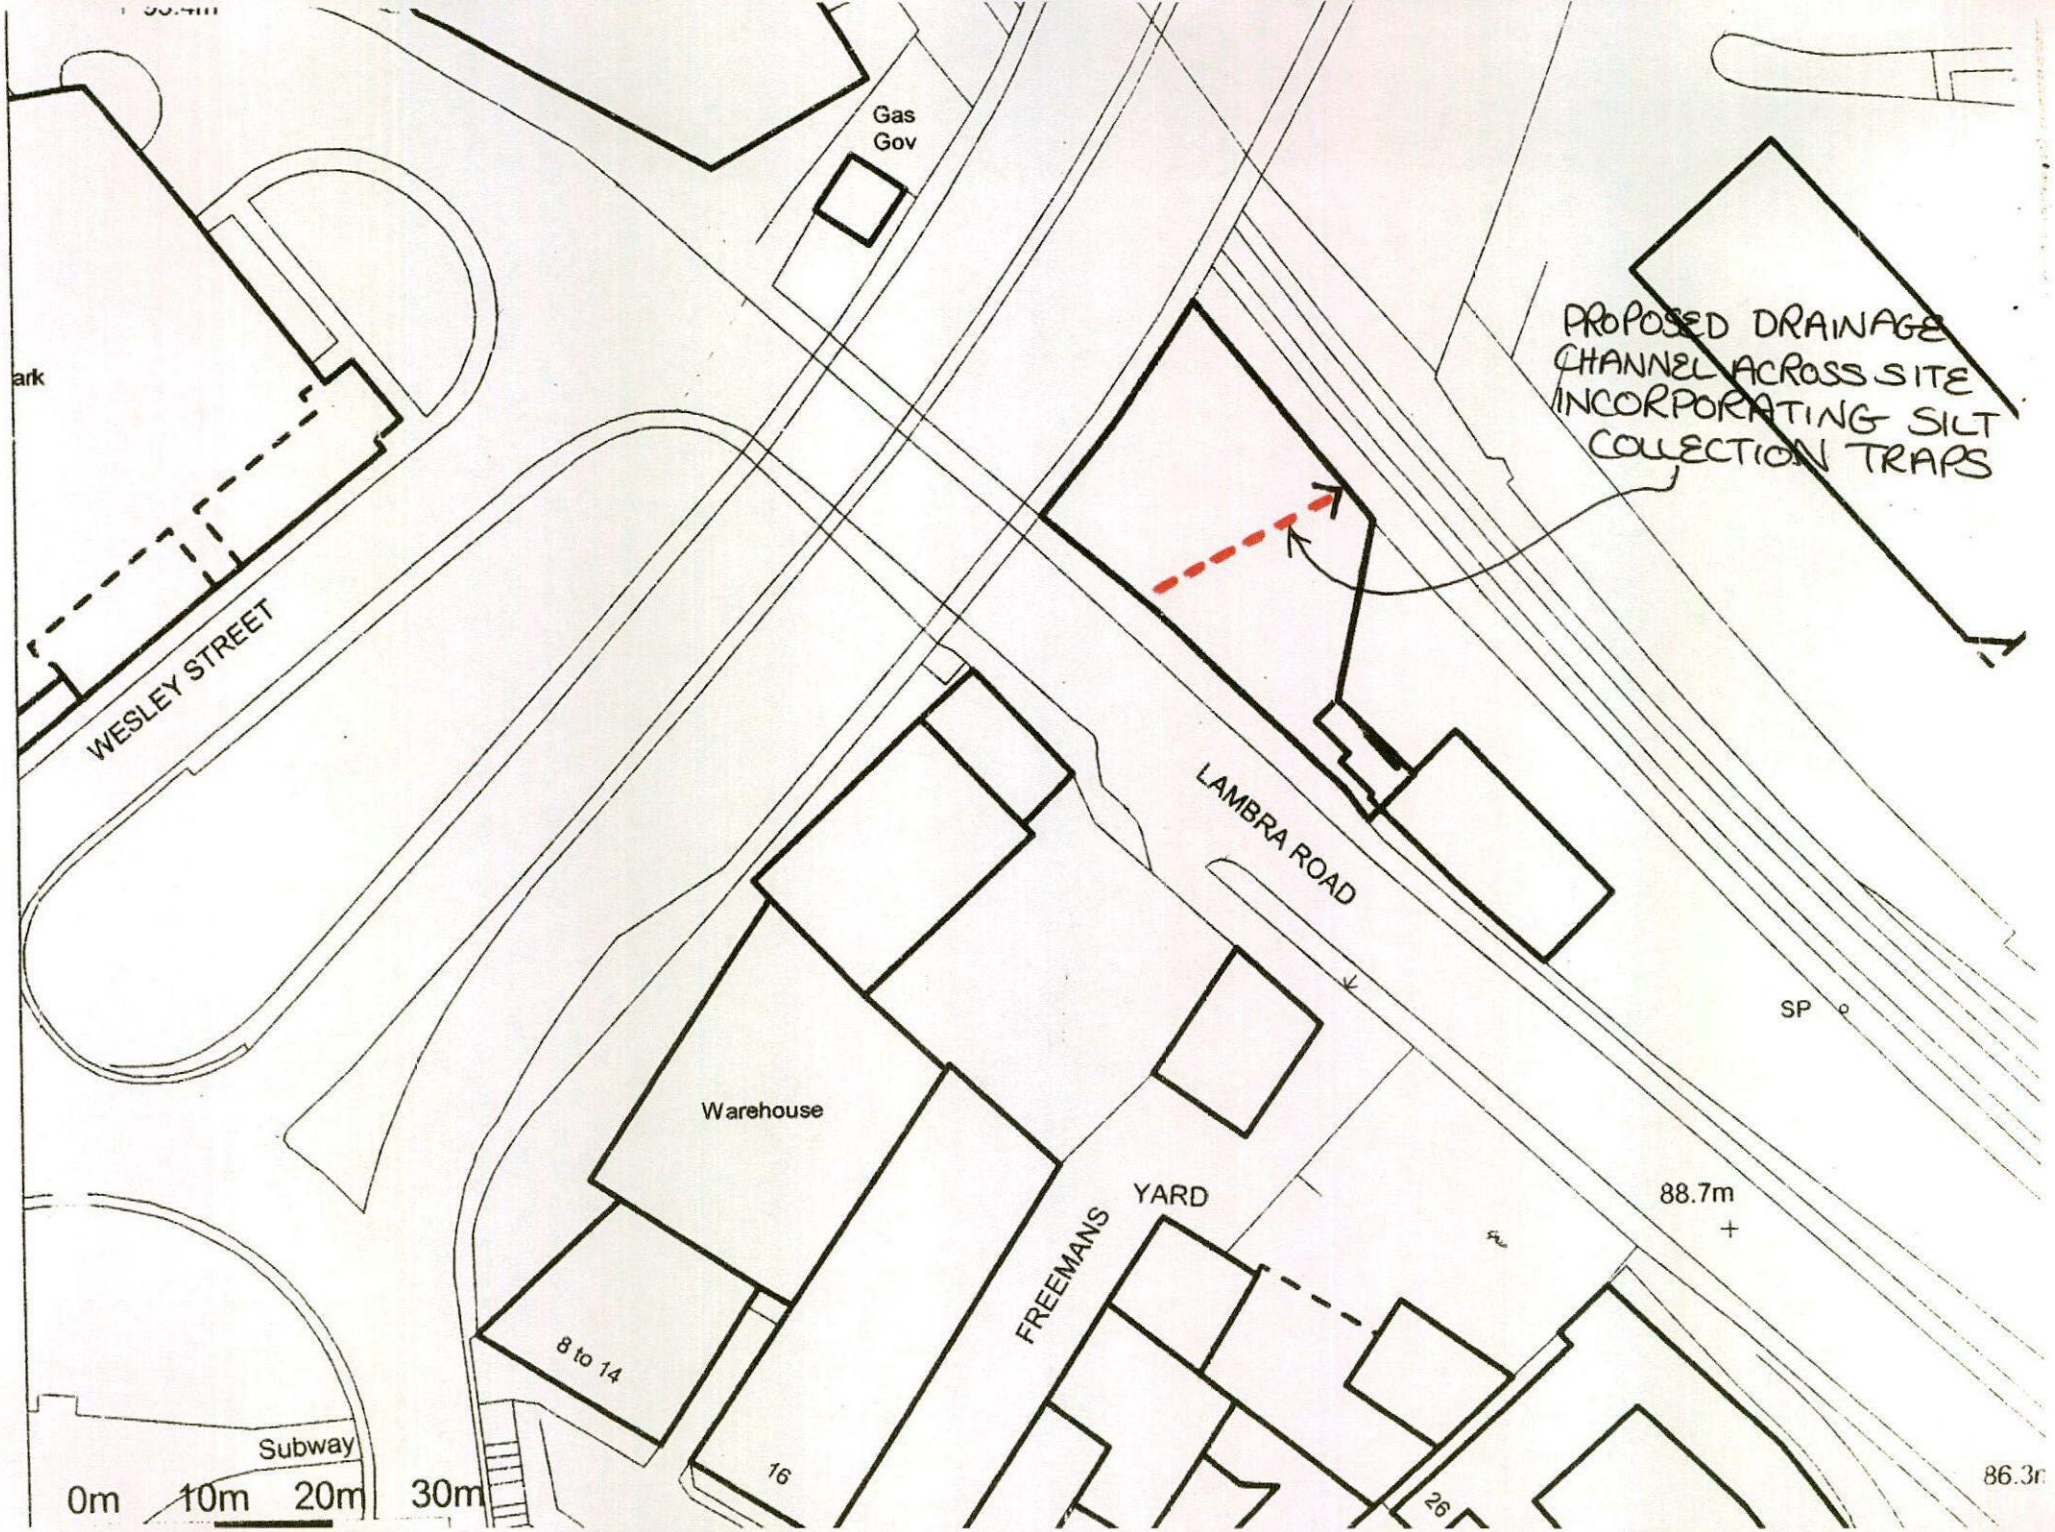
Gas
Gov
PROPOSED DRAINAGE
CHANNEL ACROSS SITE
INCORPORATING SILT
COLLECTION TRAPS
ark
WESLEY STREET
LAMBRA ROAD
SP
Warehouse
YARD
FREEMANS
88.7m
8 to 14
16
26
Subway
0m
10m
20m
30m
86.3m