



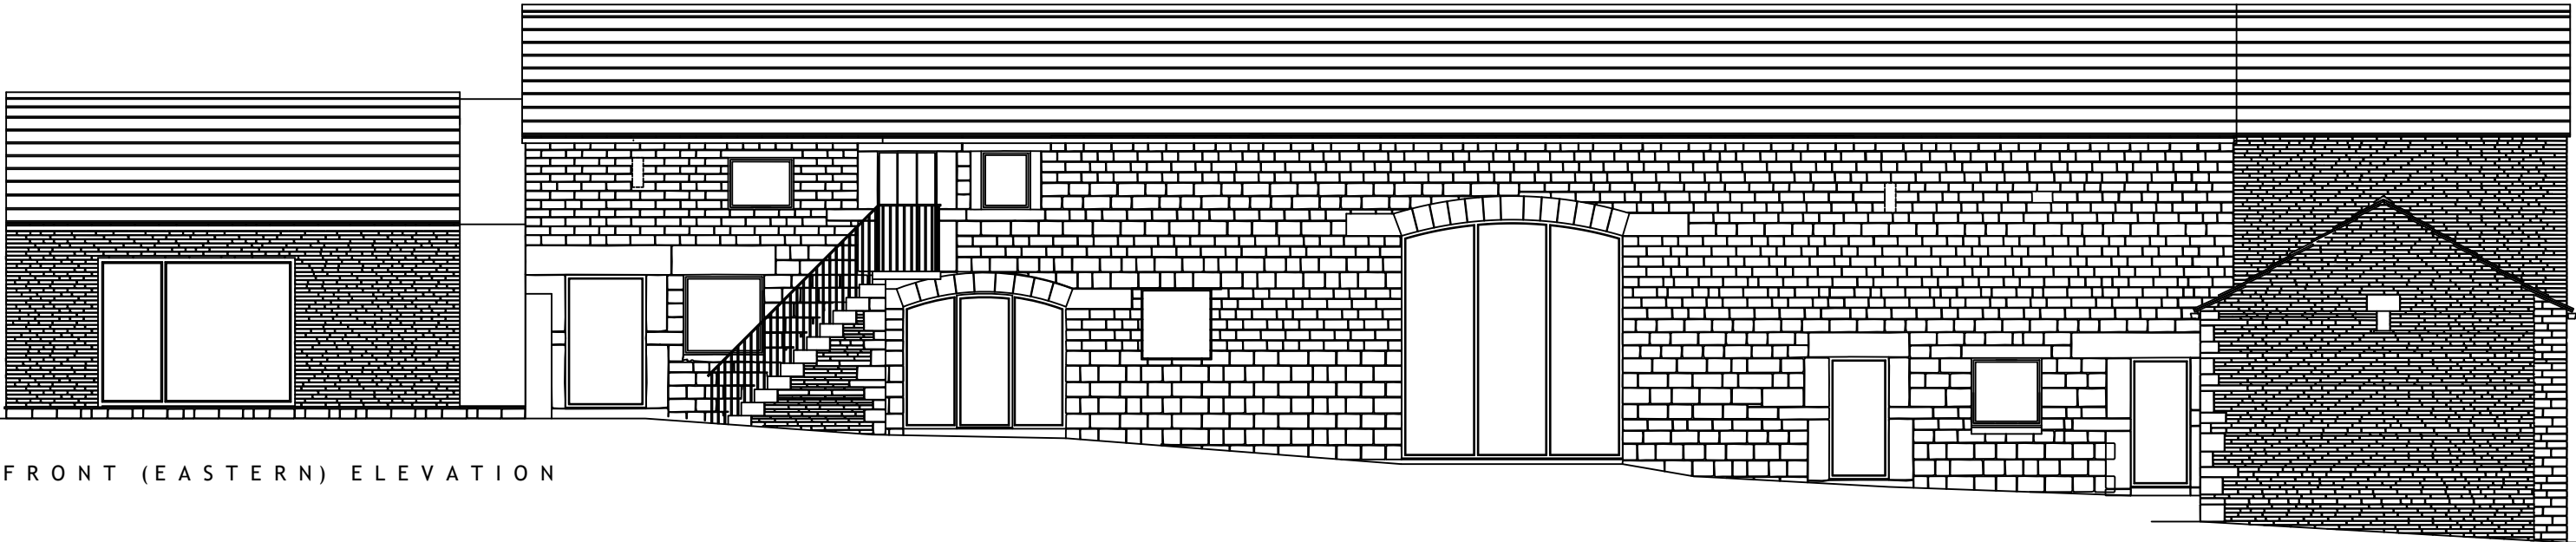

F R O N T (E A S T E R N) E L E V A T I O N

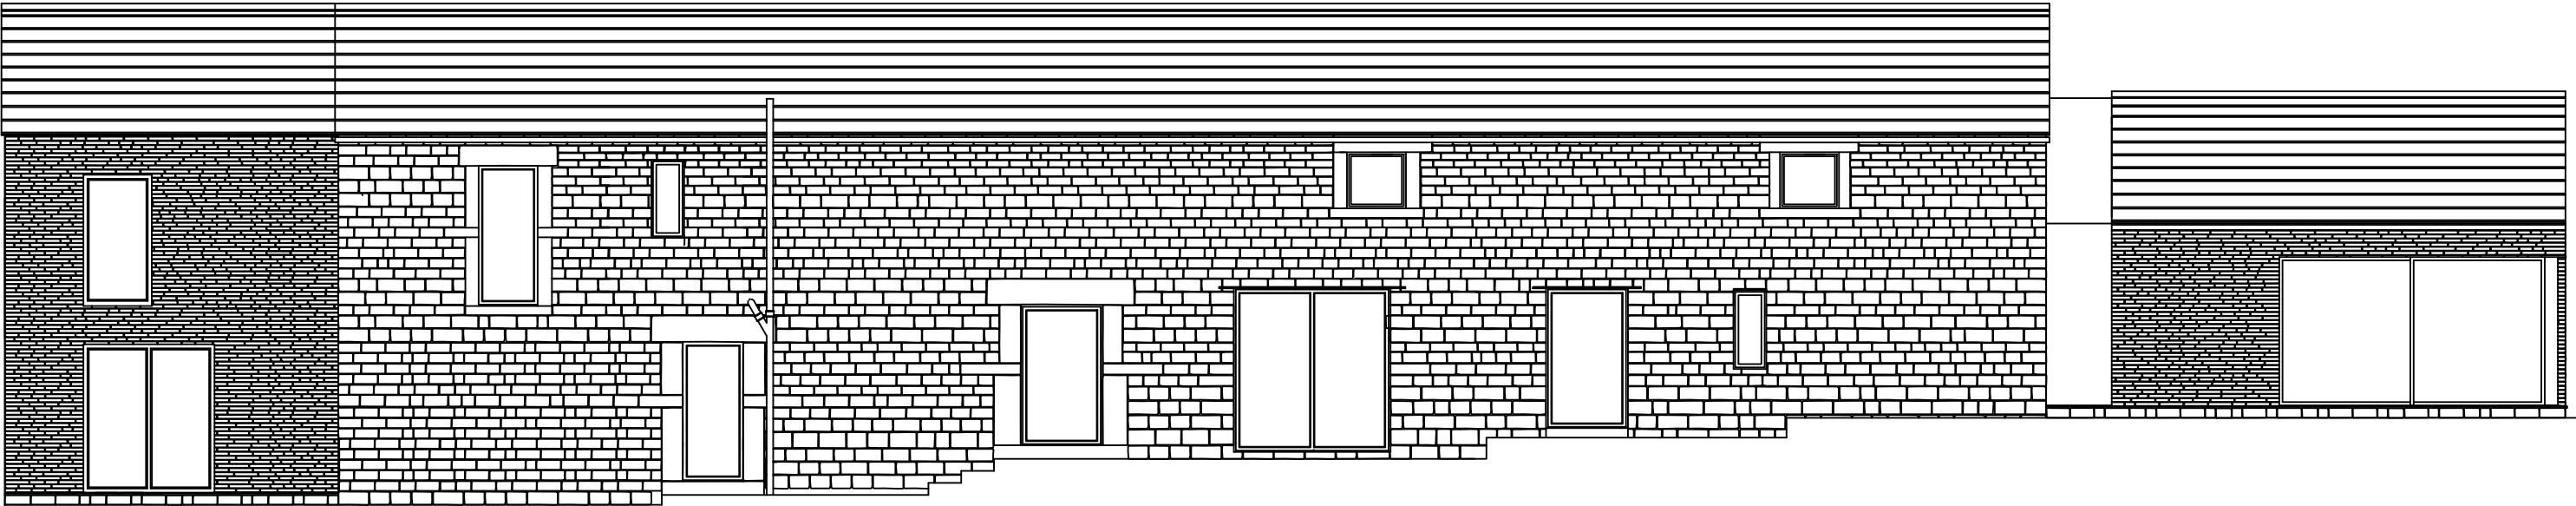

R E A R (W E S T E R N) E L E V A T I O N

* inc. architecture ltd		the barn, mock hall farm, 63 leeds road, mirfield, wf14 0da, west yorkshire tel: 07831 275394, e-mail: mail@inc-architecture.co.uk, www.inc-architecture.com			© 2017
project	THE BARN, CLIFFE HOUSE FARM, CUBLEY, PENISTONE S36 9FR	status	PLANNING		
client	GEMMA GARNHAM & KEVIN COOPER	date	APRIL 2017	scale	1:100
dwg title	PROPOSED FRONT (EASTERN) & REAR (WESTERN) ELEVATIONS (OPTION K)	dwg no.	097/P/203	rev.	G
revision notes:					