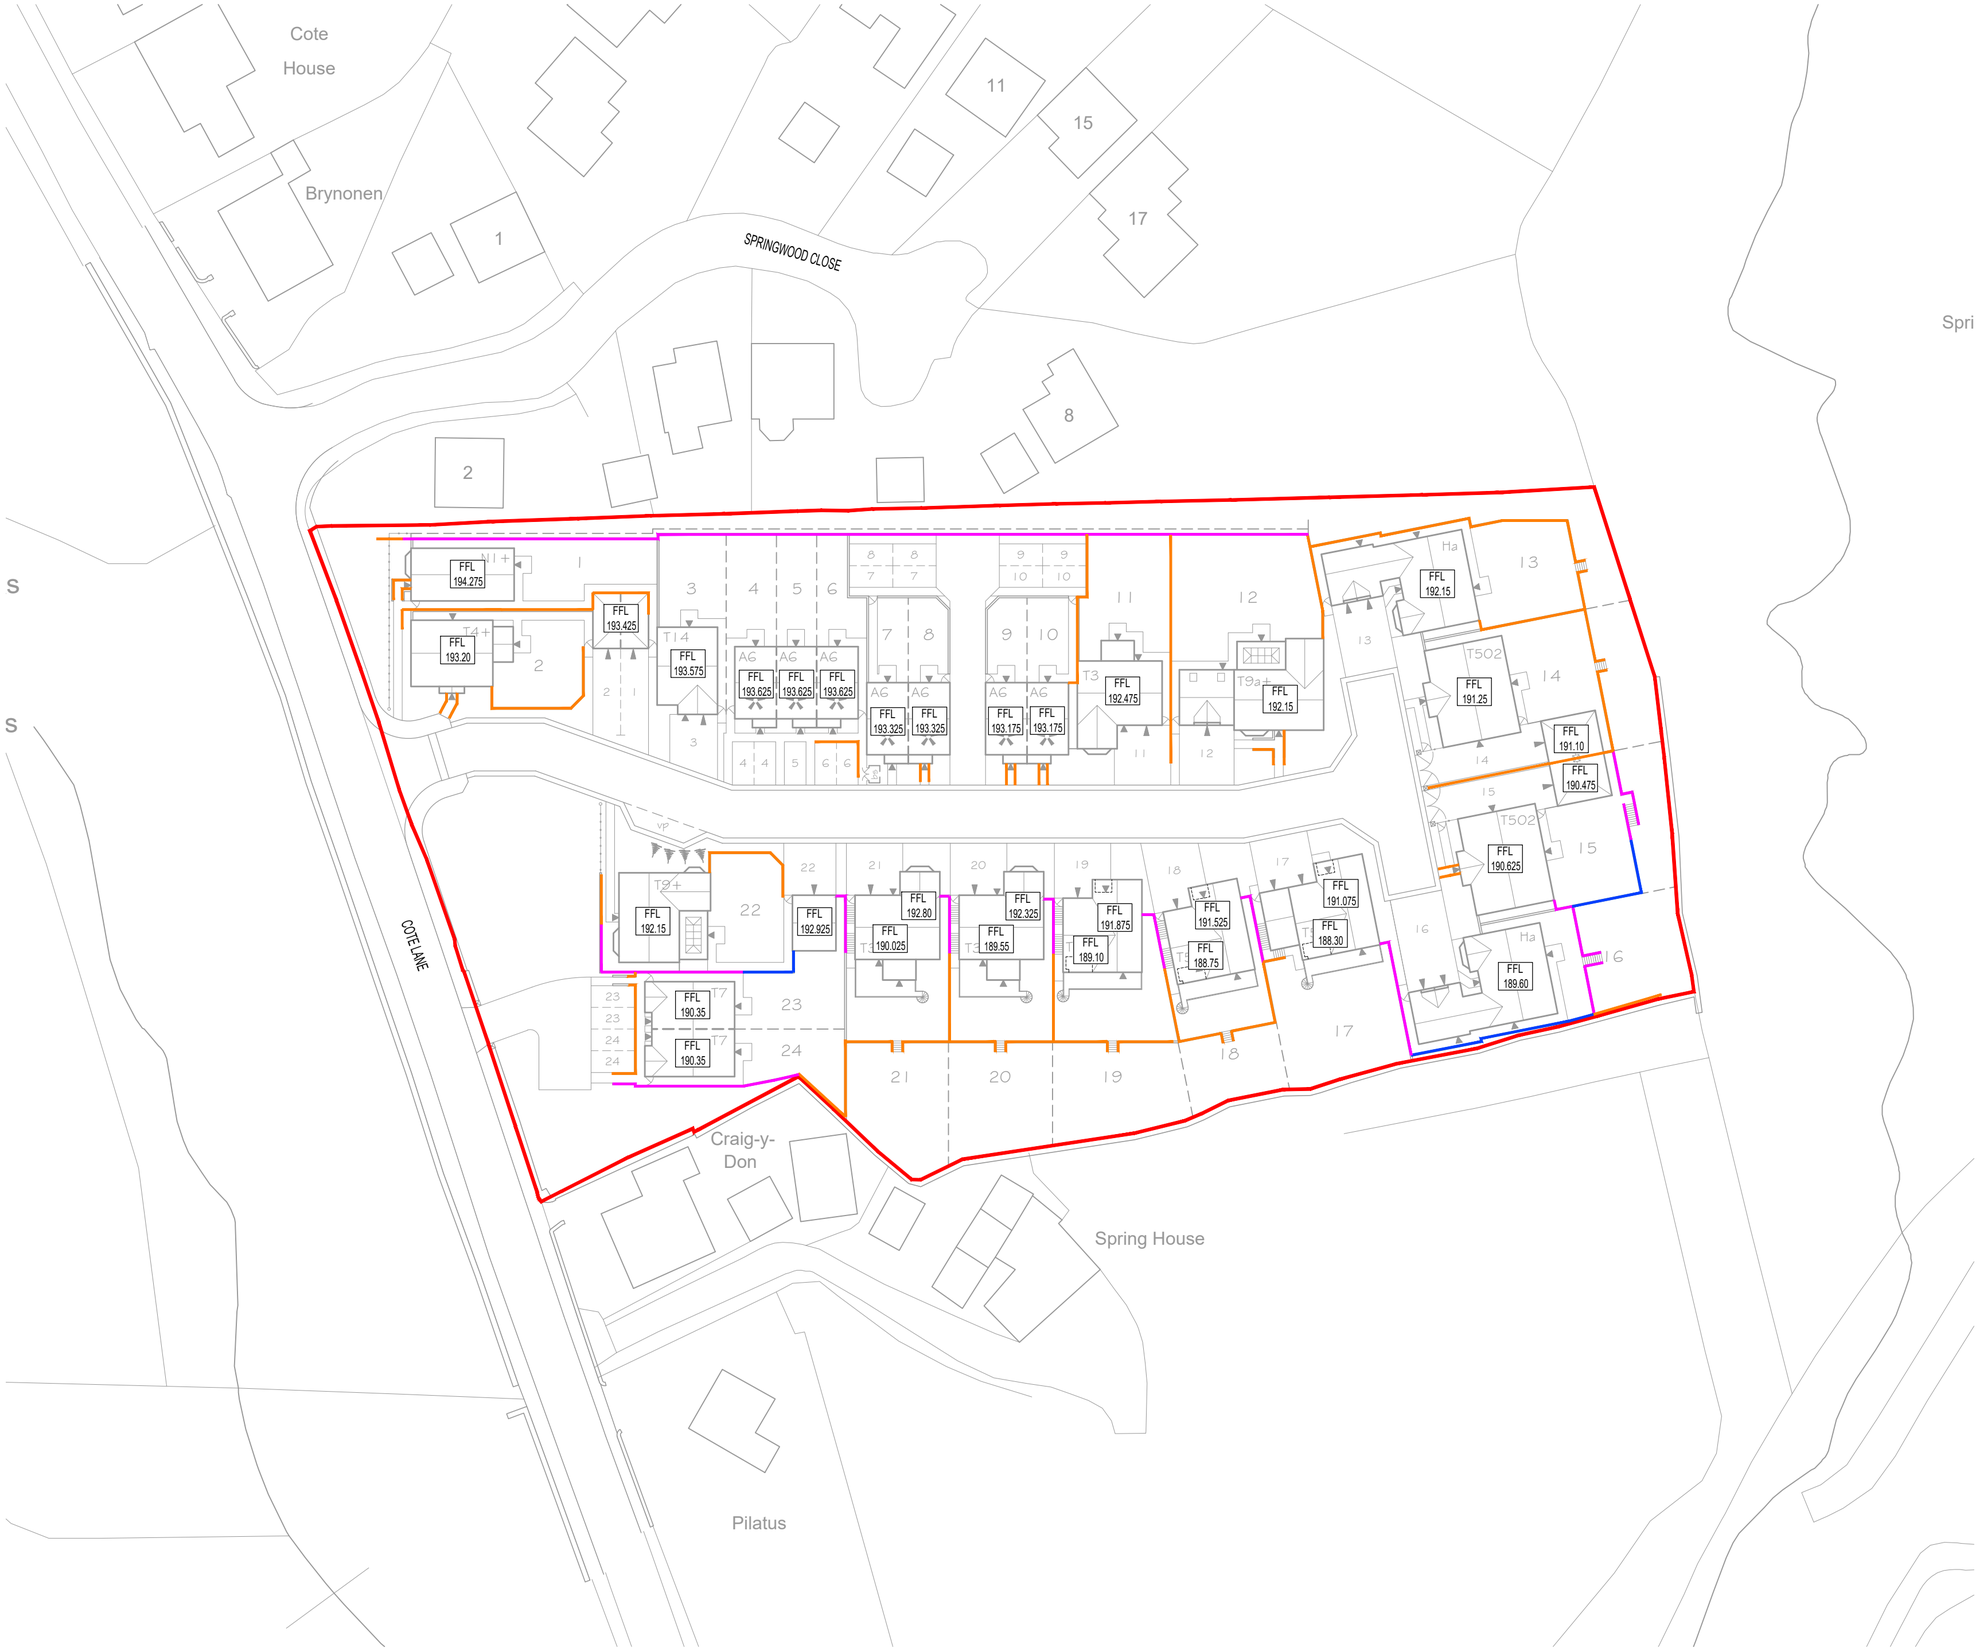

N

NOTES:

1. THIS DRAWING IS BASED UPON:
   JPG SITE LAYOUT DRAWING P17:5149:01 REV i;
   ORDINANCE SURVEY DATA MAPS;
   CSL SURVEYS TOPOGRAPHICAL SURVEY 10432-01.

2. THE PROPOSED LEVELS ARE SUBJECT TO DETAILED DESIGN REFINEMENT +/- 1.0m CHANGE.

KEY:

- PLANNING APPLICATION DEVELOPMENT BOUNDARY
- RETAINING WALL UPTO 1000mm HIGH
- RETAINING WALL BETWEEN 1000 - 2000mm HIGH
- RETAINING WALL BETWEEN 2000 - 3000mm HIGH

Rev	Date	Amendments	By
B	02.11.18	Amended to suit revised layout.	RD
A	29.08.18	Amended to suit revised layout.	PB

Drawing Status.
PLANNING

FORTEM

FORTEM Civil Engineering Consultants Ltd
T. 07377 556170 / 07748982468
E. info@fortemconsultants.co.uk
W. www.fortemconsultants.co.uk

Client
ALFA HOMES

Project
COTE LANE, THURGOLAND

Drawing Title.
PROPOSED LEVEL STRATEGY

Drawn: RD
Checked: ADC
Scale: 1:500 @ A2
Date: MARCH 2018

Drawing No.
1018 - 003

Rev.
B

C:\Users\ricky\OneDrive\FORTEM RICK\1018 - Cote Lane, Thurgoland\2. Drawings\1. FORTEM\2. Drawings\1. Current\1018 - 003 Proposed Levels Strategy.dwg 02 Nov, 2018 - 12:30pm