



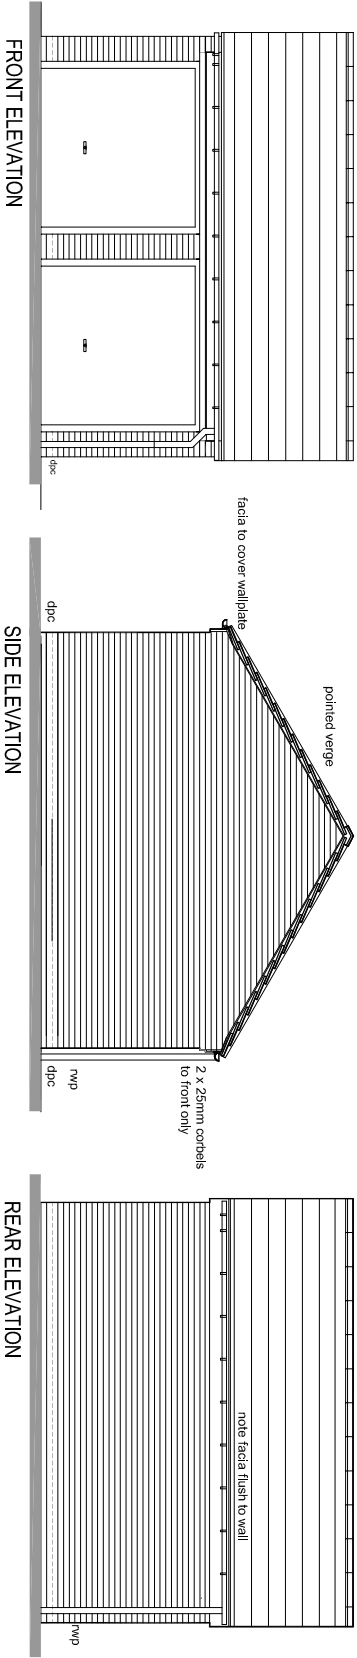


ELEVATIONS Scale 1:100

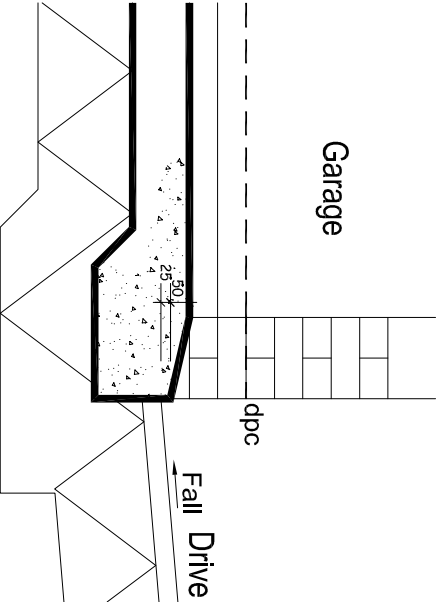


THRESHOLD DETAIL Scale 1:20


Notes:
Sketch schemes may be based on plan information of unknown origin and is subject to verification and survey.
Contractors must verify all dimensions on site before commencing any work or shop drawings. This drawing is not to be scaled. Use figured dimensions only.
Building areas are liable to adjustment over the course of the design process due to ongoing construction detailing developments.
Subject to statutory approveals and survey.

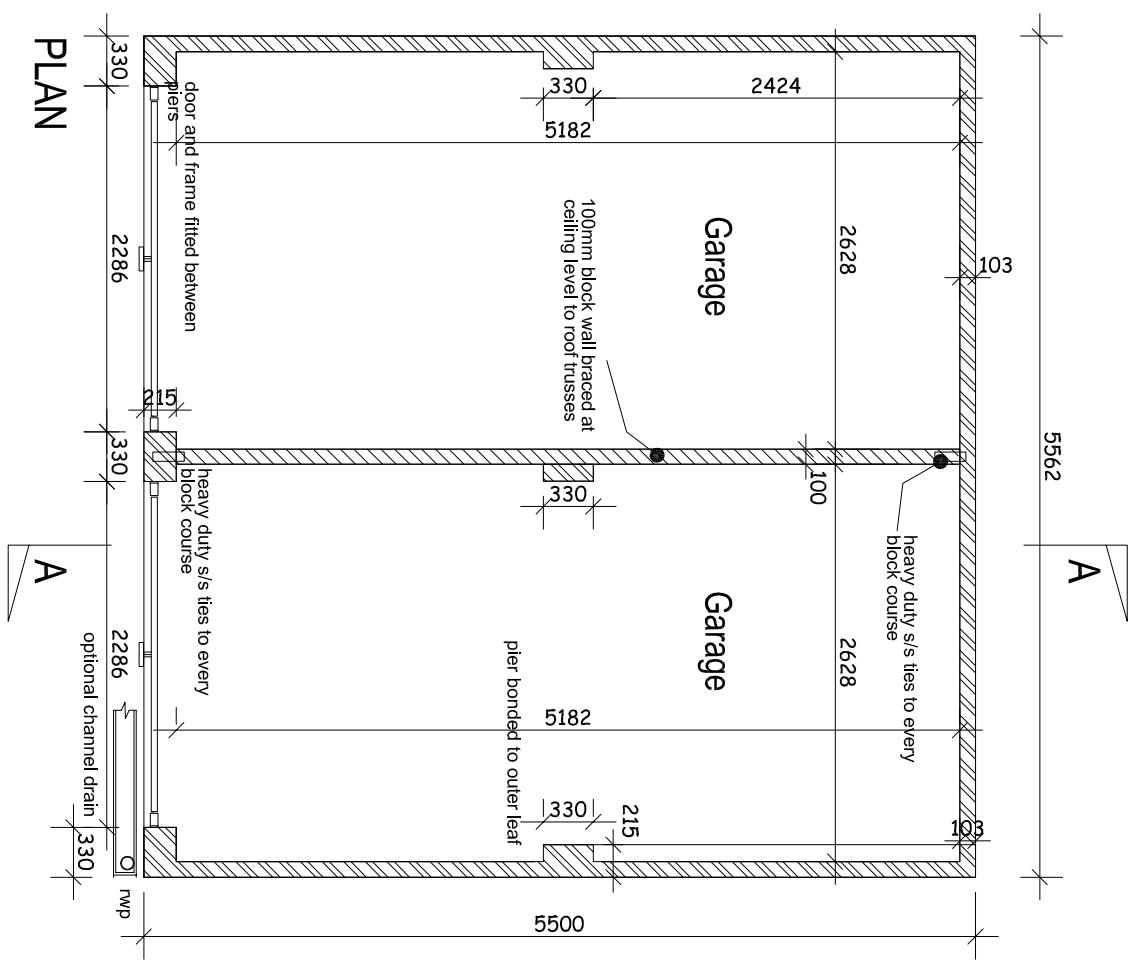

PLAN

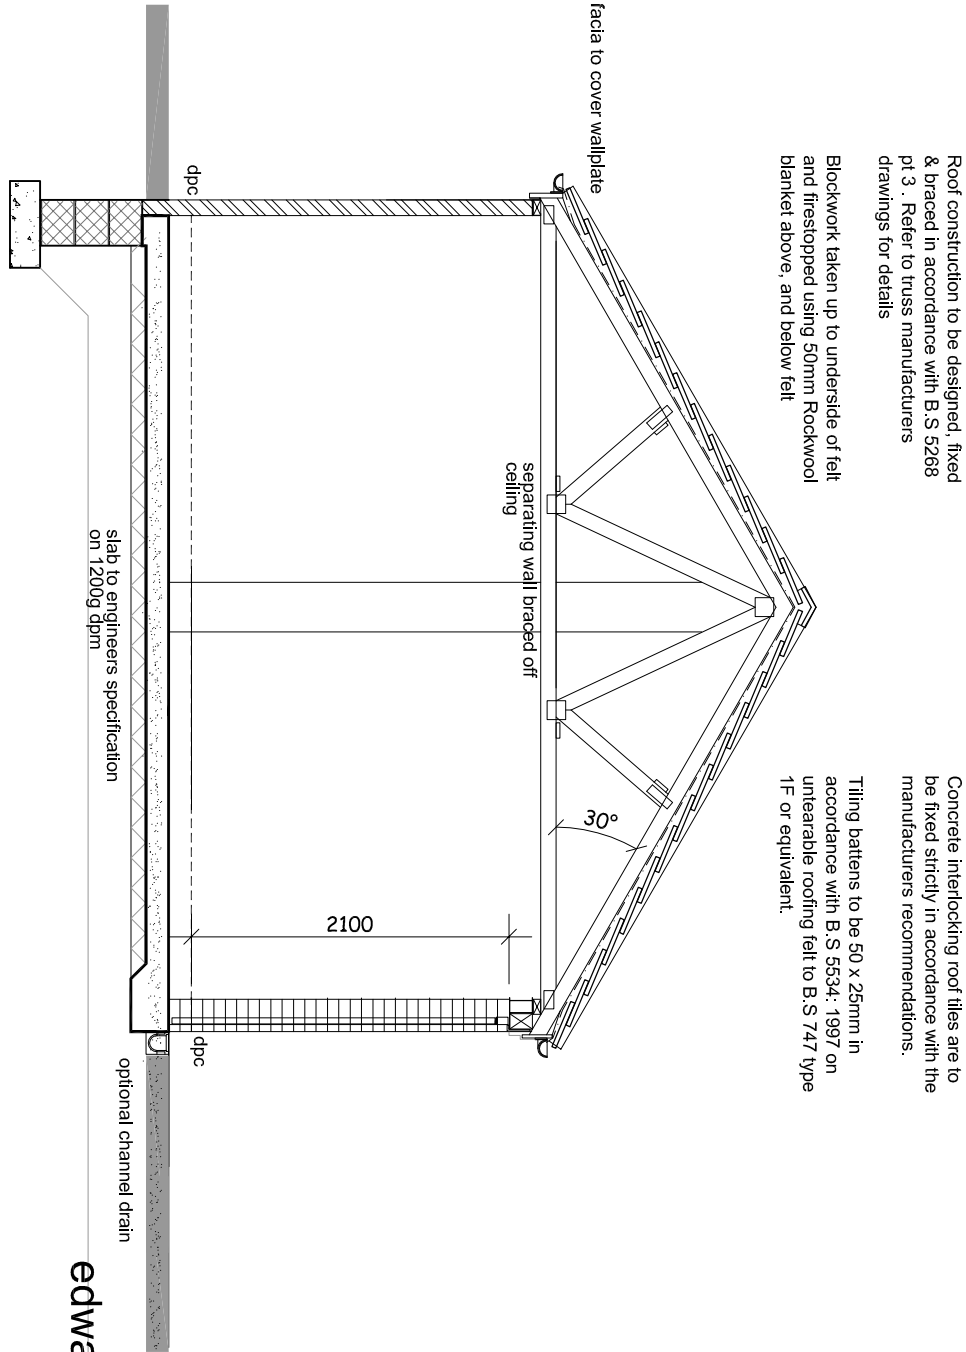

SECTION A - A

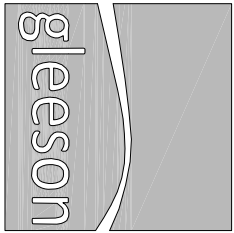

edward architectural services ltd

prospect house 32 sovereign street leeds ls1 4bj t 0113 398 4000
www.aas-limited.co.uk

project Standard Details

client Gleeson Homes & Regeneration

title Detached Garage Details

Double

drawn djp checked . date 22.08.12 scale 1:50/100@A3

job no 0282 drawing no SD701 rev A

A Detail added following client comments 04.07.13 WC

revisions
status -