

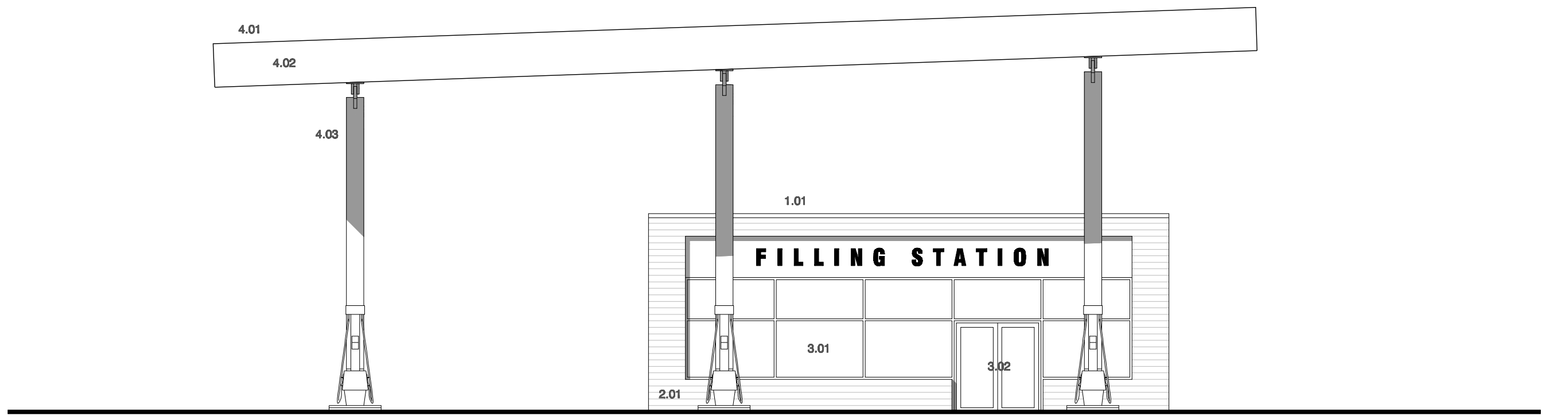



Heelis Street Elevation

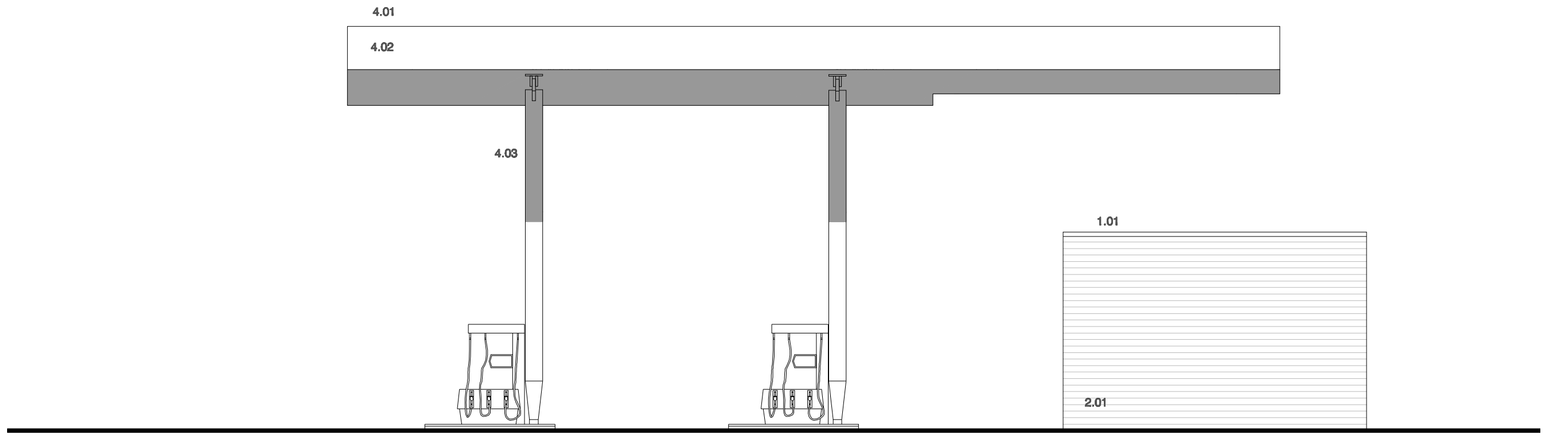

New Access Road Elevation

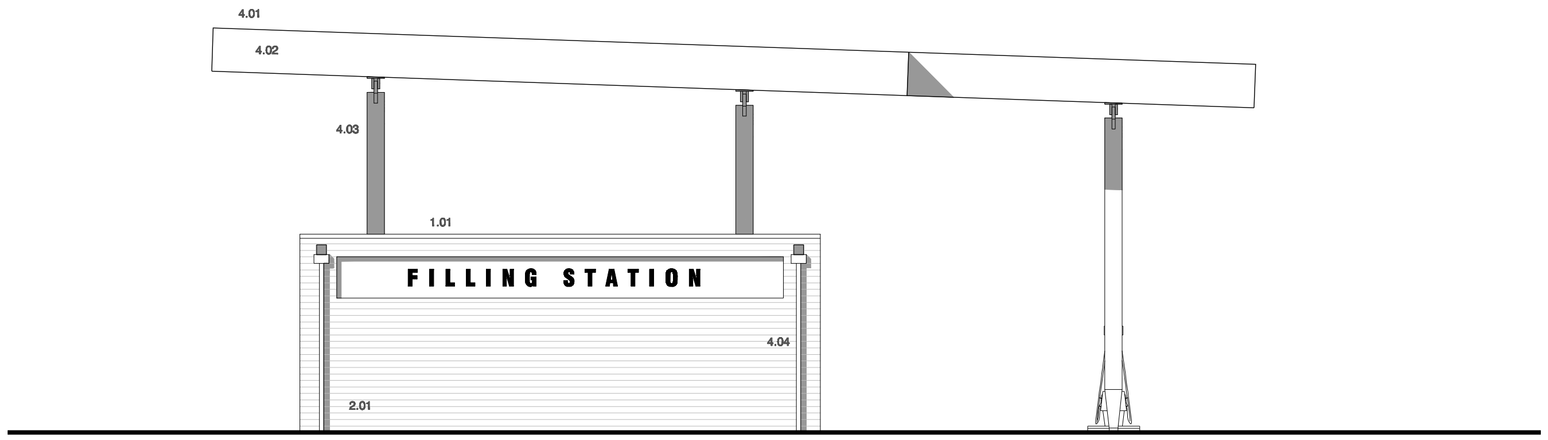

New Street Elevation

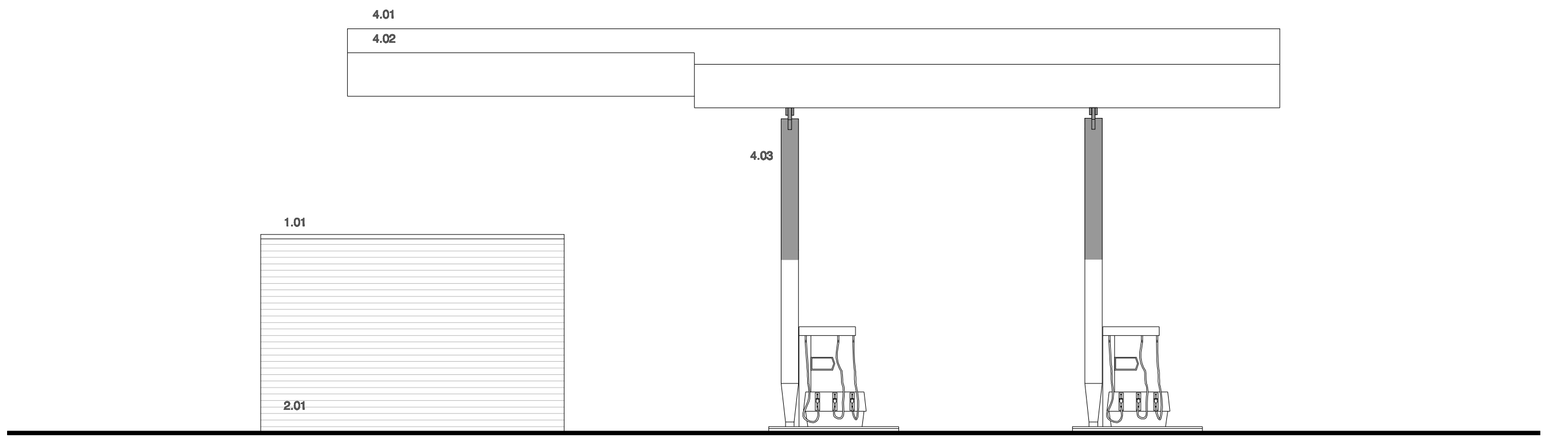

Wood Street Elevation

Materials Key

1.00 Roof
1.01 Single ply membrane to flat roof

2.00 Walls
2.01 Timber cladding

3.00 Windows and Doors
3.01 Grey aluminium double glazed windows
3.02 Grey aluminium double glazed doors

4.00 Miscellaneous
4.01 Timber canopy
4.02 Timber columns to canopy
4.03 Timber fascia to canopy
4.04 Grey aluminium rainwater pipes

MICHAEL HYDE AND ASSOCIATES LIMITED
chartered architects

MANCHESTER □ SHEFFIELD ■

51 BARTON ARCADE
DEANSGATE
MANCHESTER M3 2BJ
TEL 0161 834 1018
FAX 0161 834 4798
Manchester@MHA
architects.com

ALLIANCE HOUSE
LEOPOLD STREET
SHEFFIELD S1 2QY
TEL 0114 2759666
FAX 0114 2757751
Sheffield@MHA
architects.com

REV	DATE	DESCRIPTION	DRN	CHK

PROJECT TITLE
PROPOSED NEW FOOD STORE
NEW STREET, BARNSLEY

DRAWING TITLE
PETROL FILLING STATION ELEVATIONS

DRAWN / CHECKED	DATE	SCALE
KB / MBD	JAN 2012	1:100 @ A1
JOB No 1SI5	DRAWING 3-006	REVISIONS