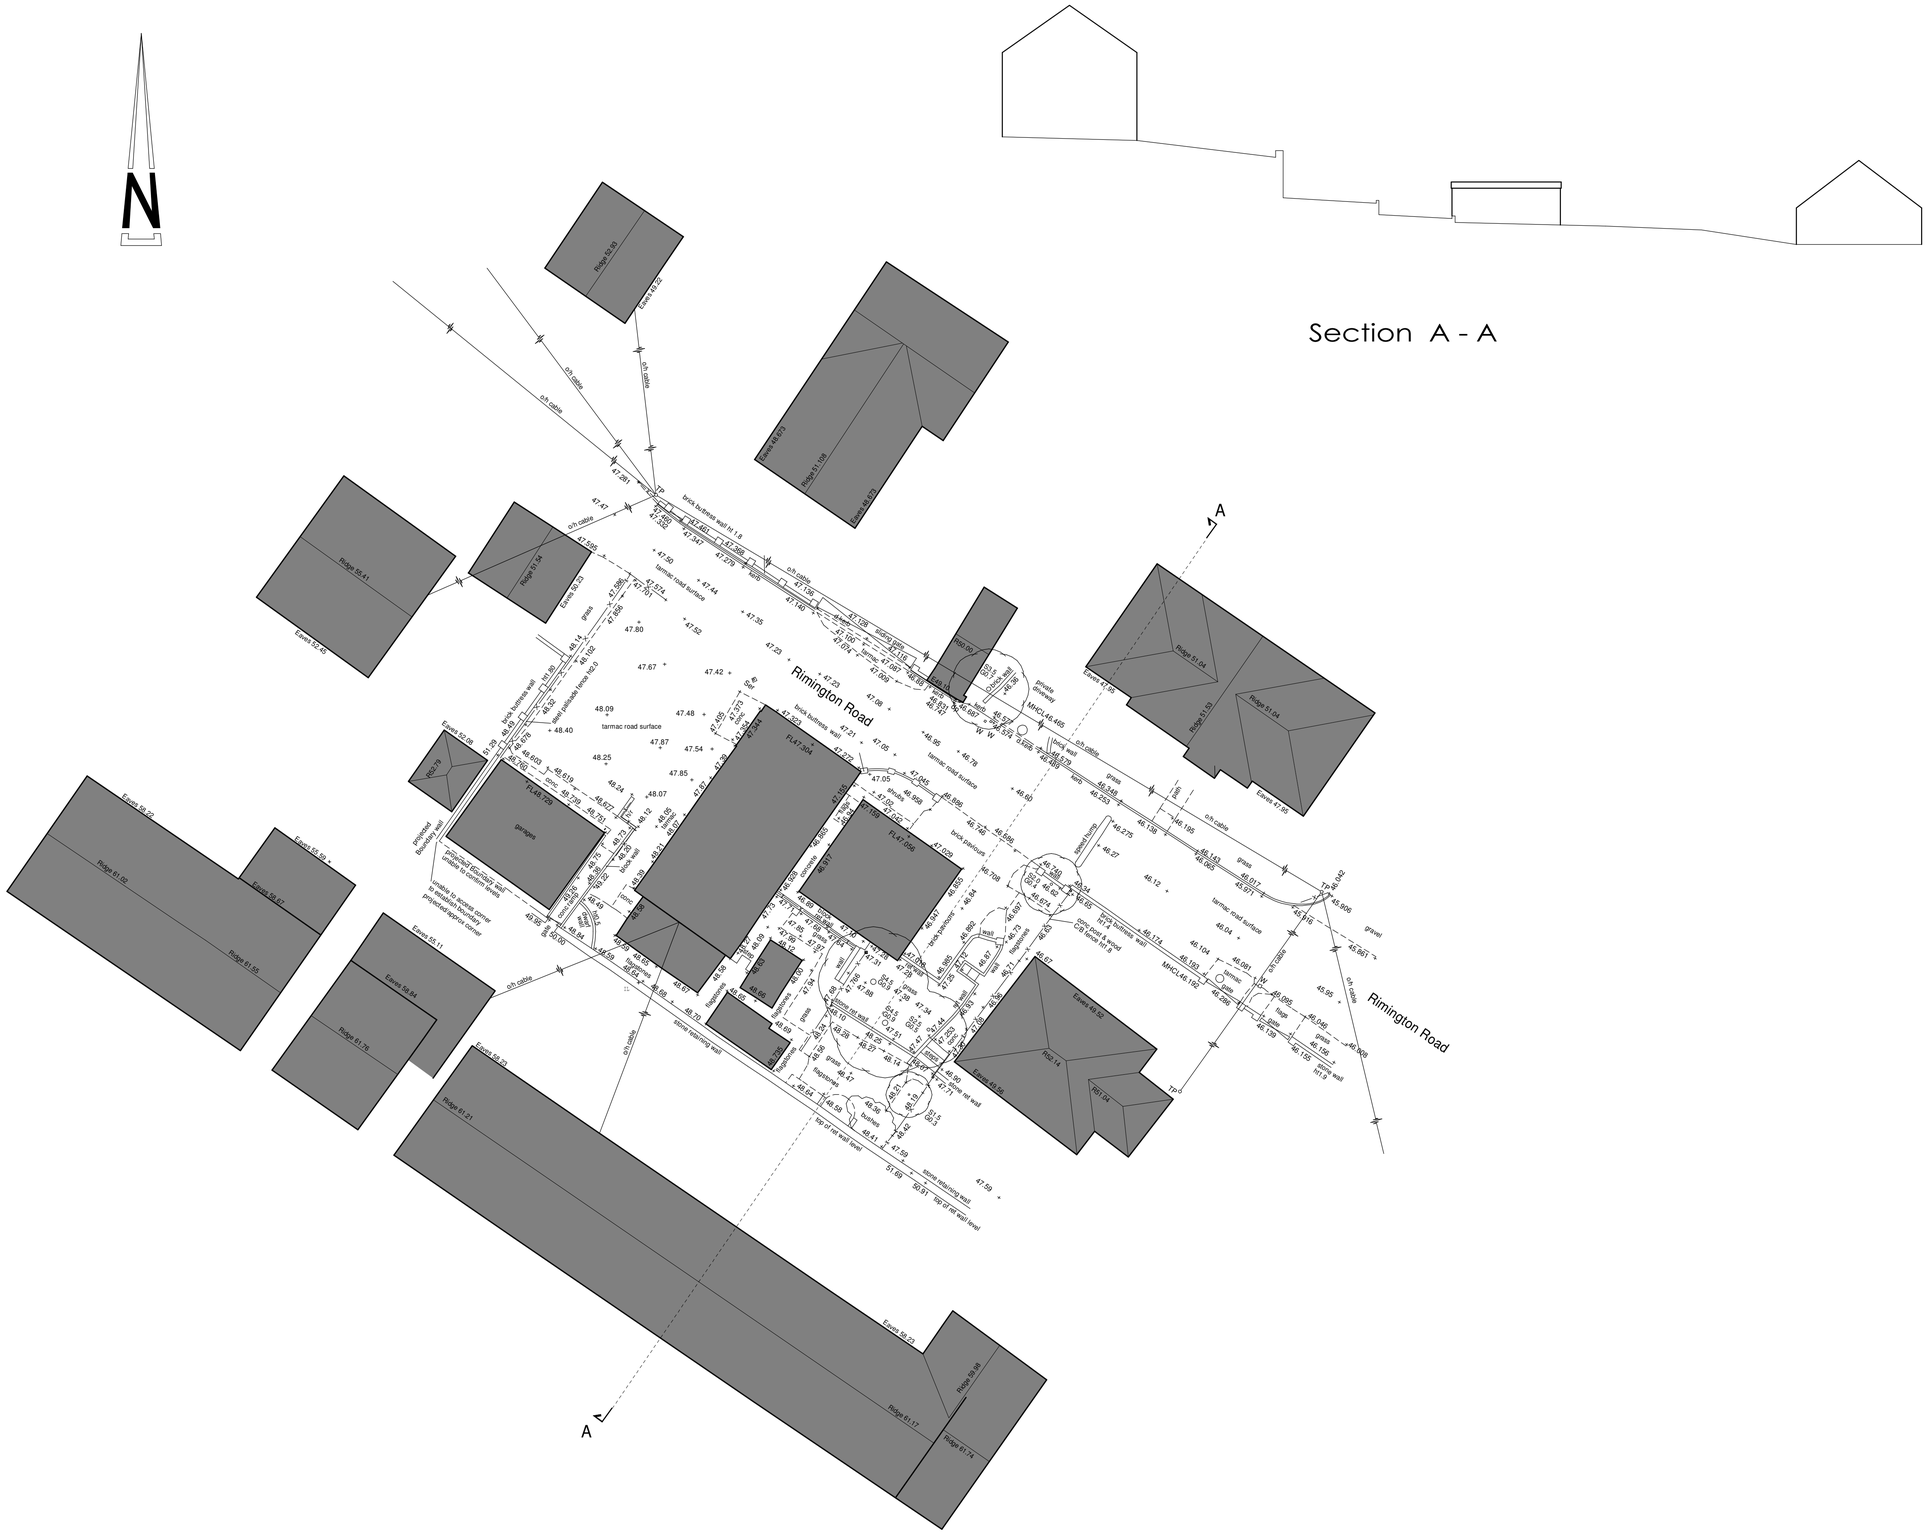


General notes

This drawing is copyright and is not to be copied or reproduced in any way without obtaining prior consent.

The project to which this drawing applies should, if applicable, be undertaken in full compliance with the C.D.M. Regulations (2007), and under the control of a client appointed C.D.M. Co-ordinator

Any work that is carried out adjacent to any existing 'Party Walls and Boundary Party Walls' the client is to ensure that the requirements of the Party Wall Act 1996 are strictly adhered to and all the legal requirements of that act are to be discharged prior to commencement of any work.

Any underground drainage positions shown is assumed and should be checked on site prior to start of works.

rev	date	description

title
EXISTING SITE

project
PROPOSED DEVELOPMENT
RIMINGTON ROAD
WOMBWELL
BARNSLEY

client
Rolljo Developments Ltd

job no	drg no	rev
RR 15	1	
		date may 21
scales :- 1: 200 @ A1		

310 Herringthorpe Valley Road
Rotherham
South Yorkshire
S65 3AG
Phone: 01709 320598
E-mail: pete@buildingdesignstudio.com

Building Design Concept Ltd
architecture & planning

Chartered Institute of Architectural Technologists