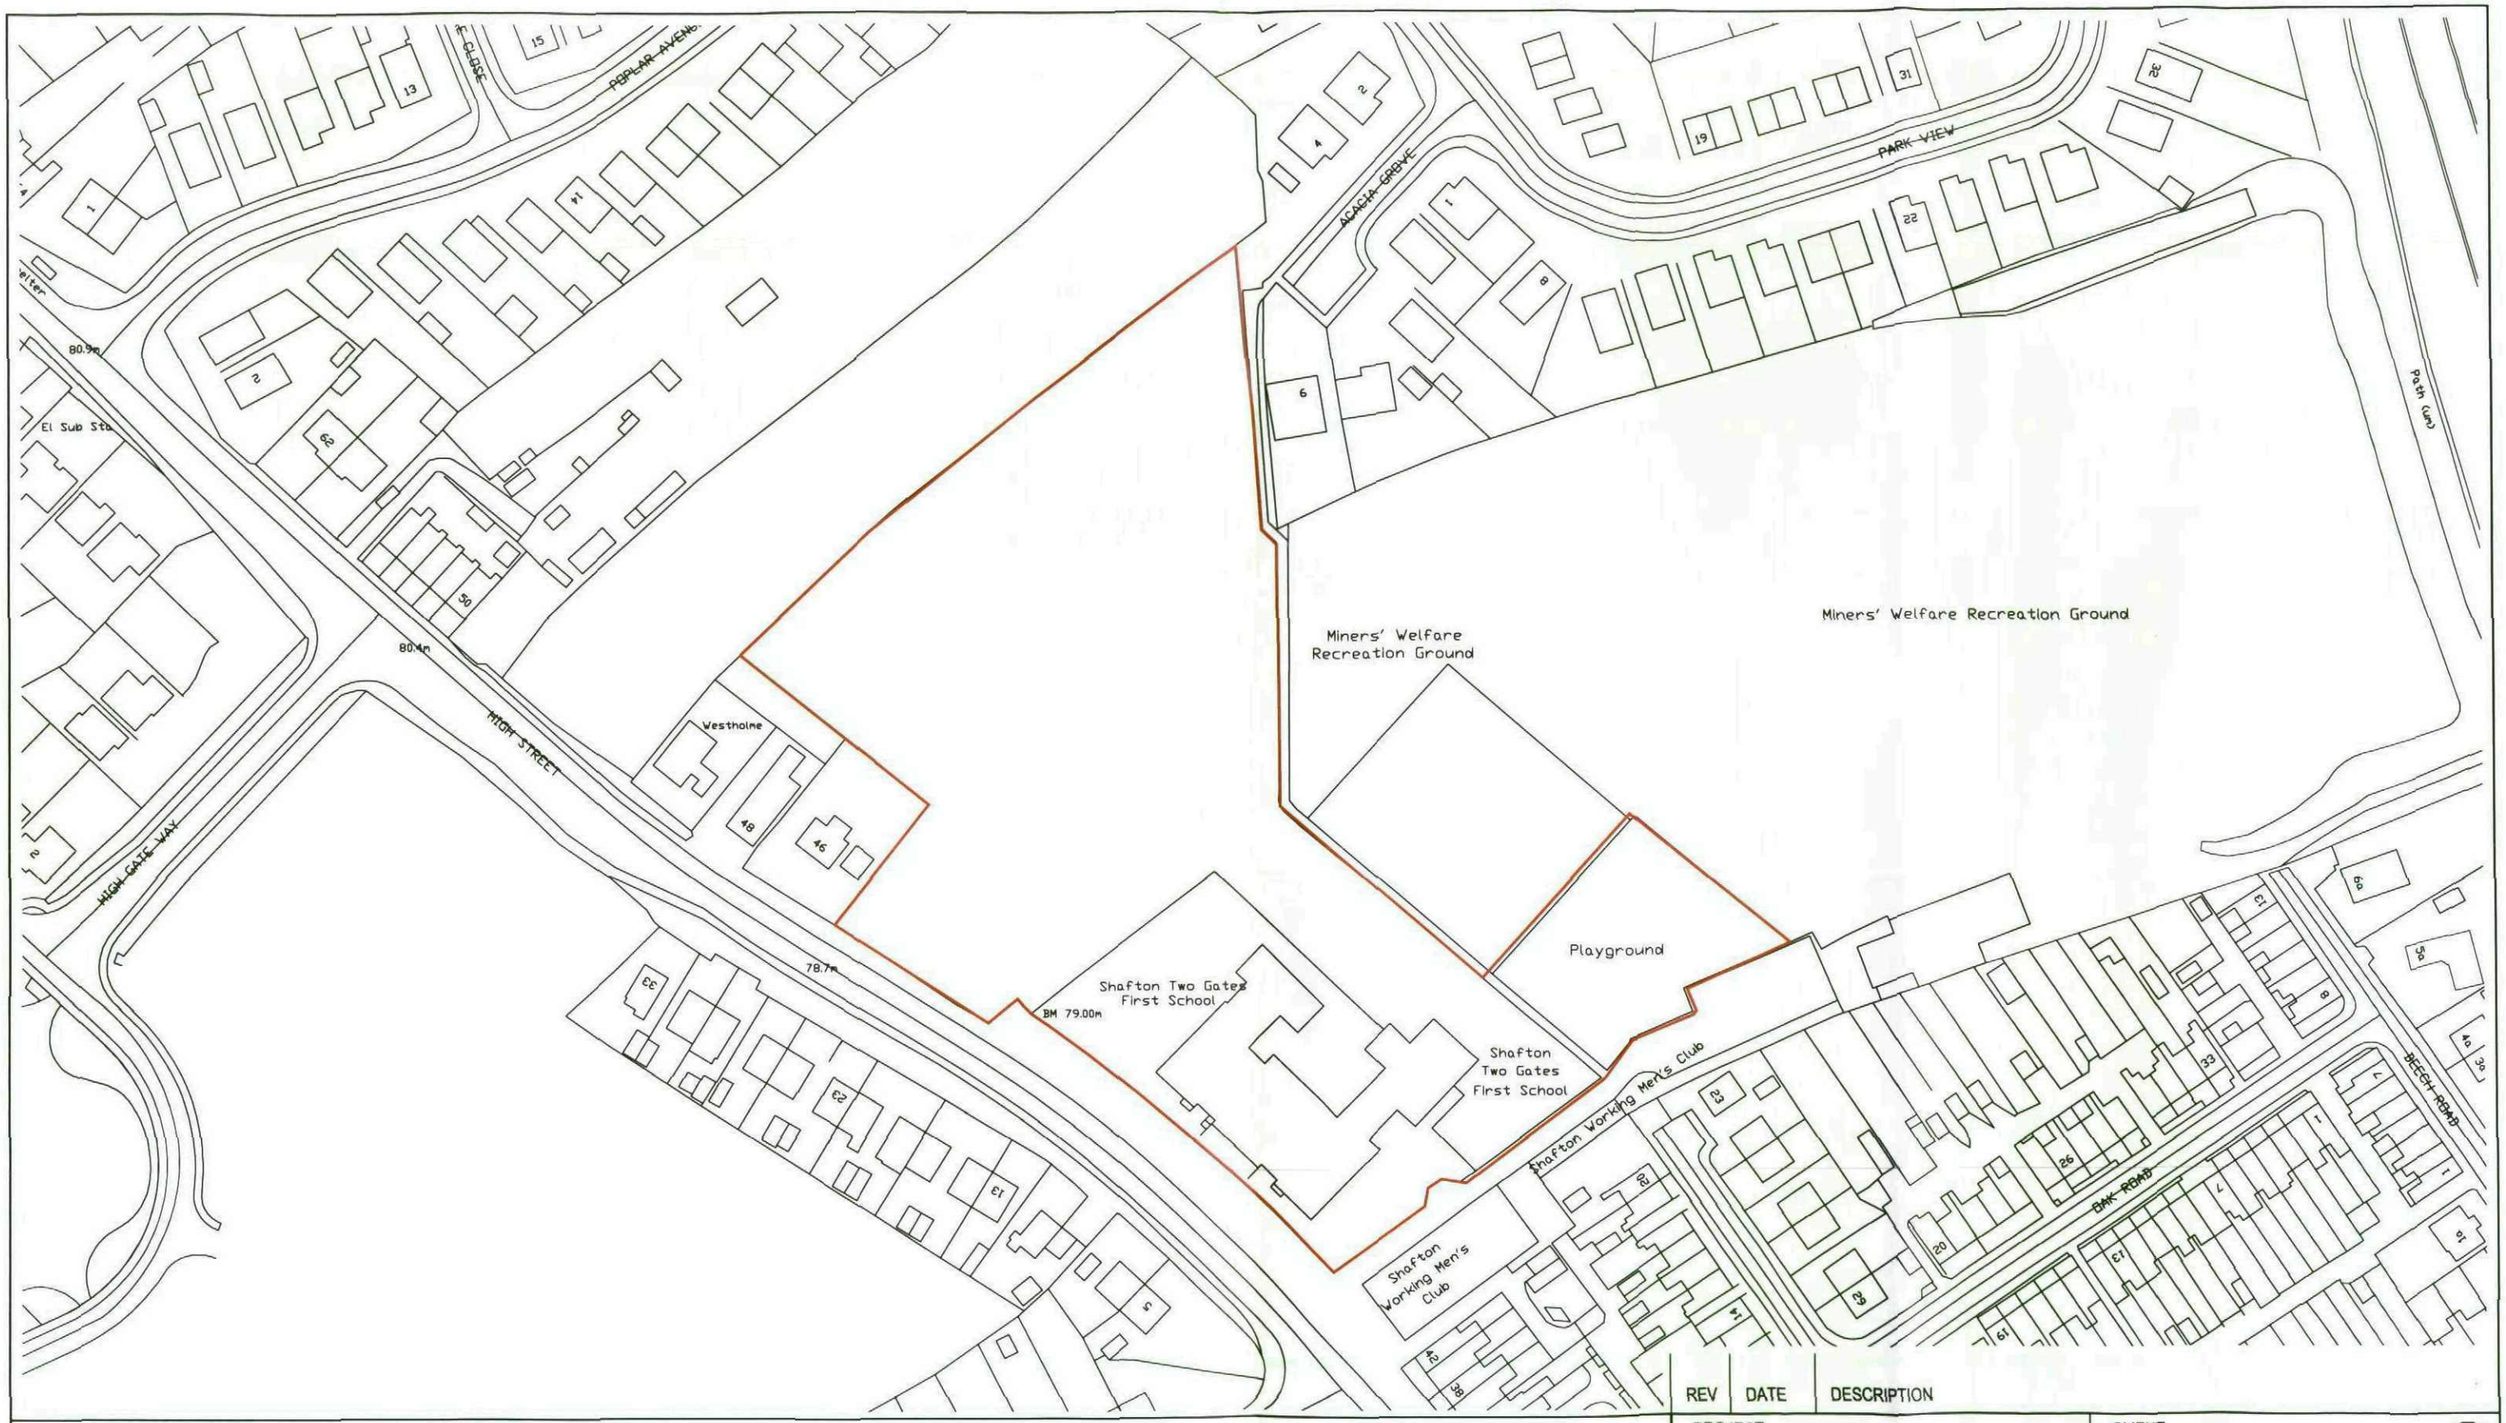


REV | DATE | DESCRIPTION

nps group

NPS BARNSLEY LTD
PO BOX 634
BARNSLEY
SOUTH YORKSHIRE, S70 9GG
TEL: 01226 774605 FAX: 01226 774399
EMAIL: enquiries@nps.co.uk

Head Office:
Lancaster House, 16 Central Avenue, St Andrews Business Park, Norwich, NR7 0HR Tel: 01603 706000 Fax: 01603 706001
Other Office locations can be found on website : www.nps.co.uk

PROJECT
INSTALLATION OF BOUNDARY FENCING TO SHAFTON PRIMARY SCHOOL

SUBJECT
LOCATION PLAN

CLIENT

A3

CAD FILE REF	DATE	SCALE
	JULY 2011	1:1250

REV	DRAWN	CHECKED
	DG	

PROJECT NR **ED 2339**

DRAWING NR **01**

© NPS This drawing may not be reproduced in any form without prior written agreement



nps group

NPS BARNSLEY LTD
PO BOX 634
BARNSLEY
SOUTH YORKSHIRE, S70 9GG
TEL: 01226 774505 FAX: 01226 774399
EMAIL: enquiries@nps.co.uk

Head Office
Lancaster House, 16 Central Avenue, St Andrews Business Park,
Norwich, NR7 0HR TEL: 01603 708300 FAX: 01603 708301
Other Office locations can be found on website : www.nps.co.uk

PROJECT
INSTALLATION OF BOUNDARY FENCING TO SHAFTON PRIMARY SCHOOL

CLIENT

A3

SUBJECT
PROPOSED PLAN

CAD FILE REF	DATE	SCALE
	JULY 2011	1:1000

REV	DRAWN	CHECKED
	DG	

PROJECT NR	DRAWING NR
ED 2339	02

© NPS This drawing may not be reproduced in any form without prior written agreement