



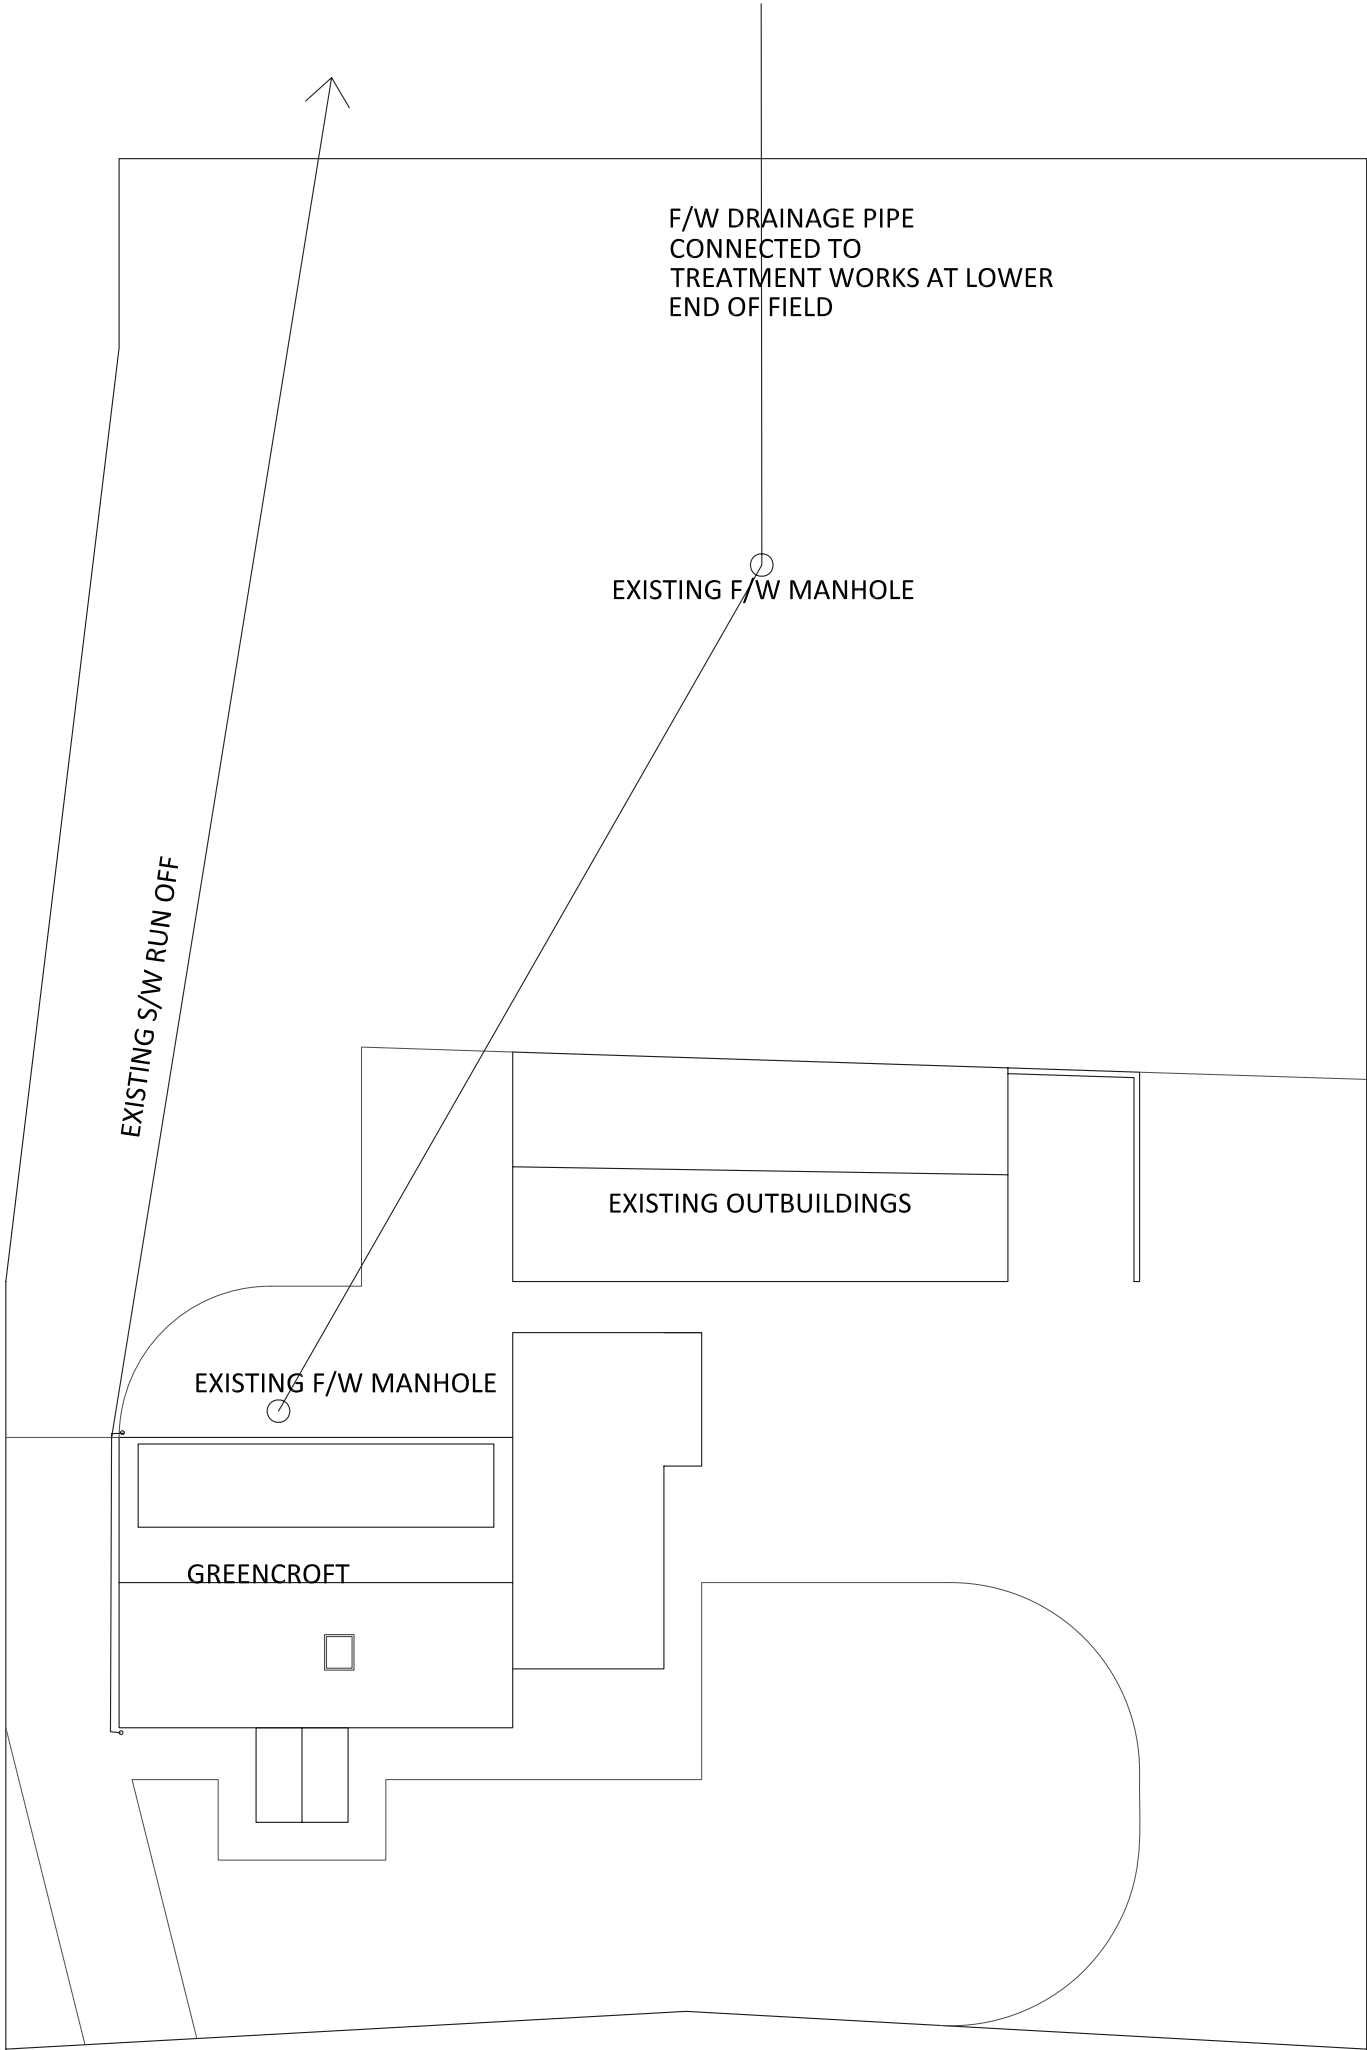

EXISTING SITE LAYOUT

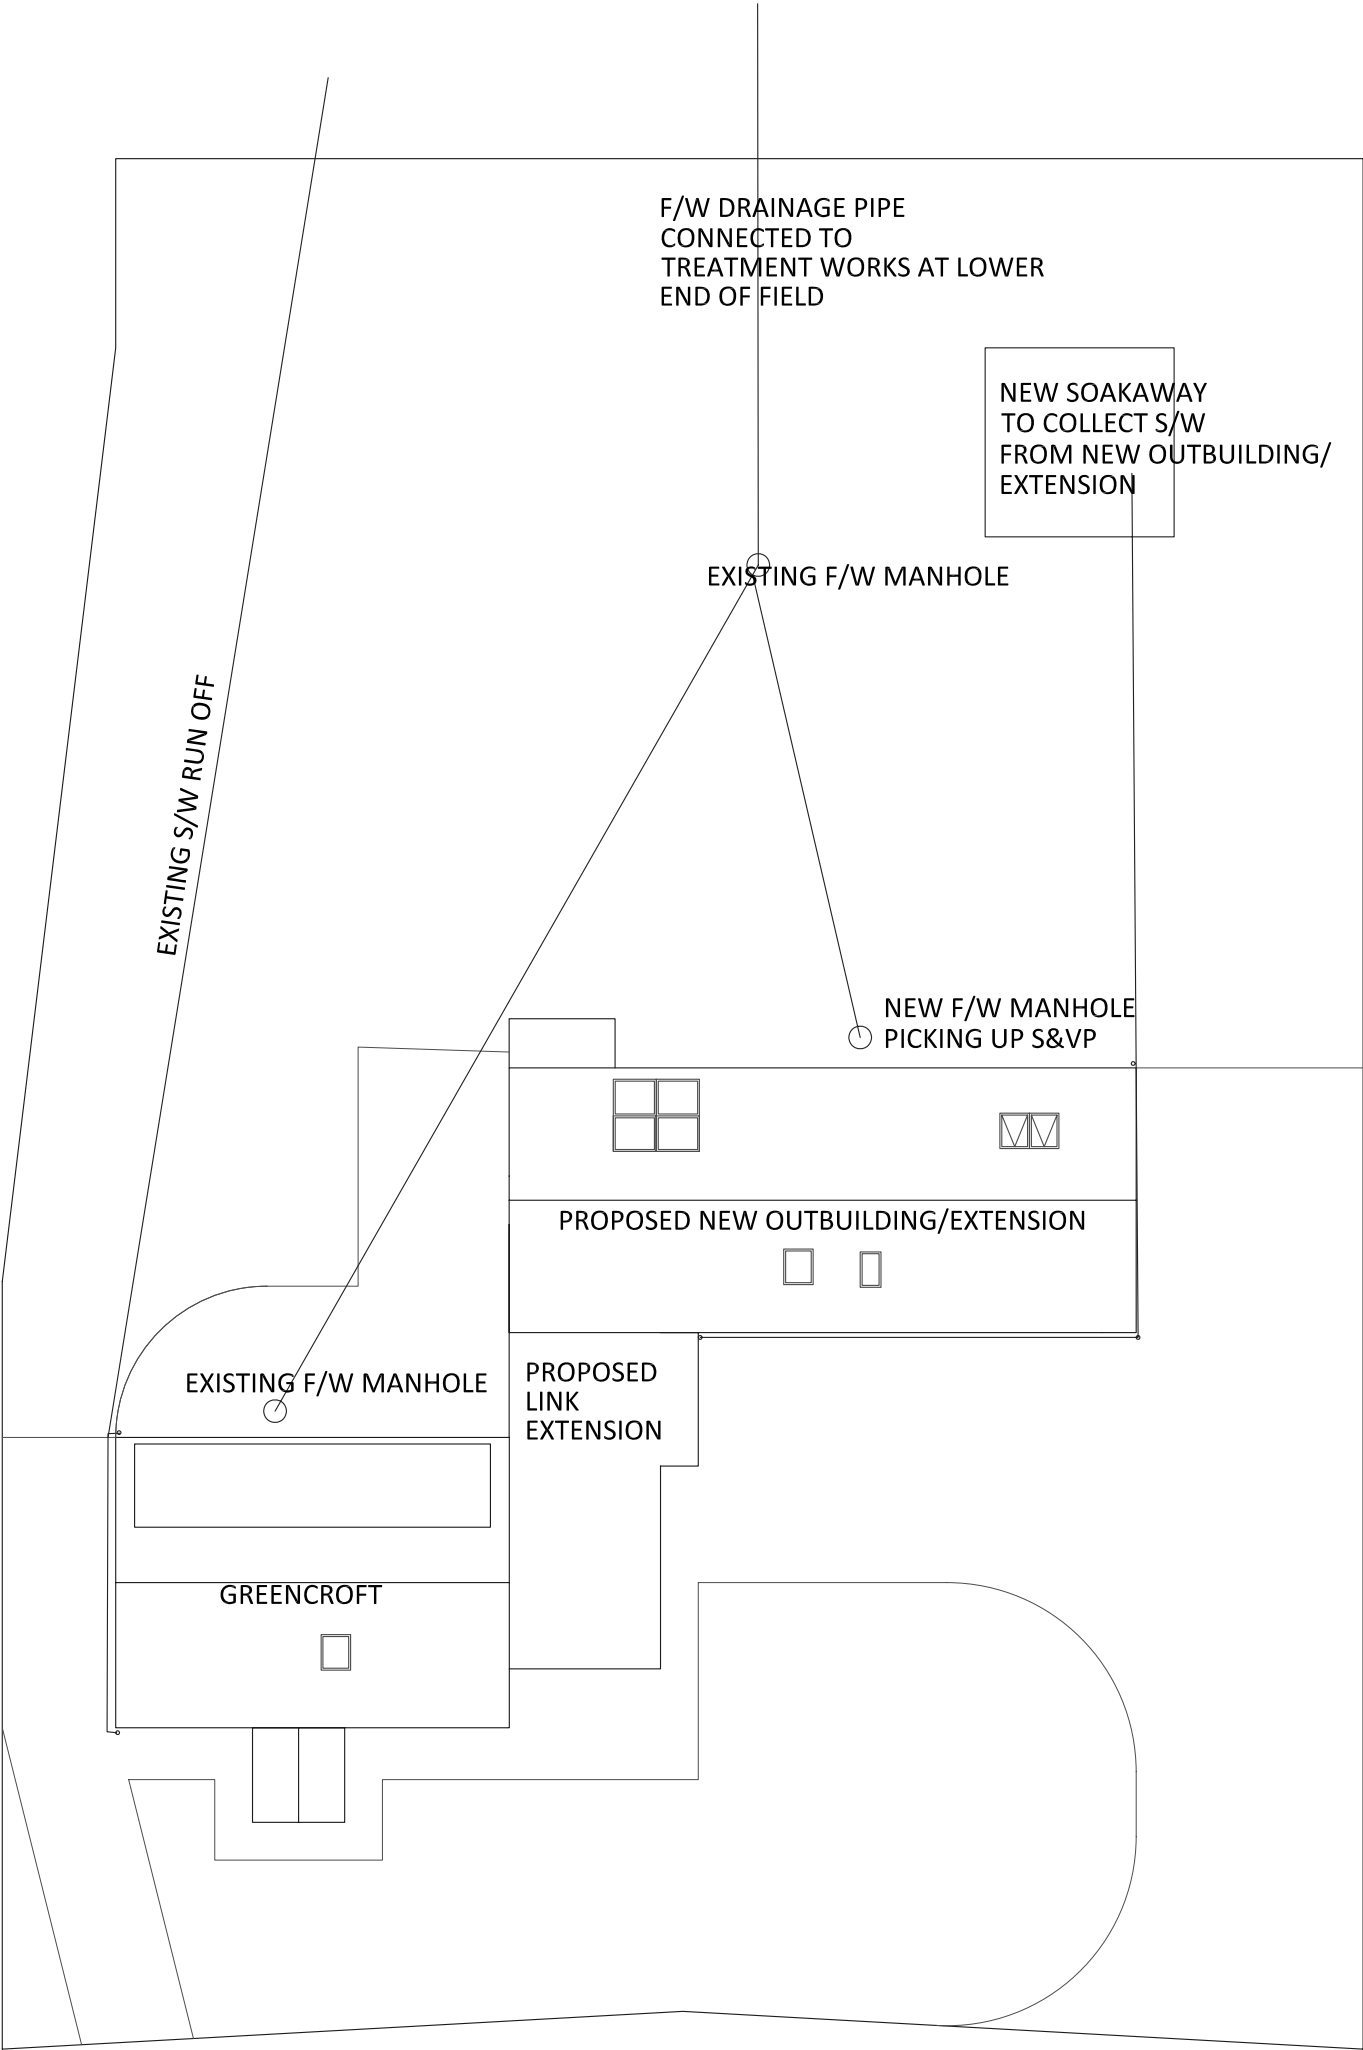

PROPOSED SITE LAYOUT

SITE	GREENCROFT, HOOD GREEN ROAD, HOOD GREEN, BARNSELEY S75 3HF.			CLIENT	MR P PRICE
	DRAWING TITLE				EXISTING AND PROPOSED SITE LAYOUT SHOWING DRAINAGE
	DRAWING NO.	45/05	B	SCALE	1:200 @A3
				DATE	14/11/2021
				REVISION	/