
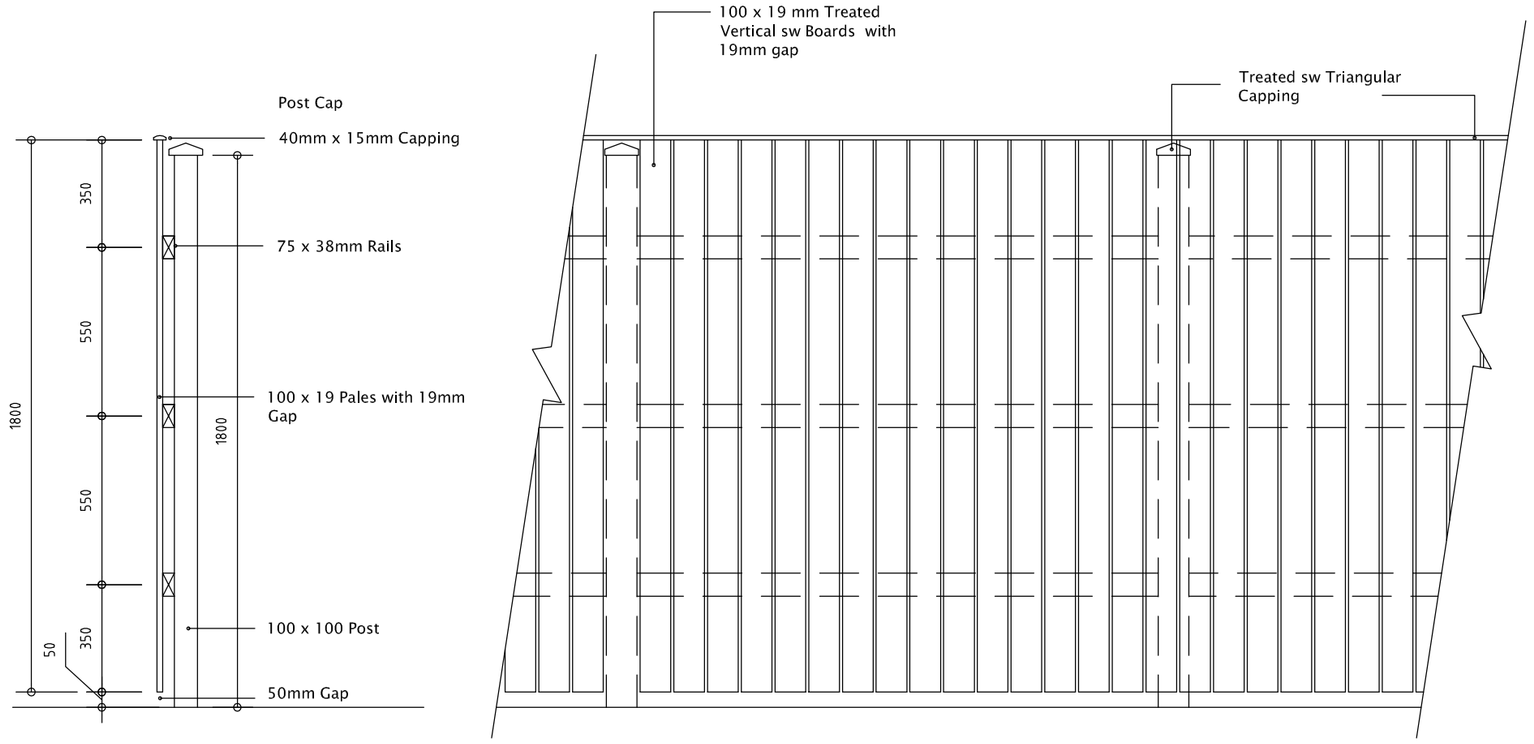



1800mm HIGH CLOSE BOARDED FENCE

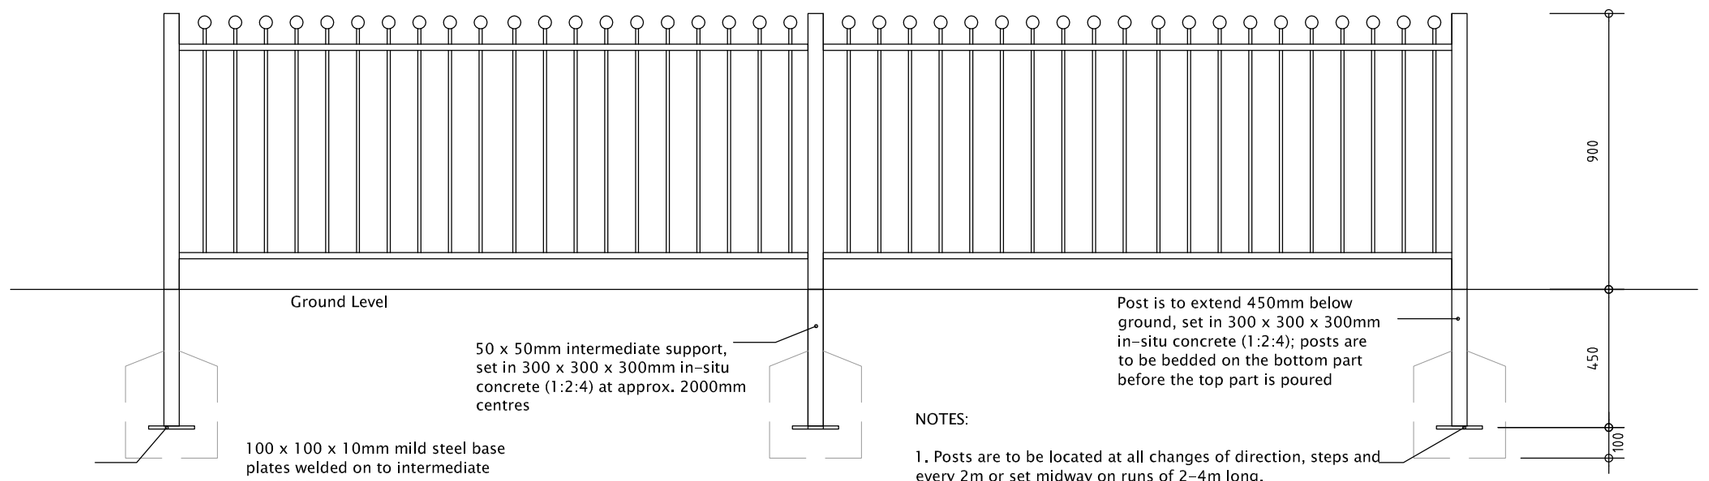

NOTES:

1. Posts are to be located at all changes of direction, steps and every 2m or set midway on runs of 2-4m long.
2. All railings are to be purpose made to fit individual situations.
3. All metalwork is to be supplied ready primed and is to receive one undercoat and two top coats of gloss, on site, colour to be approved.
4. All welds are to be filed down prior to undercoat application.

900mm HIGH METAL RAILINGS

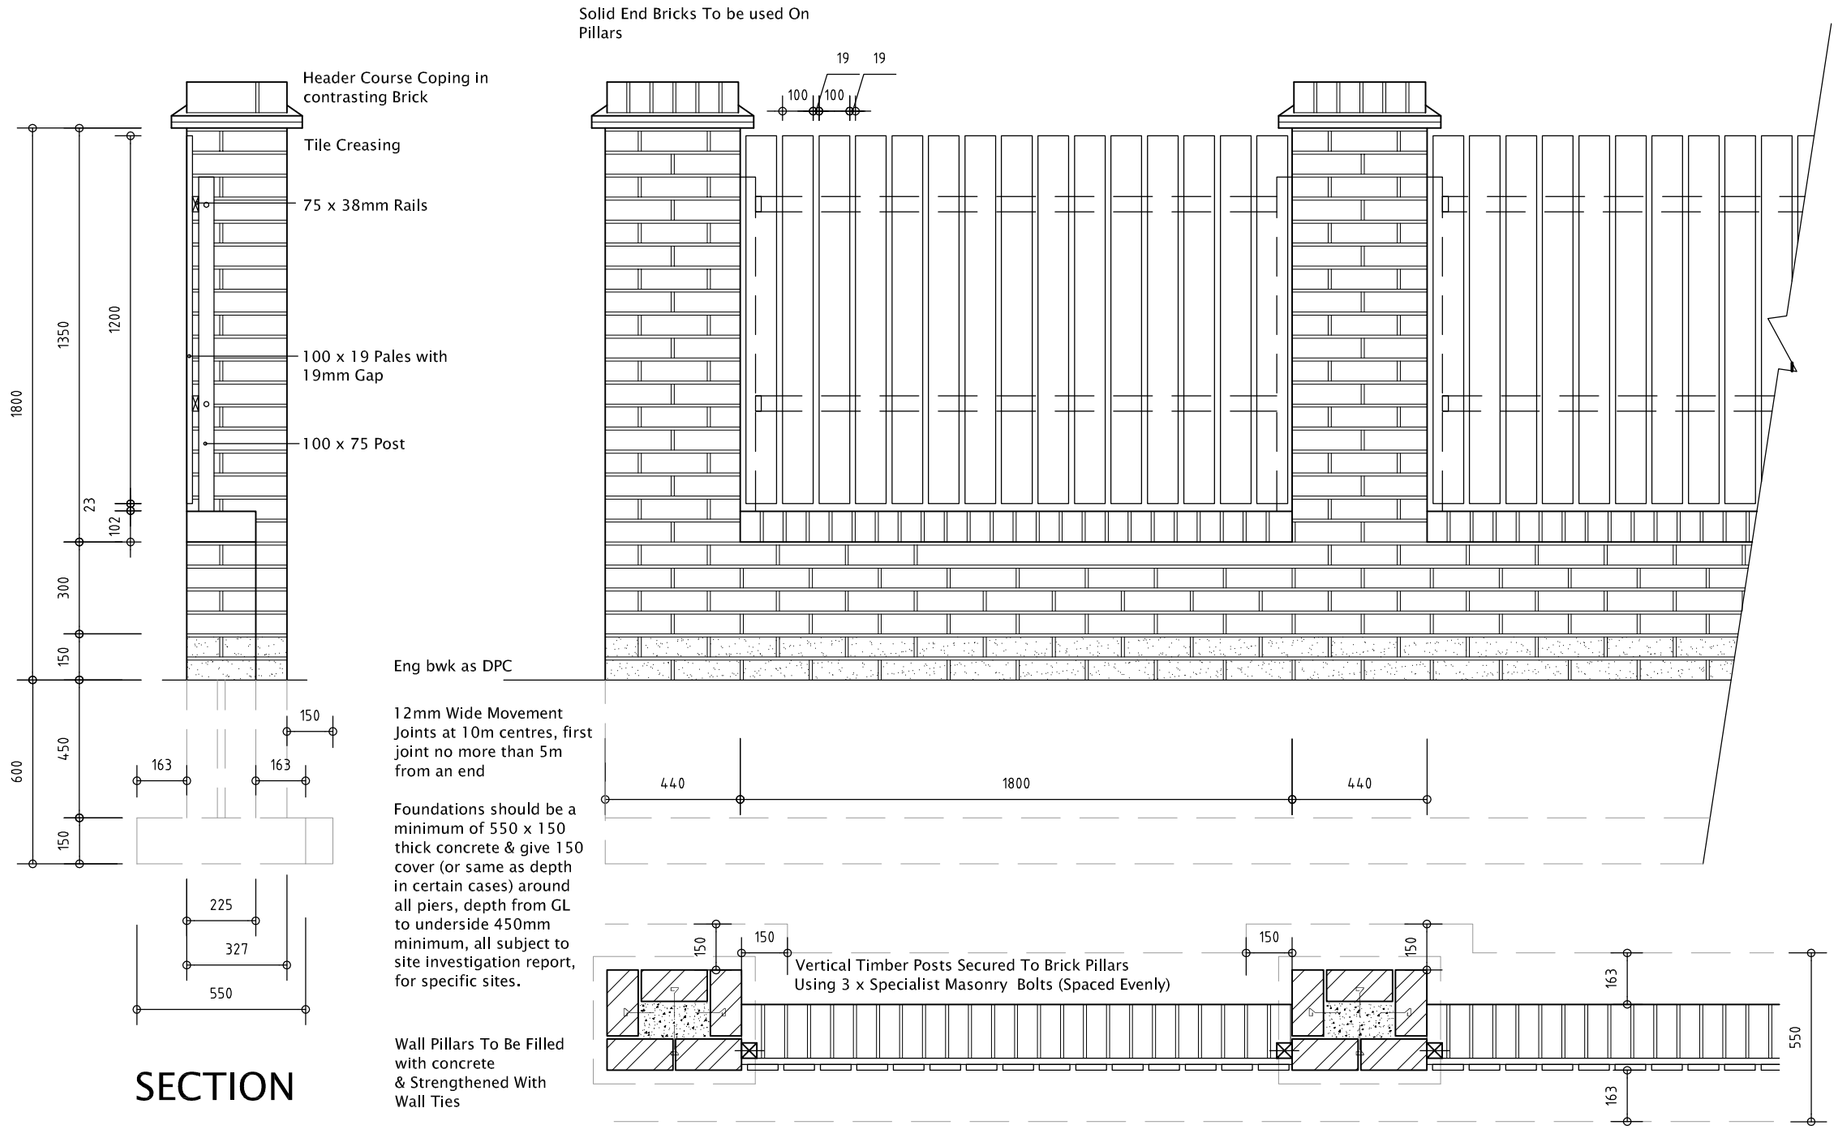

SECTION

1800mm HIGH BOUNDARY WALL & FENCE

1:20 SCALE

0.5m 2.5m

203 / BOUNDARY TREATMENTS

Do not scale off this drawing - Only figured dimensions to be taken from this drawing. Drawings based on Ordnance Survey and/or existing record drawings - Design and Drawing content subject to Site Survey, Structural Survey, Site Investigations, Planning and Statutory Requirements and Approvals.
Authorised reproduction from Ordnance Survey Map with permission of the Controller of Her Majesty's Stationery Office. Crown Copyright reserved.

jrp ARCHITECTURE | PLANNING | LANDSCAPE

CLIENT:
NETHERTON HOMES

PROJECT:
PHASE 2 LAND OF WEST WAKEFIELD ROAD, MAPPLEWELL

DRAWING:
BOUNDARY TREATMENTS

DRAWING NUMBER:
P14:4905:203

SCALE @ A2:
1:20

DRAWN: RB **DATE:** OCT 15

CHECKED: RAN **DATE:** OCT 15

14 MARINER COURT / CALDER PARK / WAKEFIELD / WF4 3FL
01924 383322 / www.jrpassoc.co.uk / info@jrpassoc.co.uk
jrpassociates is a trading style of John R Palley Associates Limited