



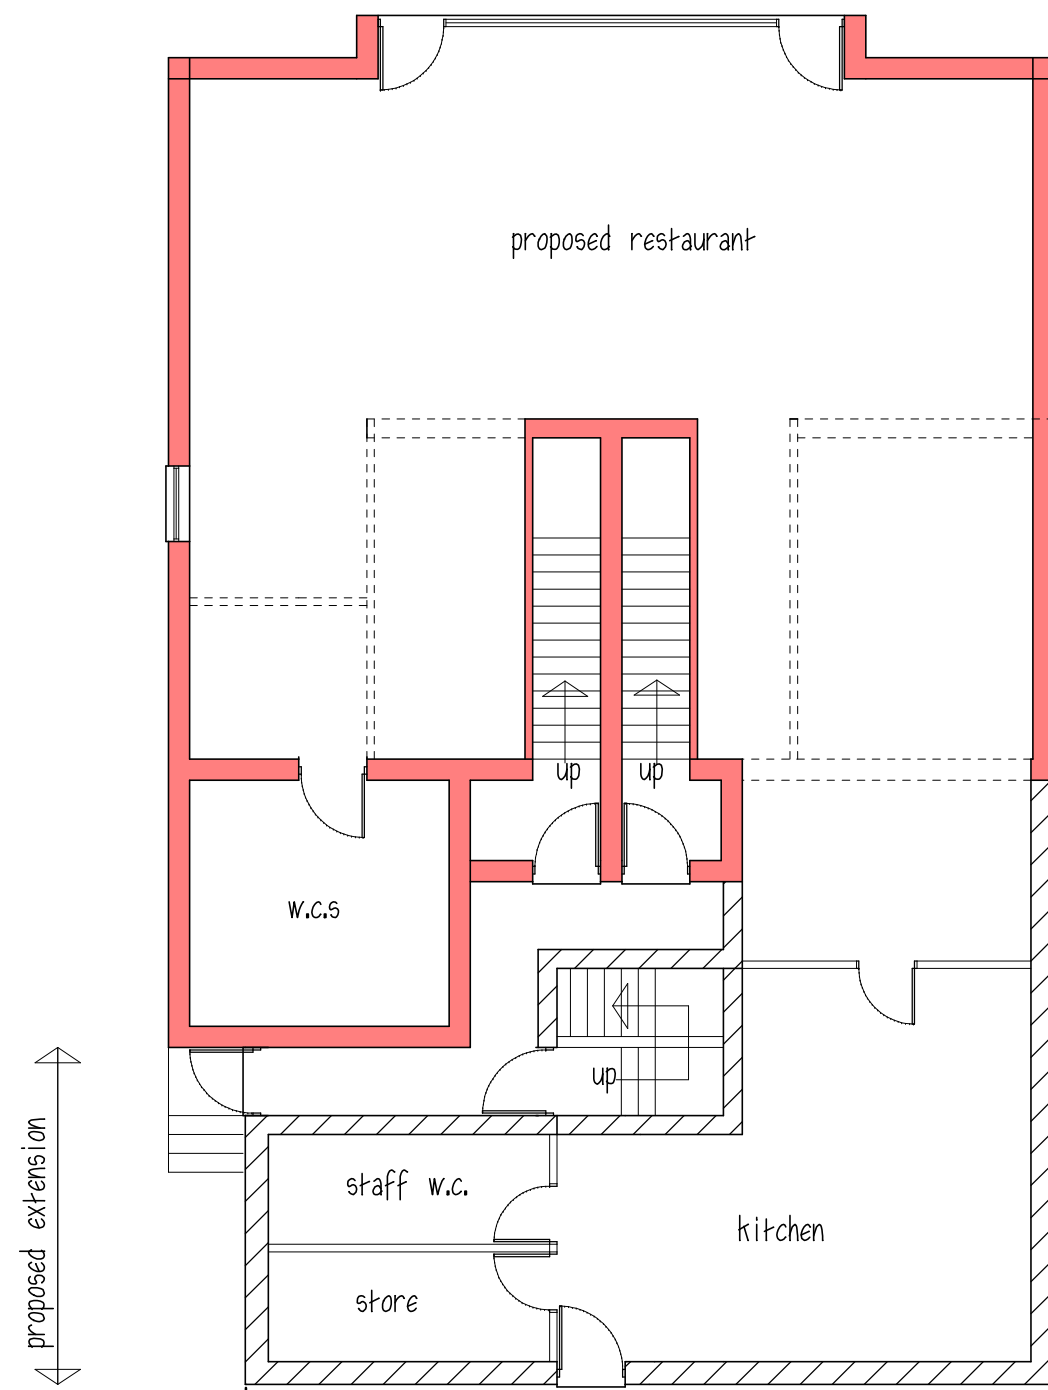


GROUND FLOOR

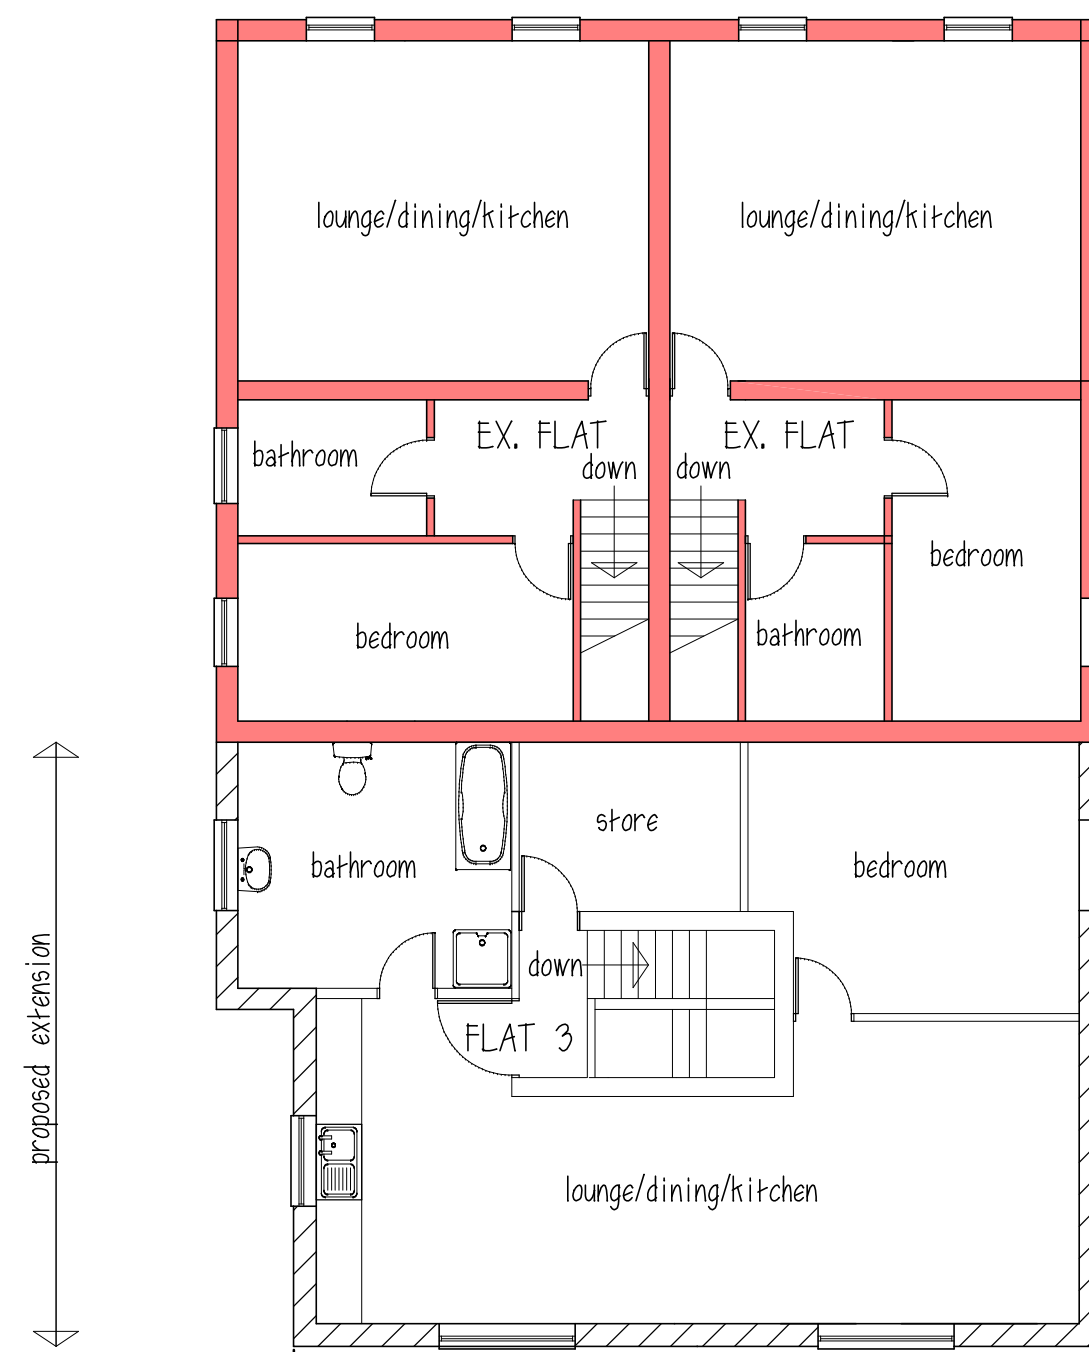


FIRST FLOOR


position of
window in
adj. chapel

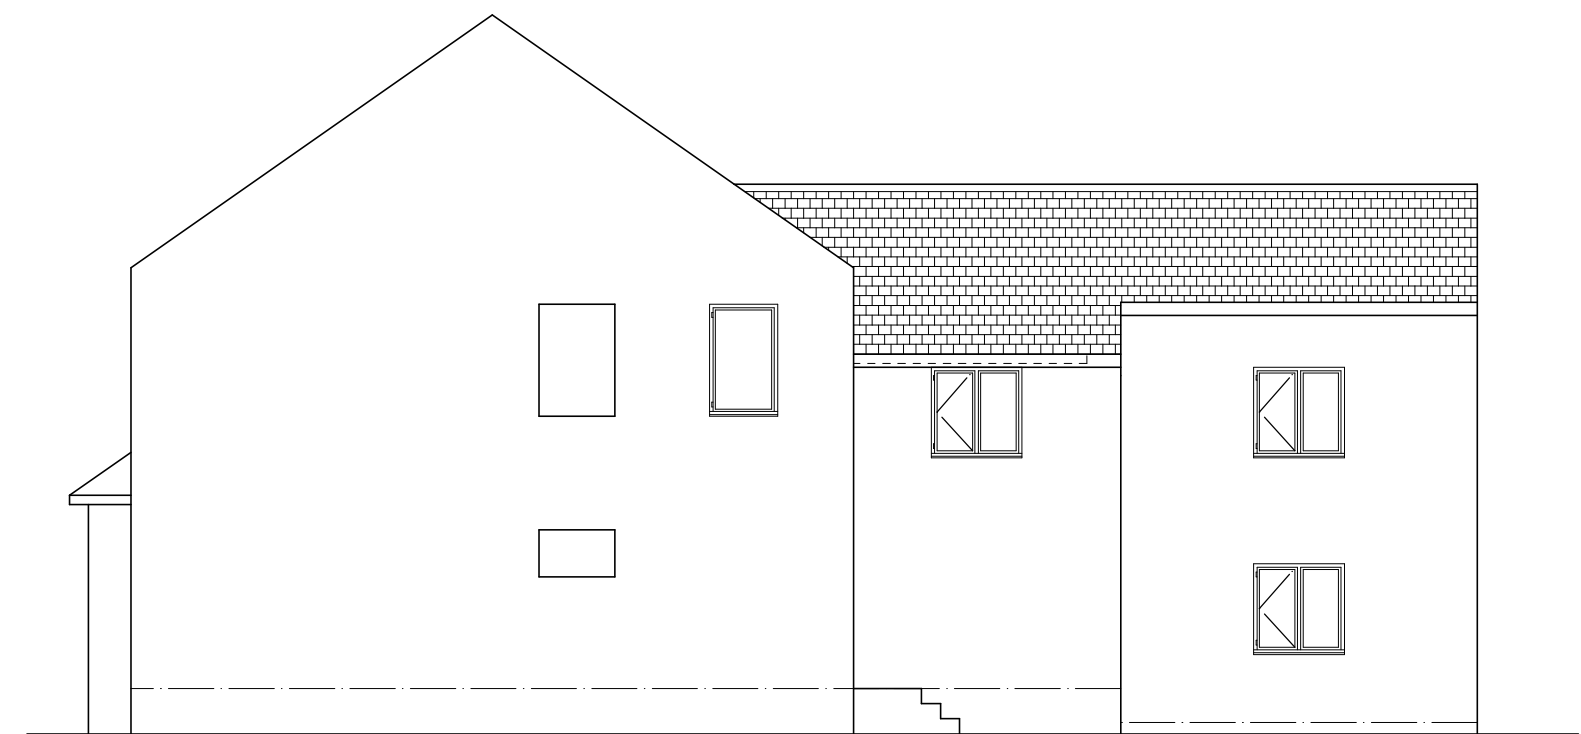

SIDE ELEVATION (CHAPEL)

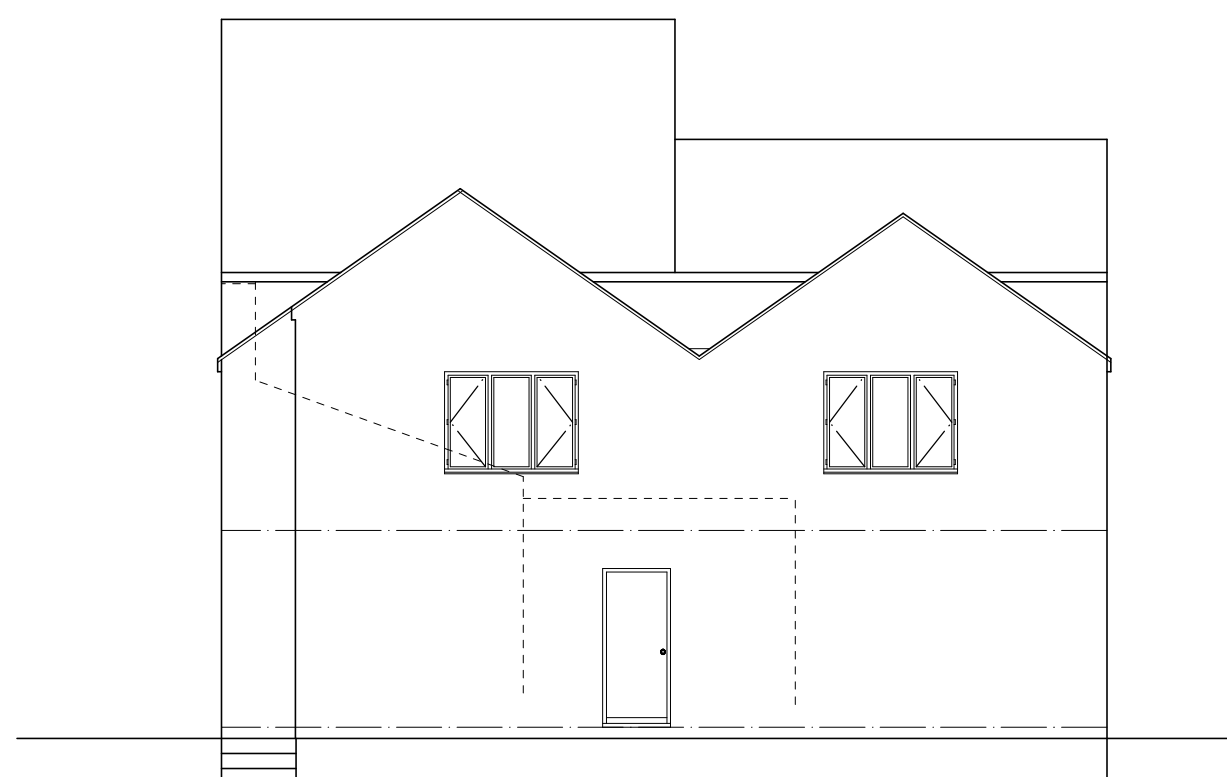

REAR ELEVATION

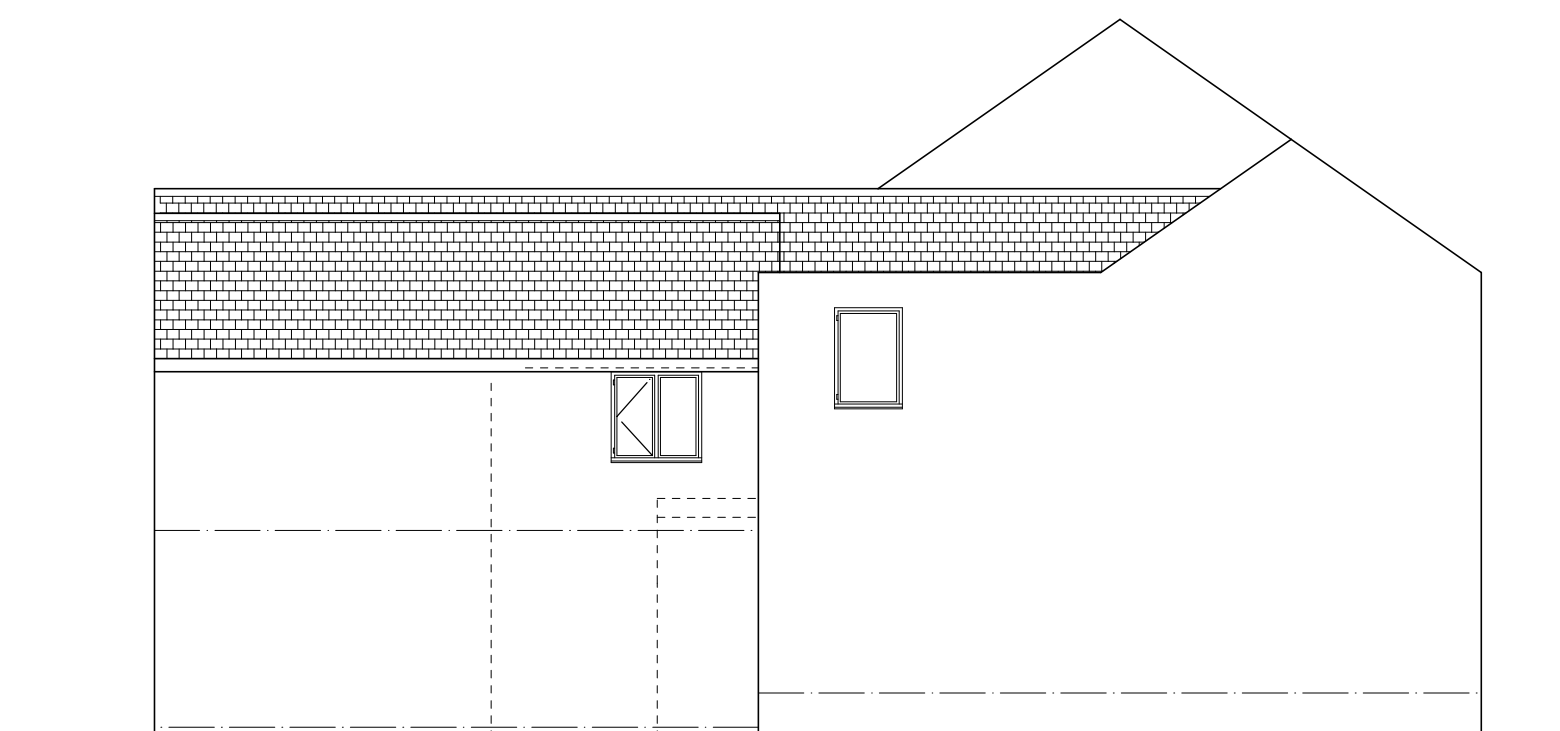

SIDE ELEVATION (DRIVE)

Mr A ASGARI

PROPOSED REAR EXTENSION
TO FORM RESTAURANT/KITCHEN
& F.F. FLAT, 22 BLACKER ROAD,
MAPPLEWELL S75 6BP

PLANS & ELEVATIONS

1:100@A2 FEB20 Rev A


Peter Thompson

"Linwood"
Barnsley Road

Dodworth

Barnsley S75 3JR telf. 01226 201391
m. 07973251730

e-mail peter-thompson@hotmail.co.uk

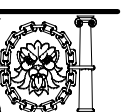

M.C.I.A.T.