




Elevations

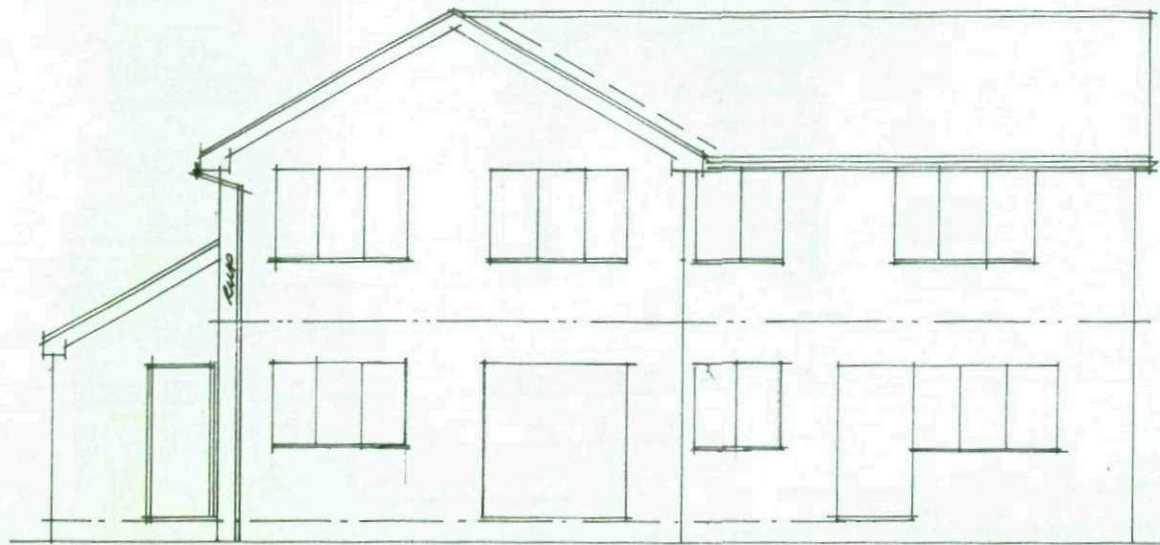

Rear

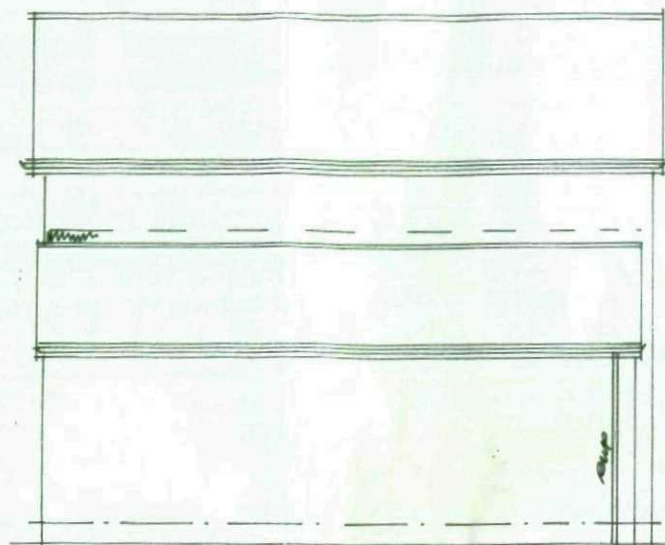


Side

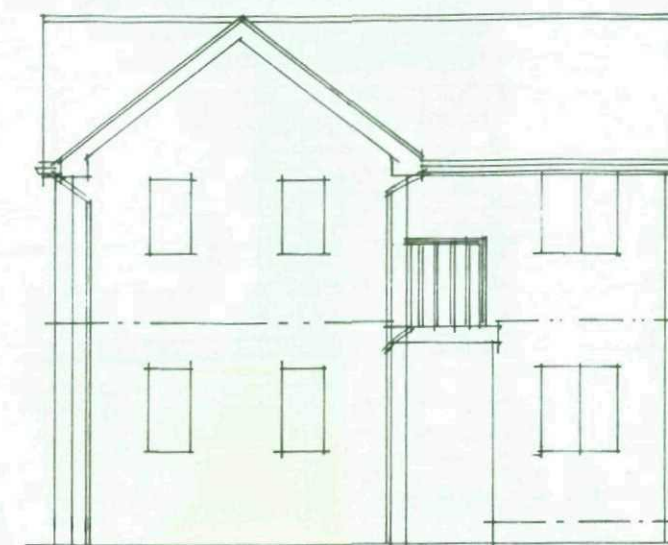

Side

Ground Floor Layout

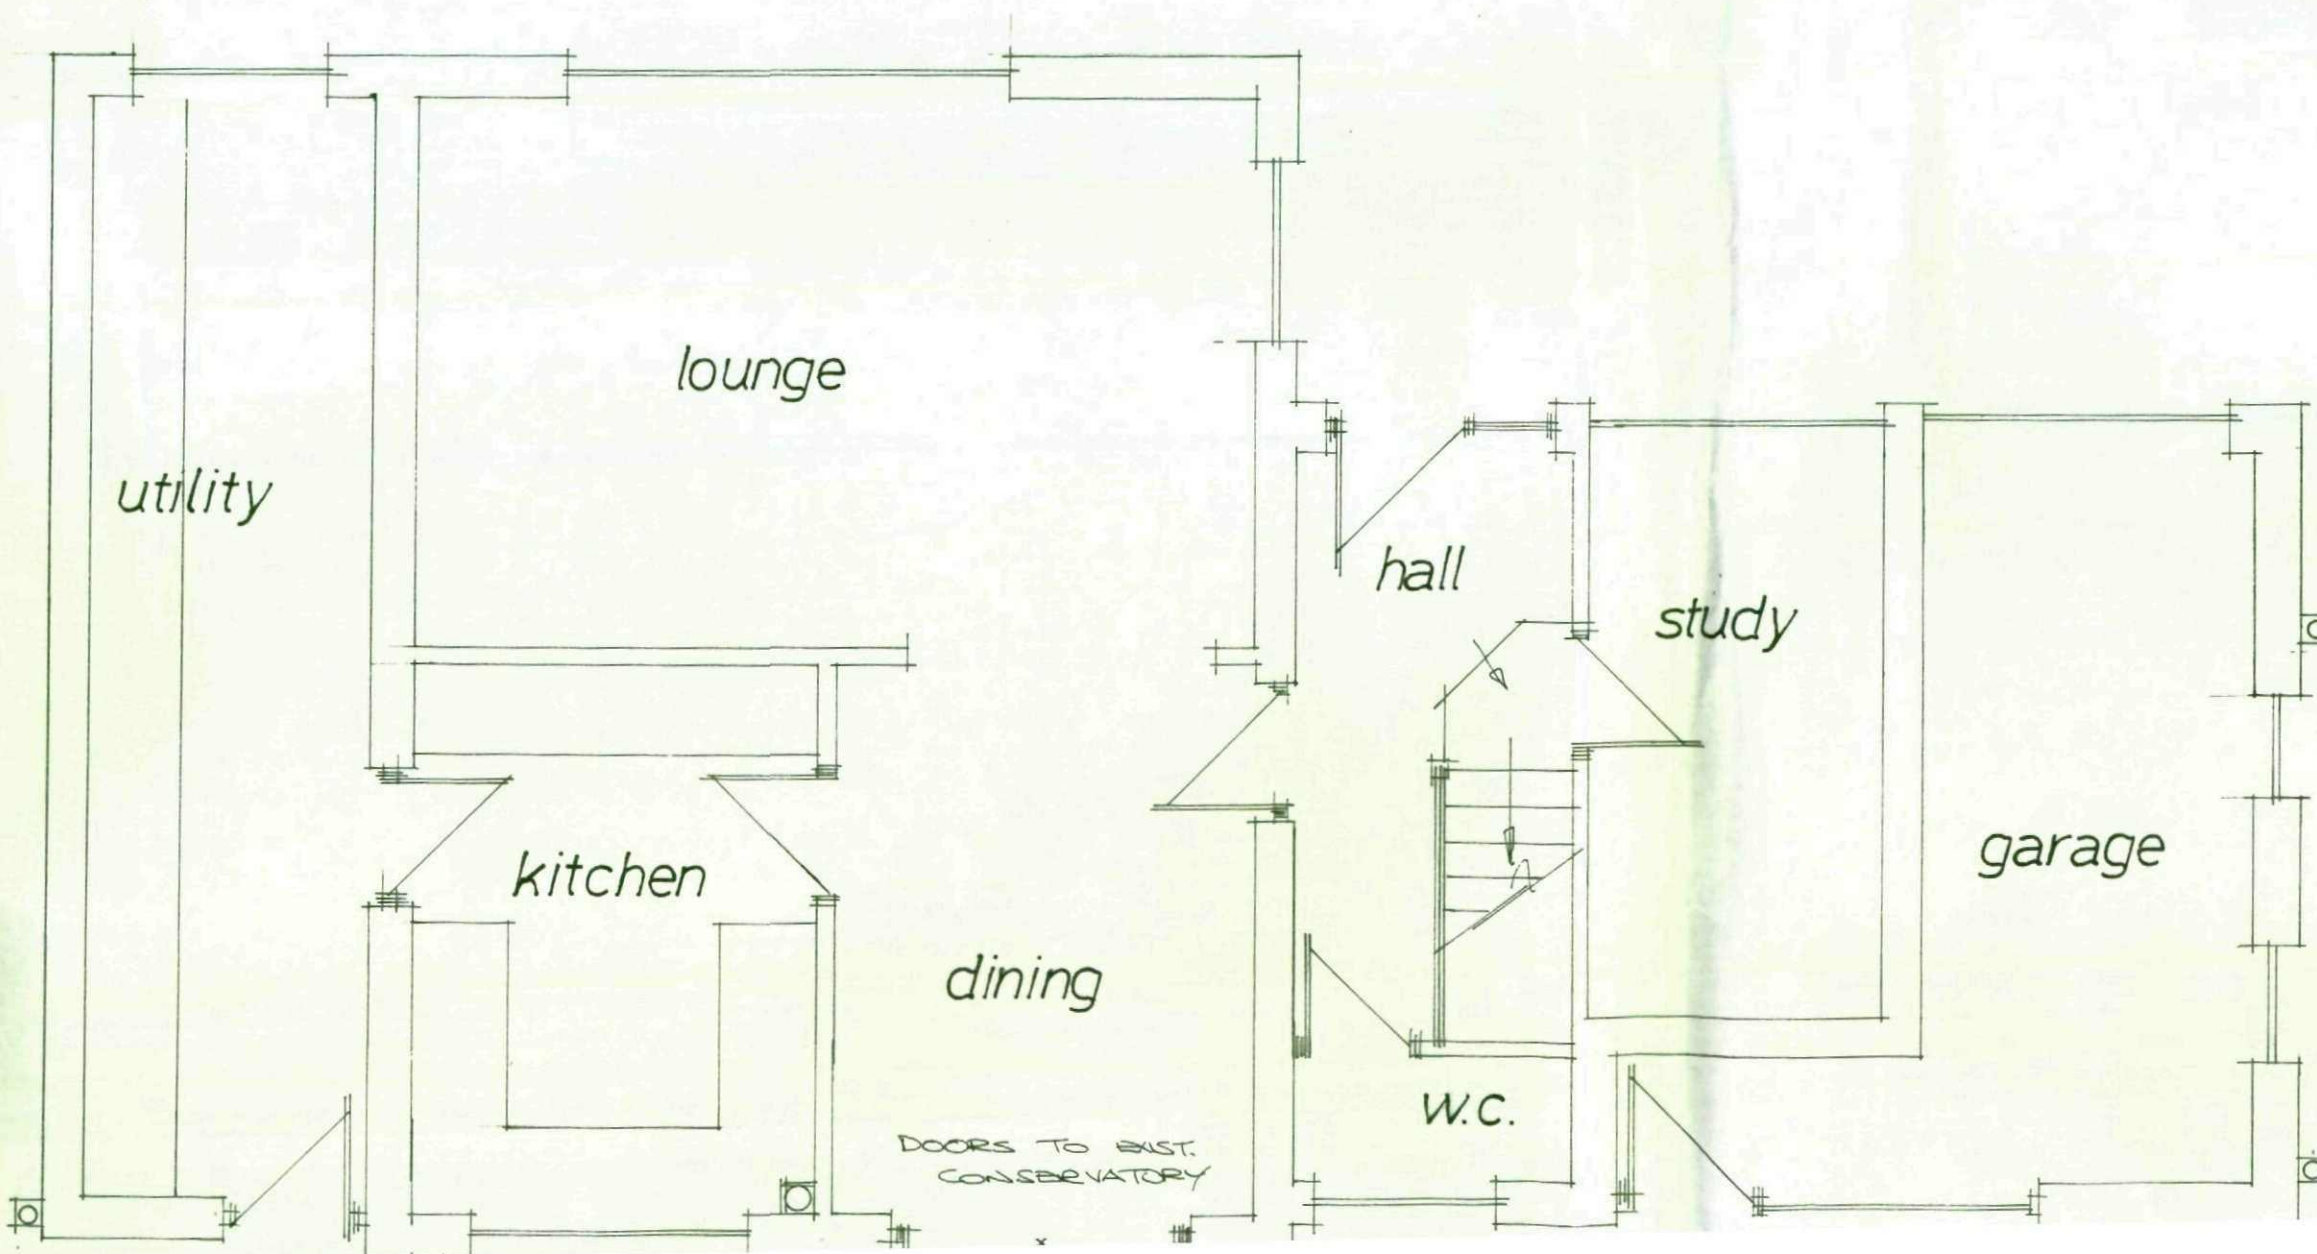

Rev	Notes	Date

Garry Greetham Associates Ltd
 Residential Design Consultant
 Westwood House
 18 Carr Lane
 Tankersley
 Barnsley S75 3BE
 Tel(01226)746573

PROJECT Sun Room Extension

CLIENT Mr. & Mrs. R. Jennings

TITLE Property as Existing

ADDRESS
 96 Bence Lane, Darton,
 Barnsley. S75 5DA

DRAWN BY 999

SCALE 1:50; 1:100 DATE Jun.09

DRAWING No 707-02 REV

Member of the Chartered Institute of Architectural Technologists