
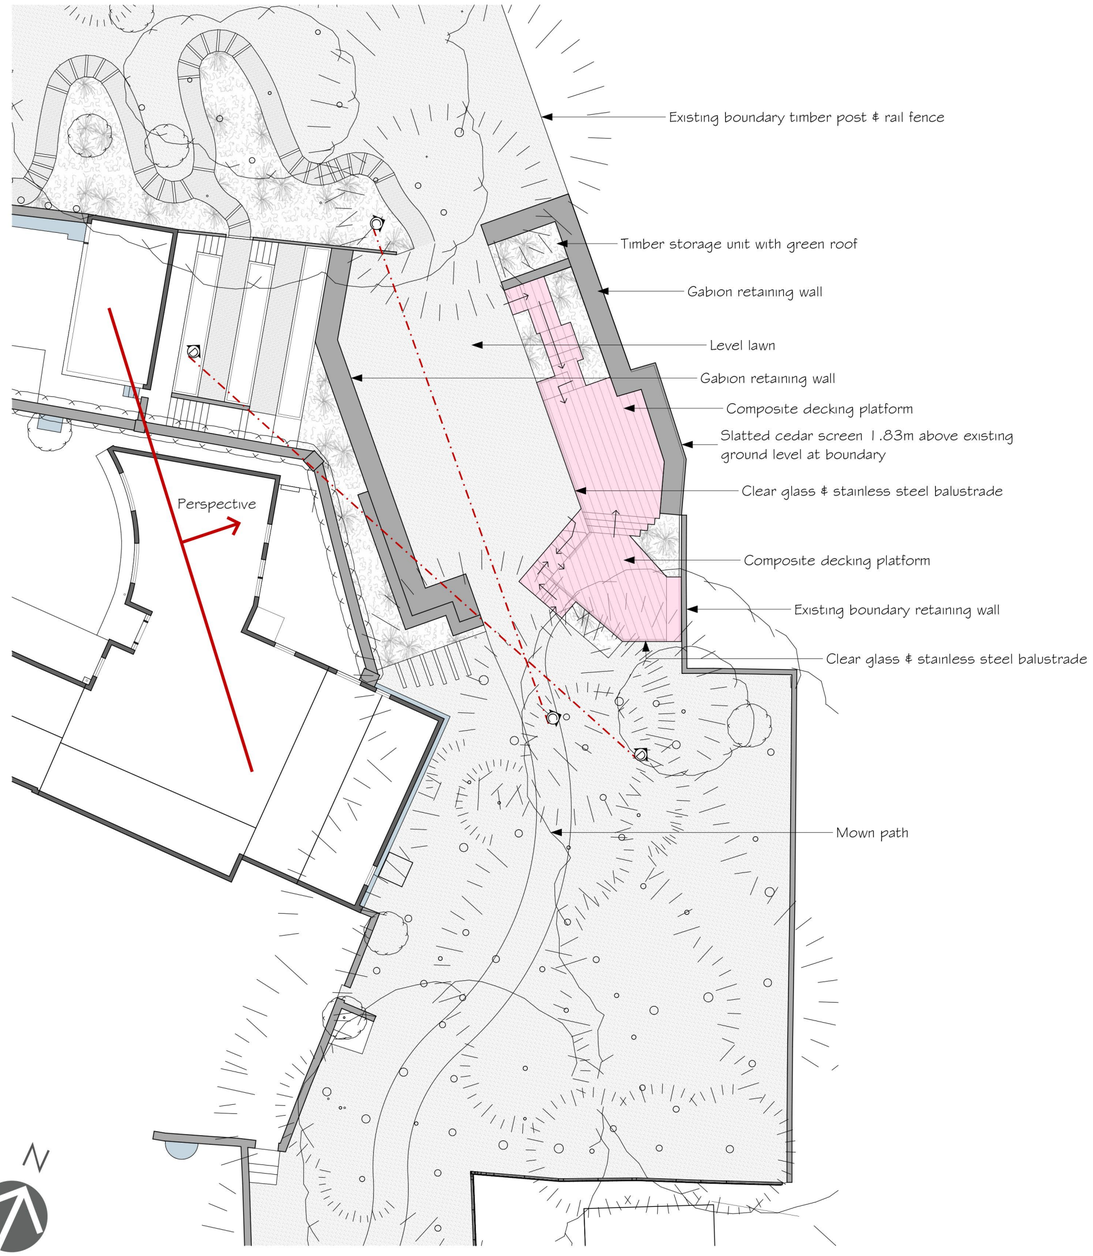


Plan


Scale: 1:200 at A2

Proposed platform


0 5 10m

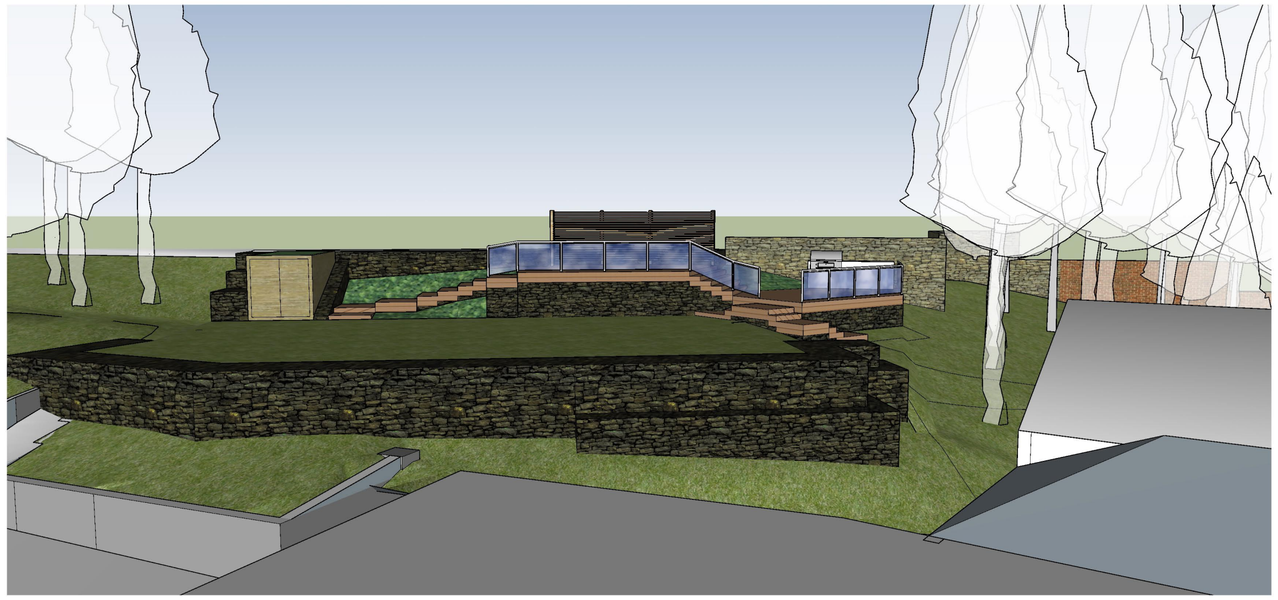

Perspective View

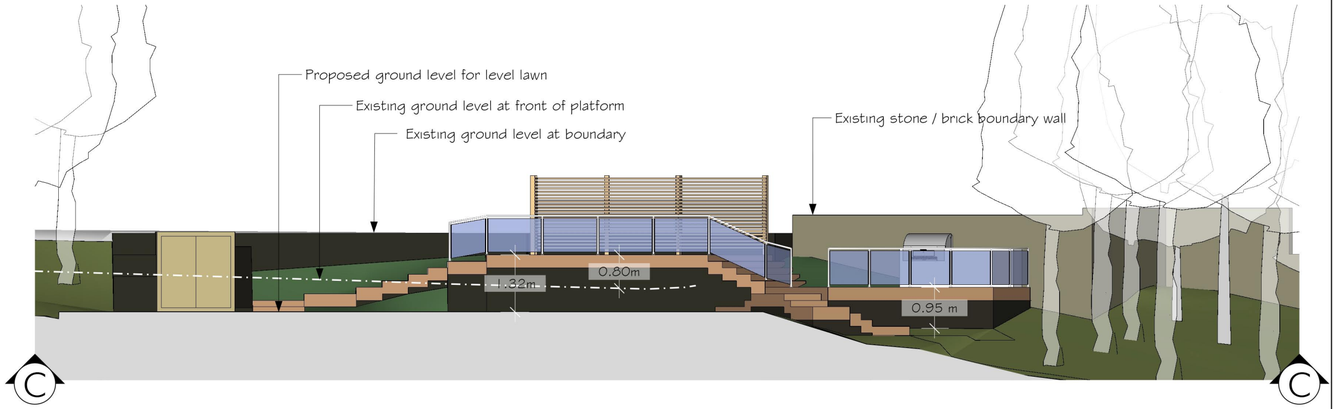

Elevation - Proposed Platform

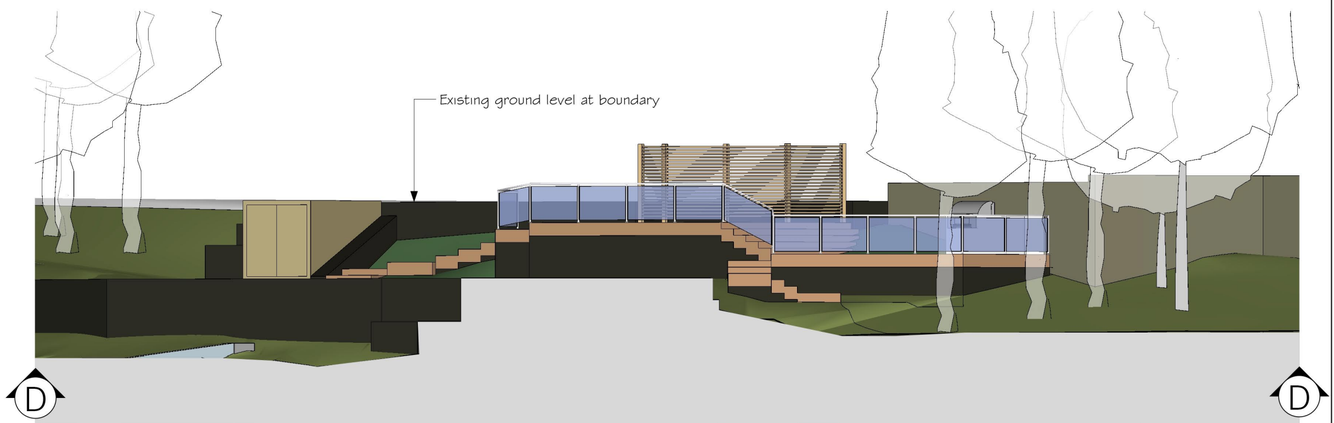

Elevation - Proposed Platform

Elevation scale 1:100

0 1 2 3 4 5 10m

Phil Hirst Garden Design Ltd - Registered in England - Reg No 108581953
11 Bedford Road
Oughtibridge
Sheffield
S35 0FB
t: 0114 2862977
m: 07763 730665
e: office@philhirstgardens.co.uk
w: www.philhirstgardens.co.uk

Plan & Platform Elevations

Bump Hall, Barnsley Road, Penistone S36 8AD

Client:	Mr & Mrs D Partridge		D143/4.3
Date:	29/6/2021		
Scale:	As shown at A2	Drawn by: PH	Revision: