


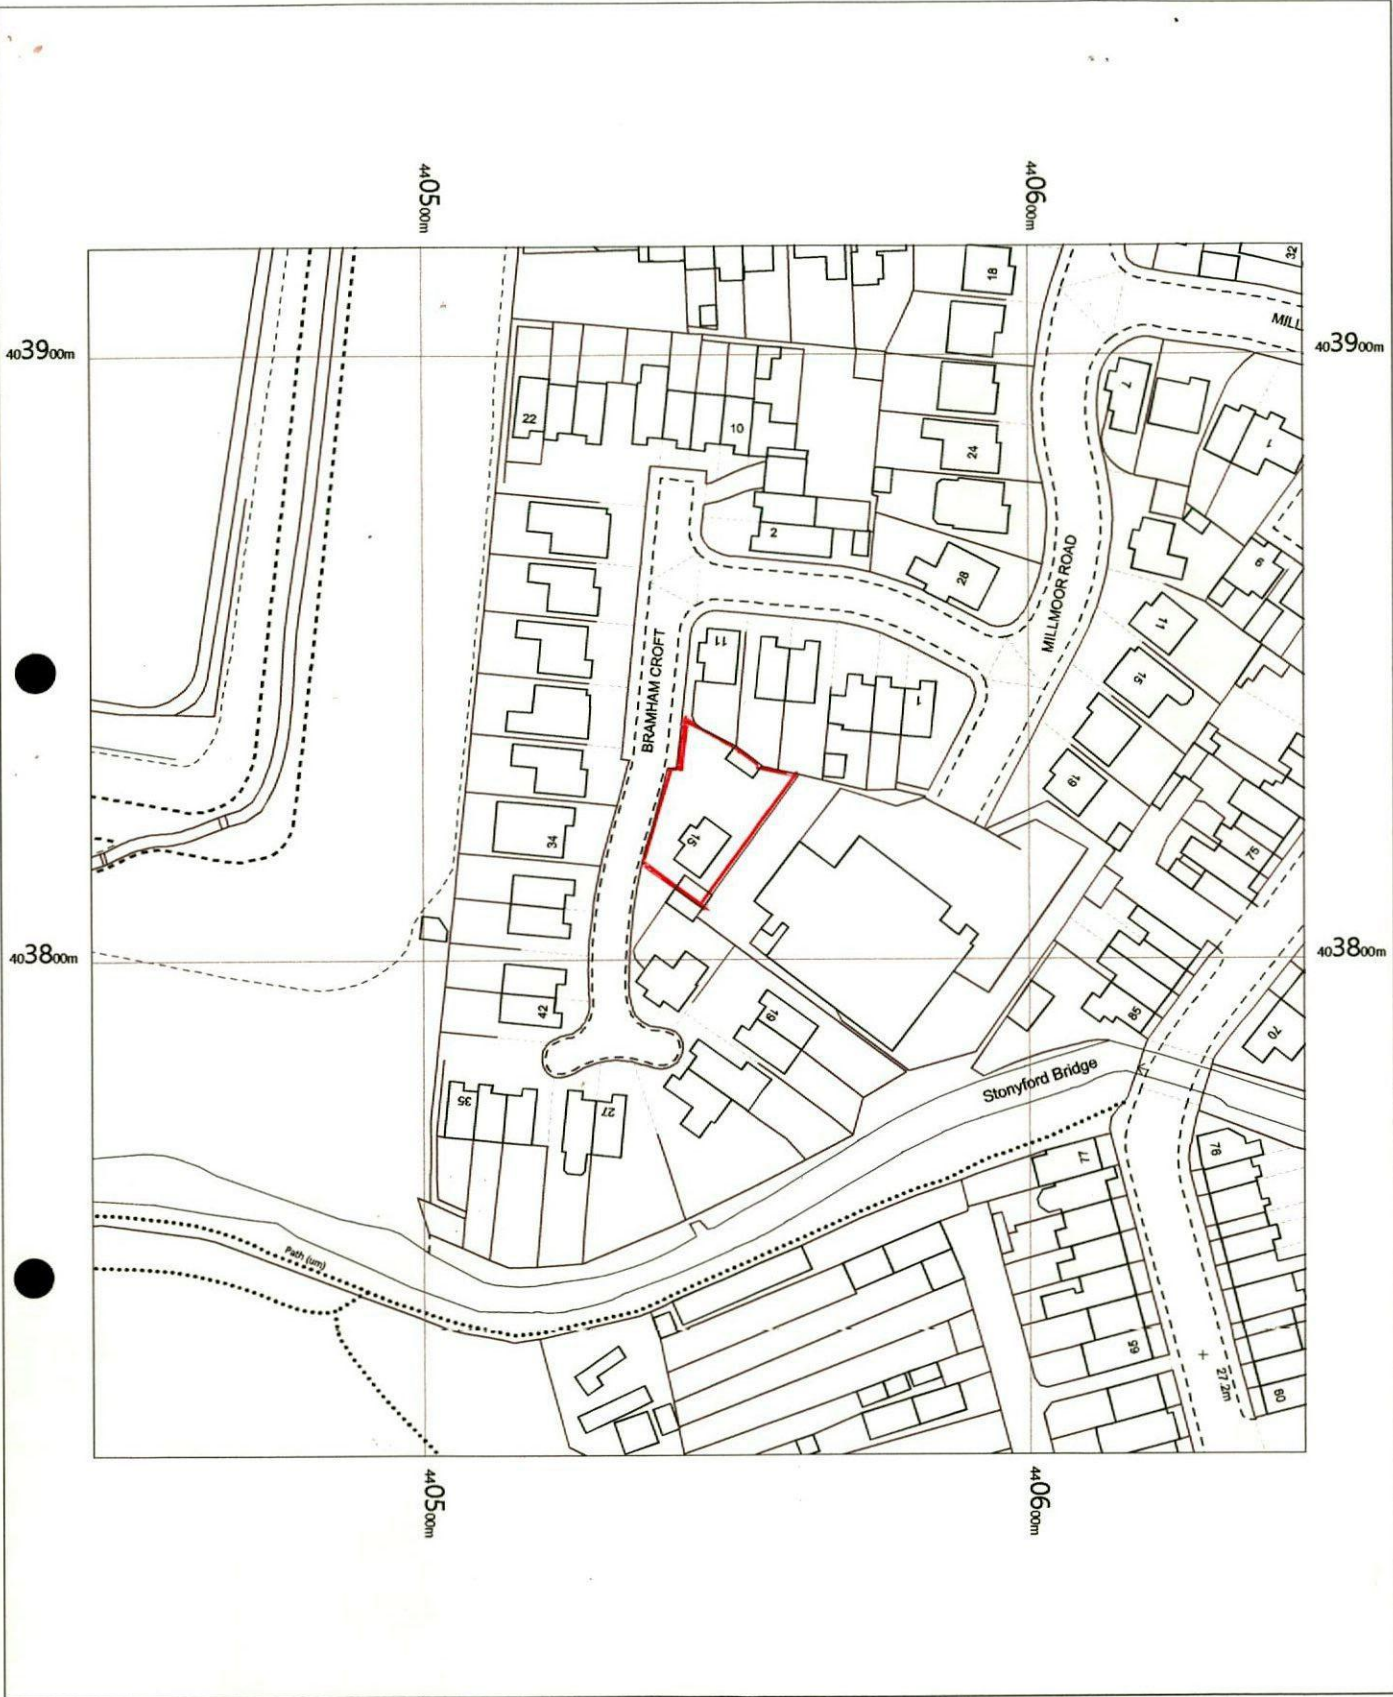

15 Bramham Croft
S73 8BE

OS MasterMap 1250/2500/10000 scale
Friday, March 6, 2020, ID: BW1-00865917
www.blackwellmapping.co.uk

1:1250 scale print at A4, Centre: 440545 E, 403818 N

©Crown Copyright Ordnance Survey. Licence no. 100041041



BLACKWELL'S
MAPPING SERVICES
PERSONAL & PROFESSIONAL MAPPING
www.blackwellmapping.co.uk

TEL: 0800 151 2612
maps@blackwell.co.uk