



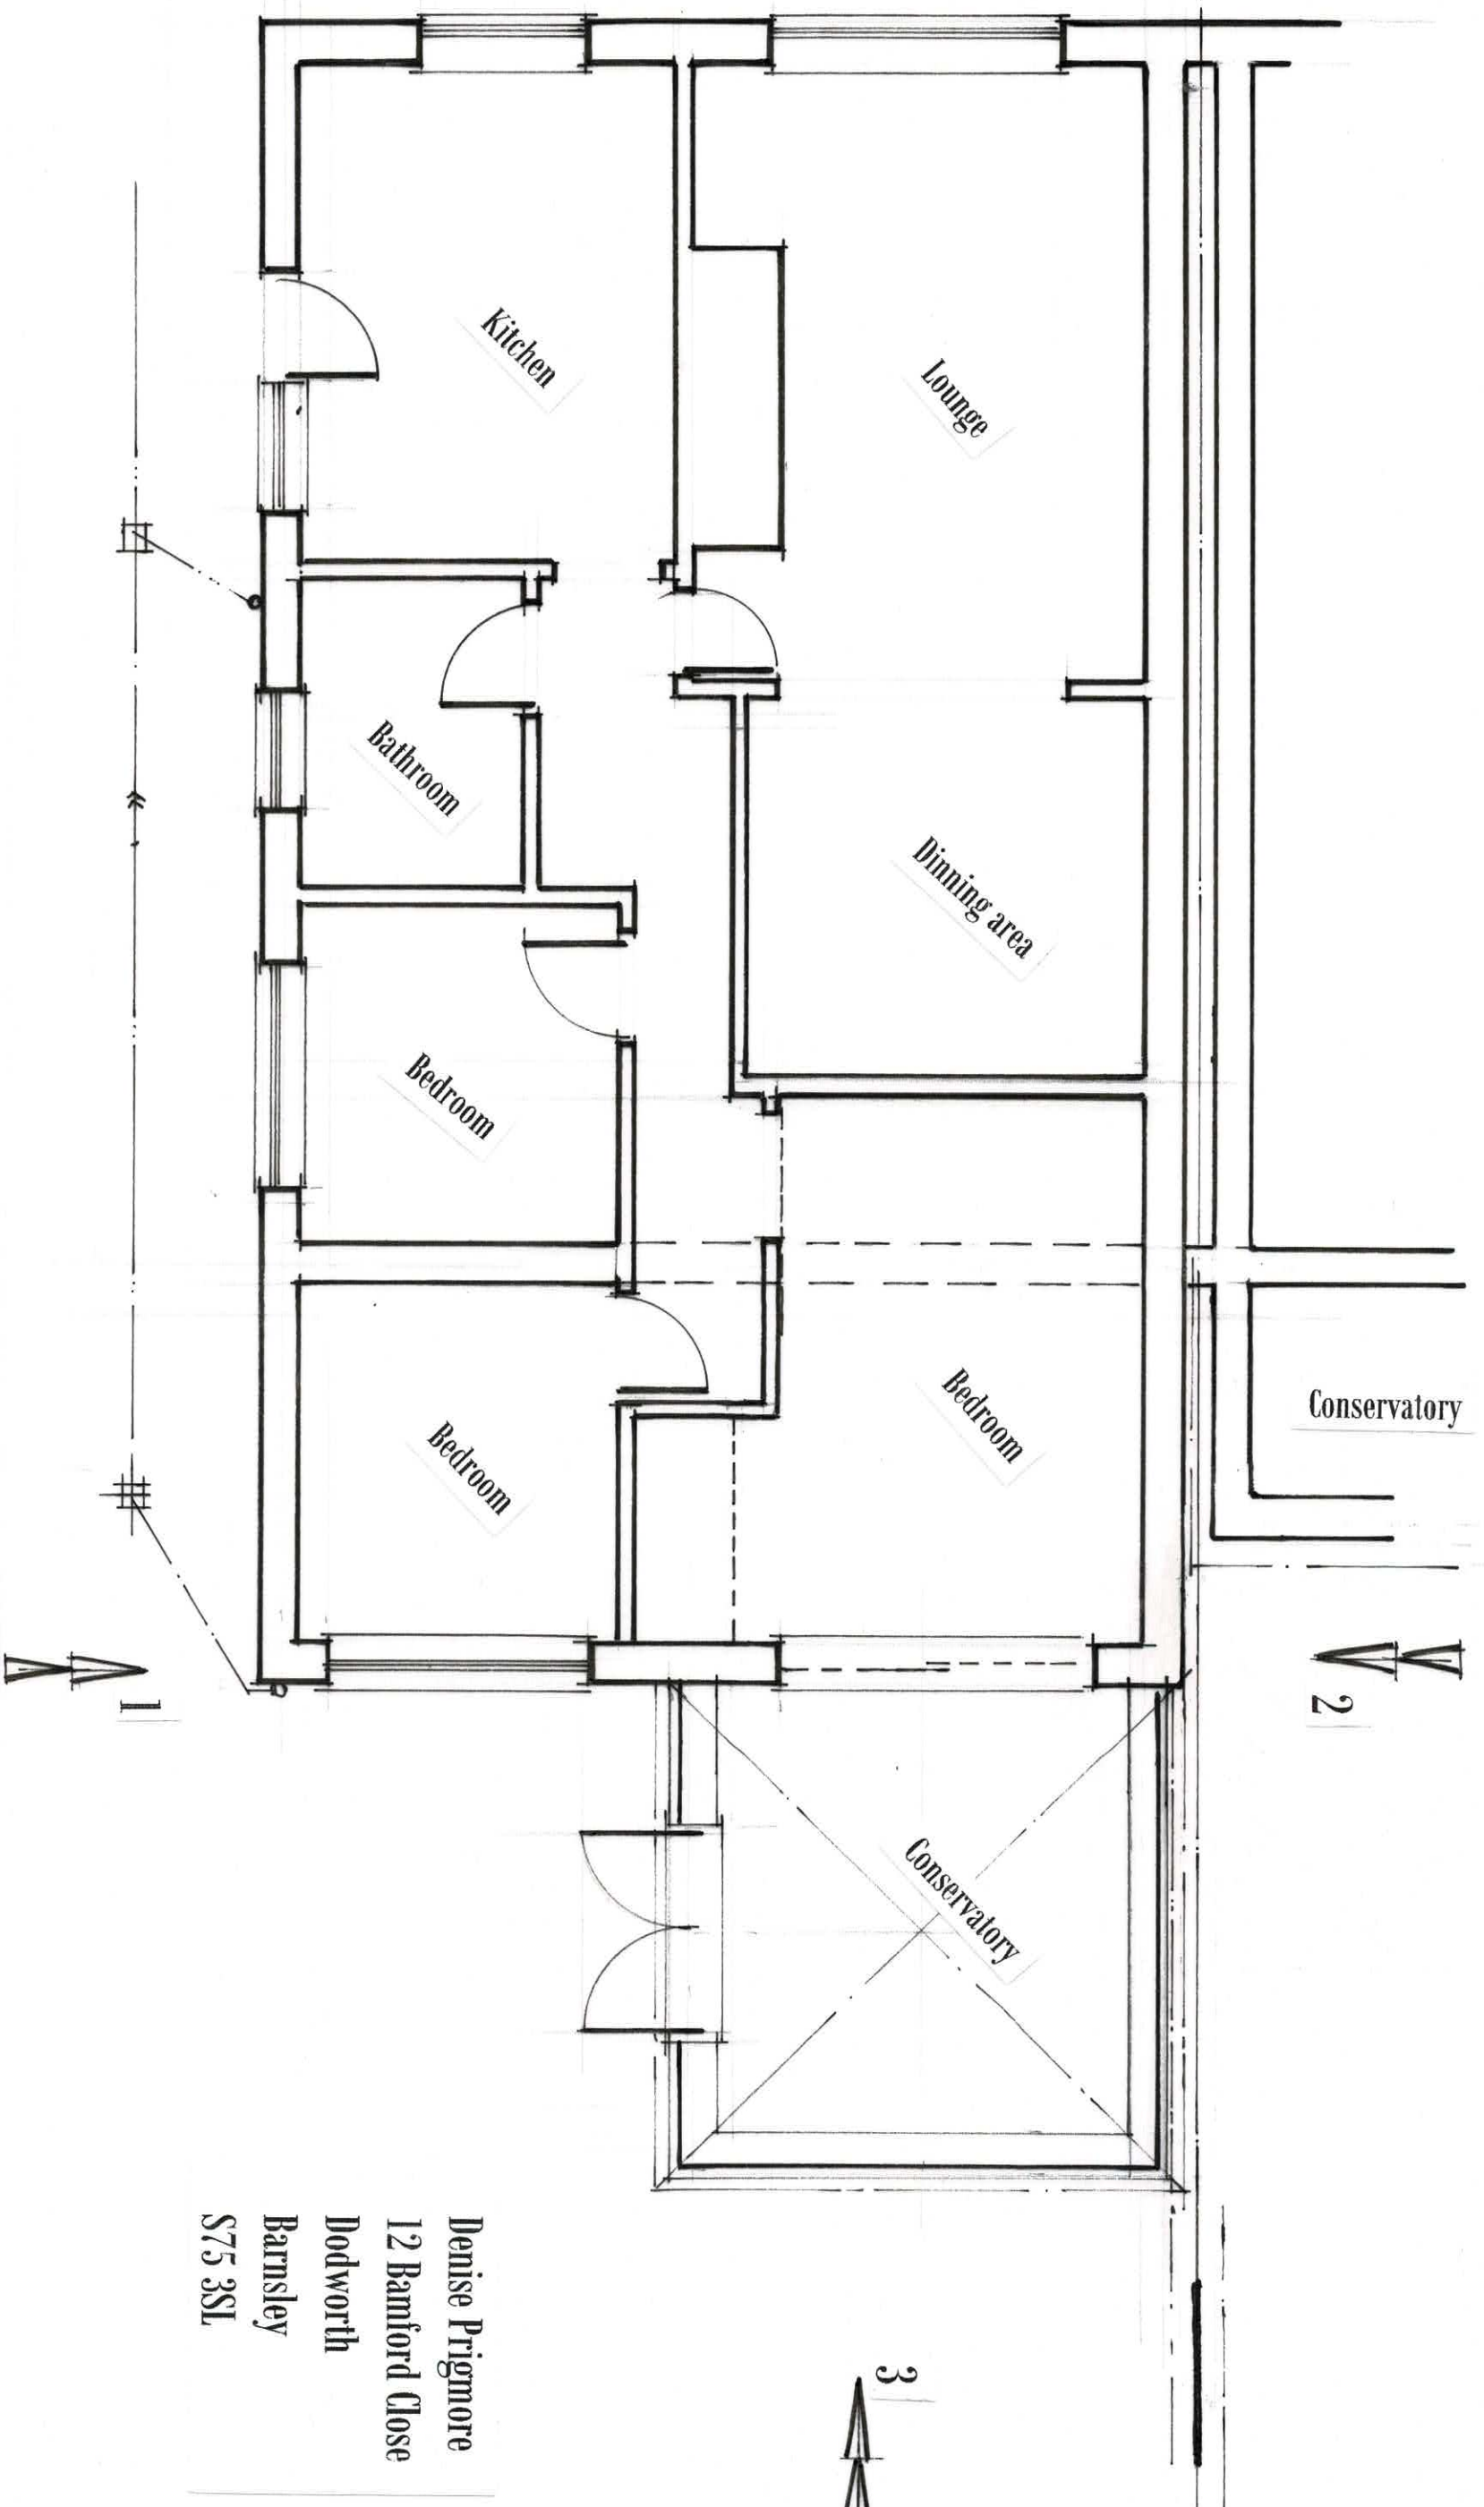

Denise Prigmore
12 Bamford Close
Dodworth
Barnsley
S75 3SL


Existing Ground Floor Layout.

1 : 50 @ A3

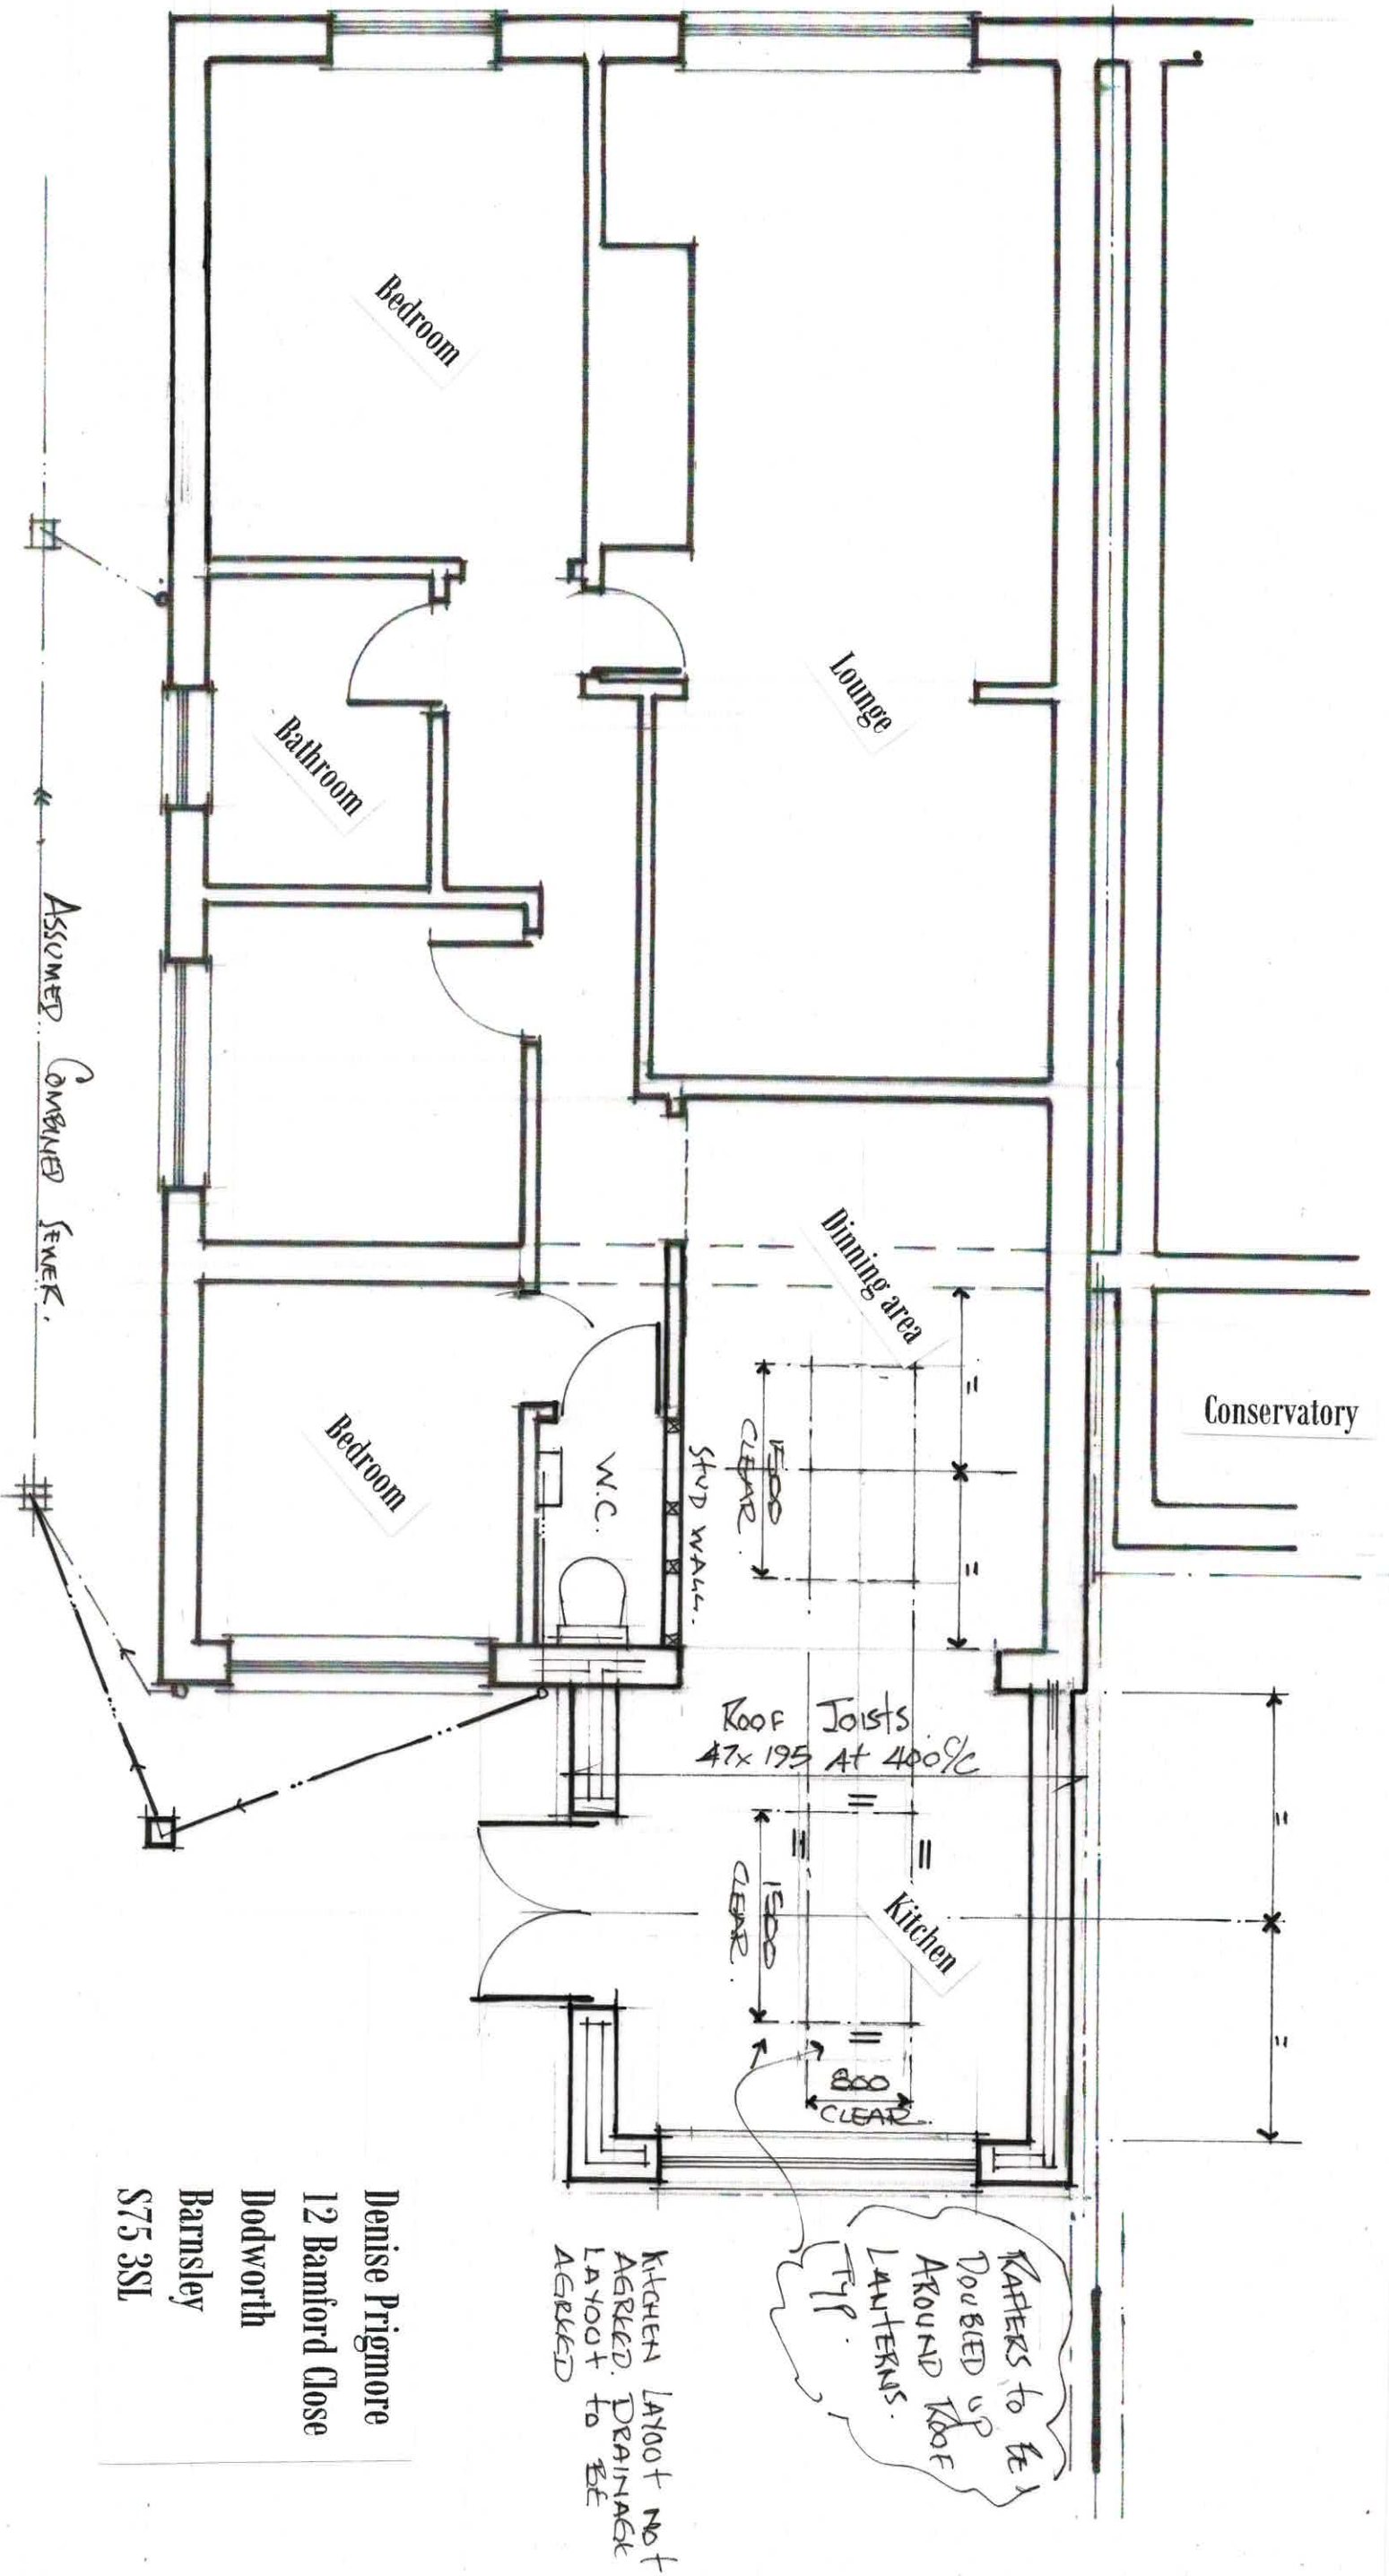


Proposed Ground Floor Layout.


1 : 50 @ A3

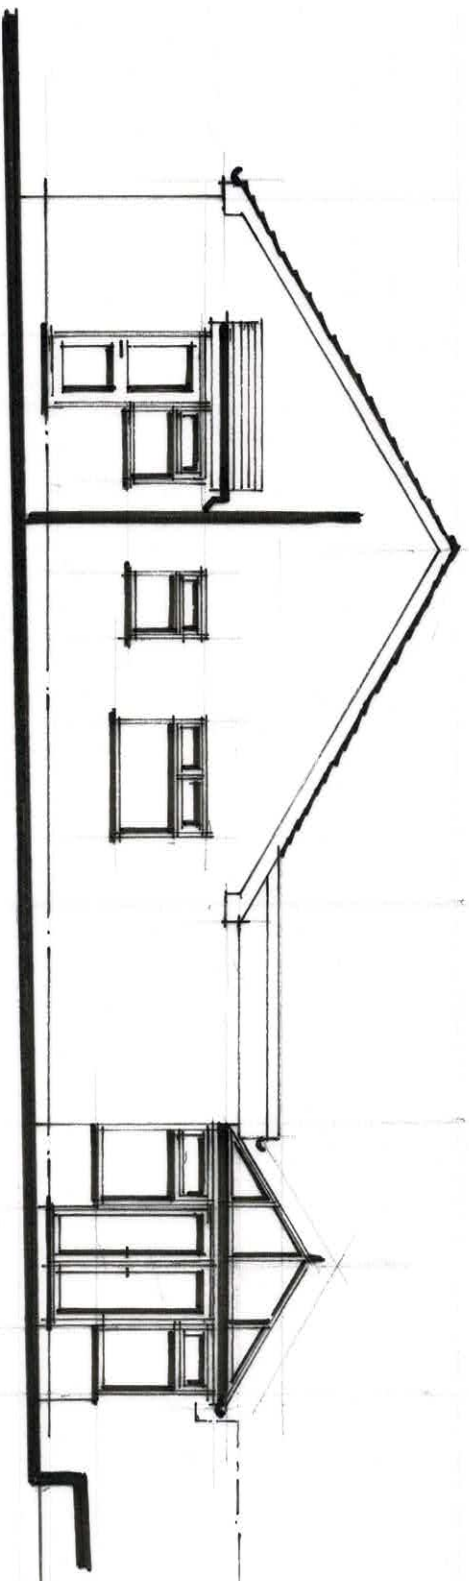

Elevation 0n Arrow 1

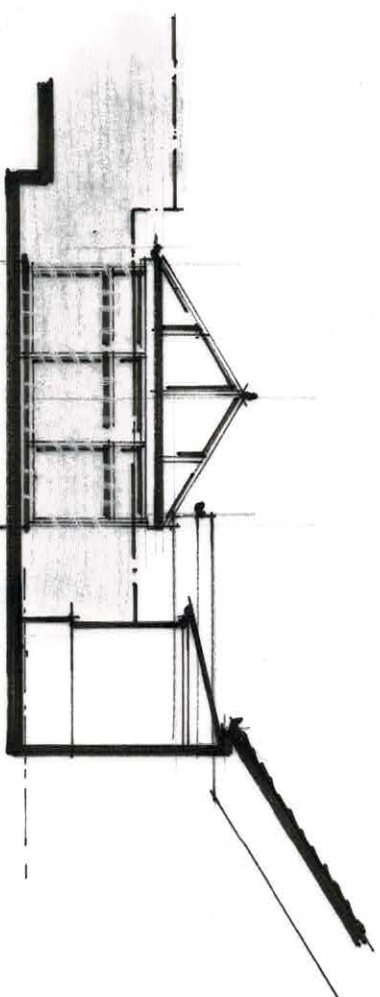


Elevation 0n Arrow 2

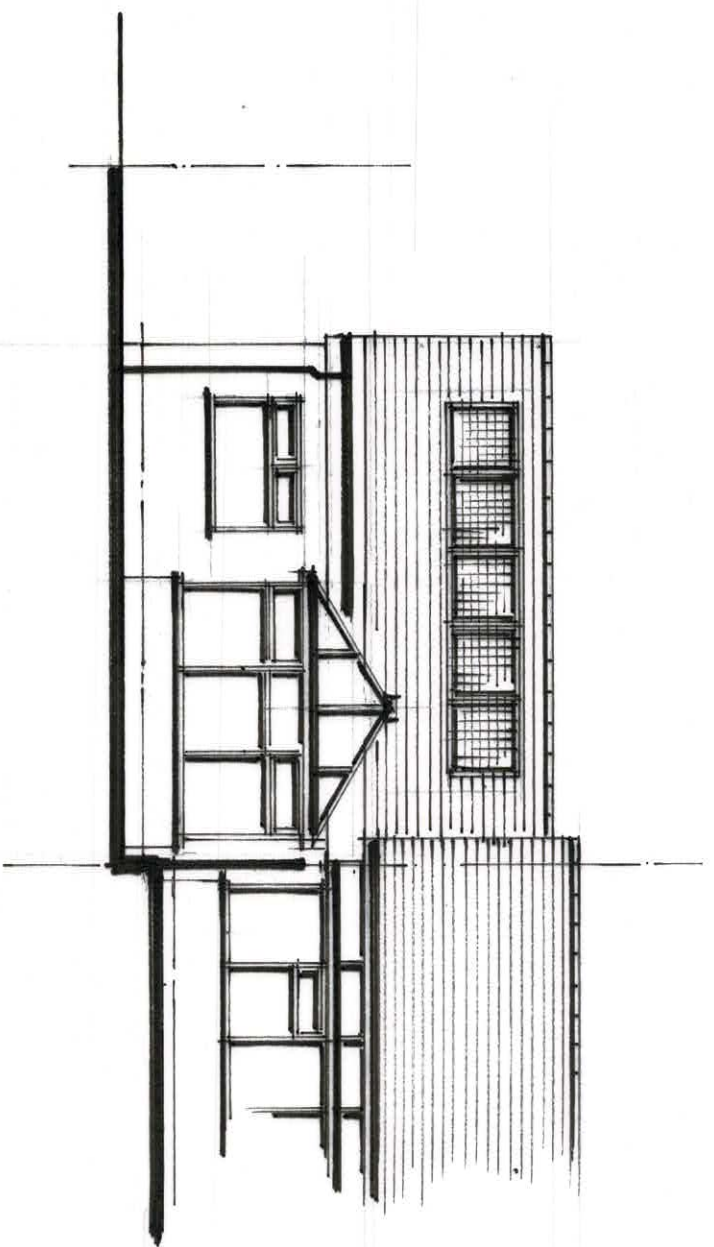


Elevation 0n Arrow 3

Denise Pigmore
12 Bamford Close
Dodworth
Barnsley
S75 3LS

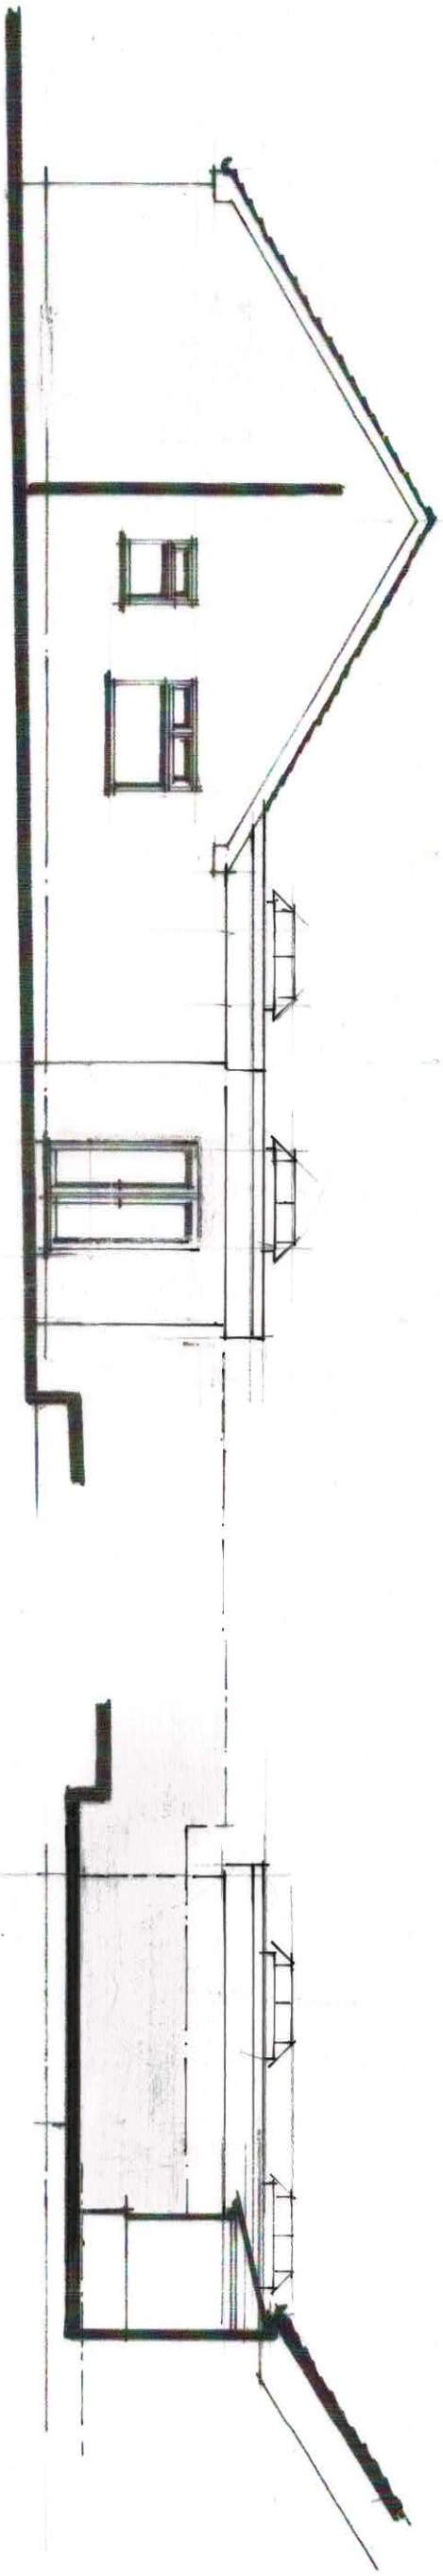

Elevation 0n Arrow 1

Elevation 0n Arrow 2

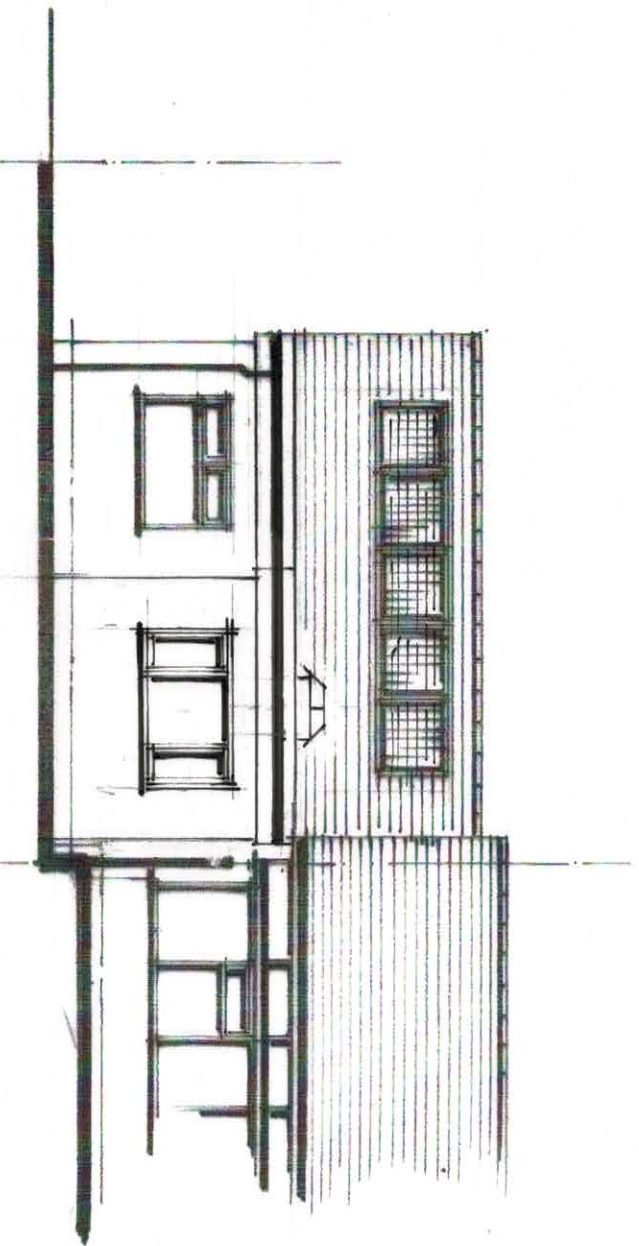

Elevation 0n Arrow 3

Denise Pigmore
12 Bamford Close
Dodworth
Barnsley
S75 3LS

Proposed Elevations.

1 : 100 @ A3