




Produced 29.05.2008 from the Ordnance Survey National Geographic Database and incorporating surveyed revision available at this date. © Crown Copyright 2008.

Reproduction in whole or part is prohibited without the prior permission of Ordnance Survey.

Ordnance Survey and the OS Symbol are registered trademarks and OS Sitemap is a trademark of Ordnance Survey, the national mapping agency of Great Britain.

The representation of a road, track or path is no evidence of a right of way.


The representation of features as lines is no evidence of a property boundary.

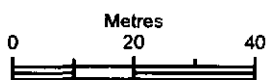


Scale 1:1250

Supplied by: **Centremaps @ Photarc**
Serial number: 00140900
Centre coordinates: 435077.13 403865.13


Further information can be found on the OS Sitemap Information leaflet or the Ordnance Survey web site:

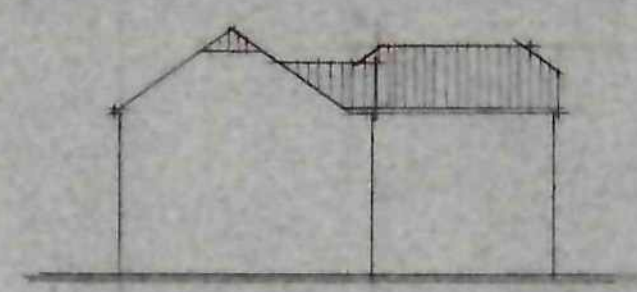


ELEVATION A.

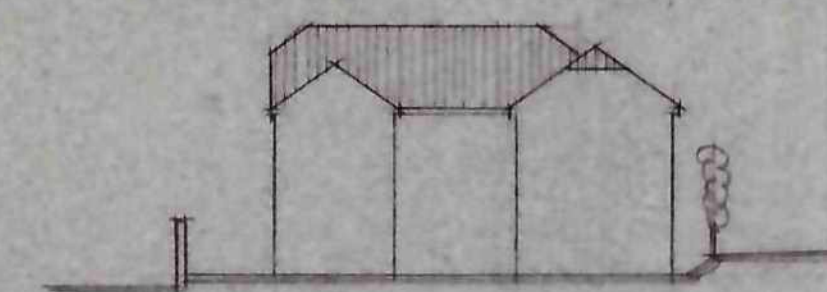

ELEVATION B.

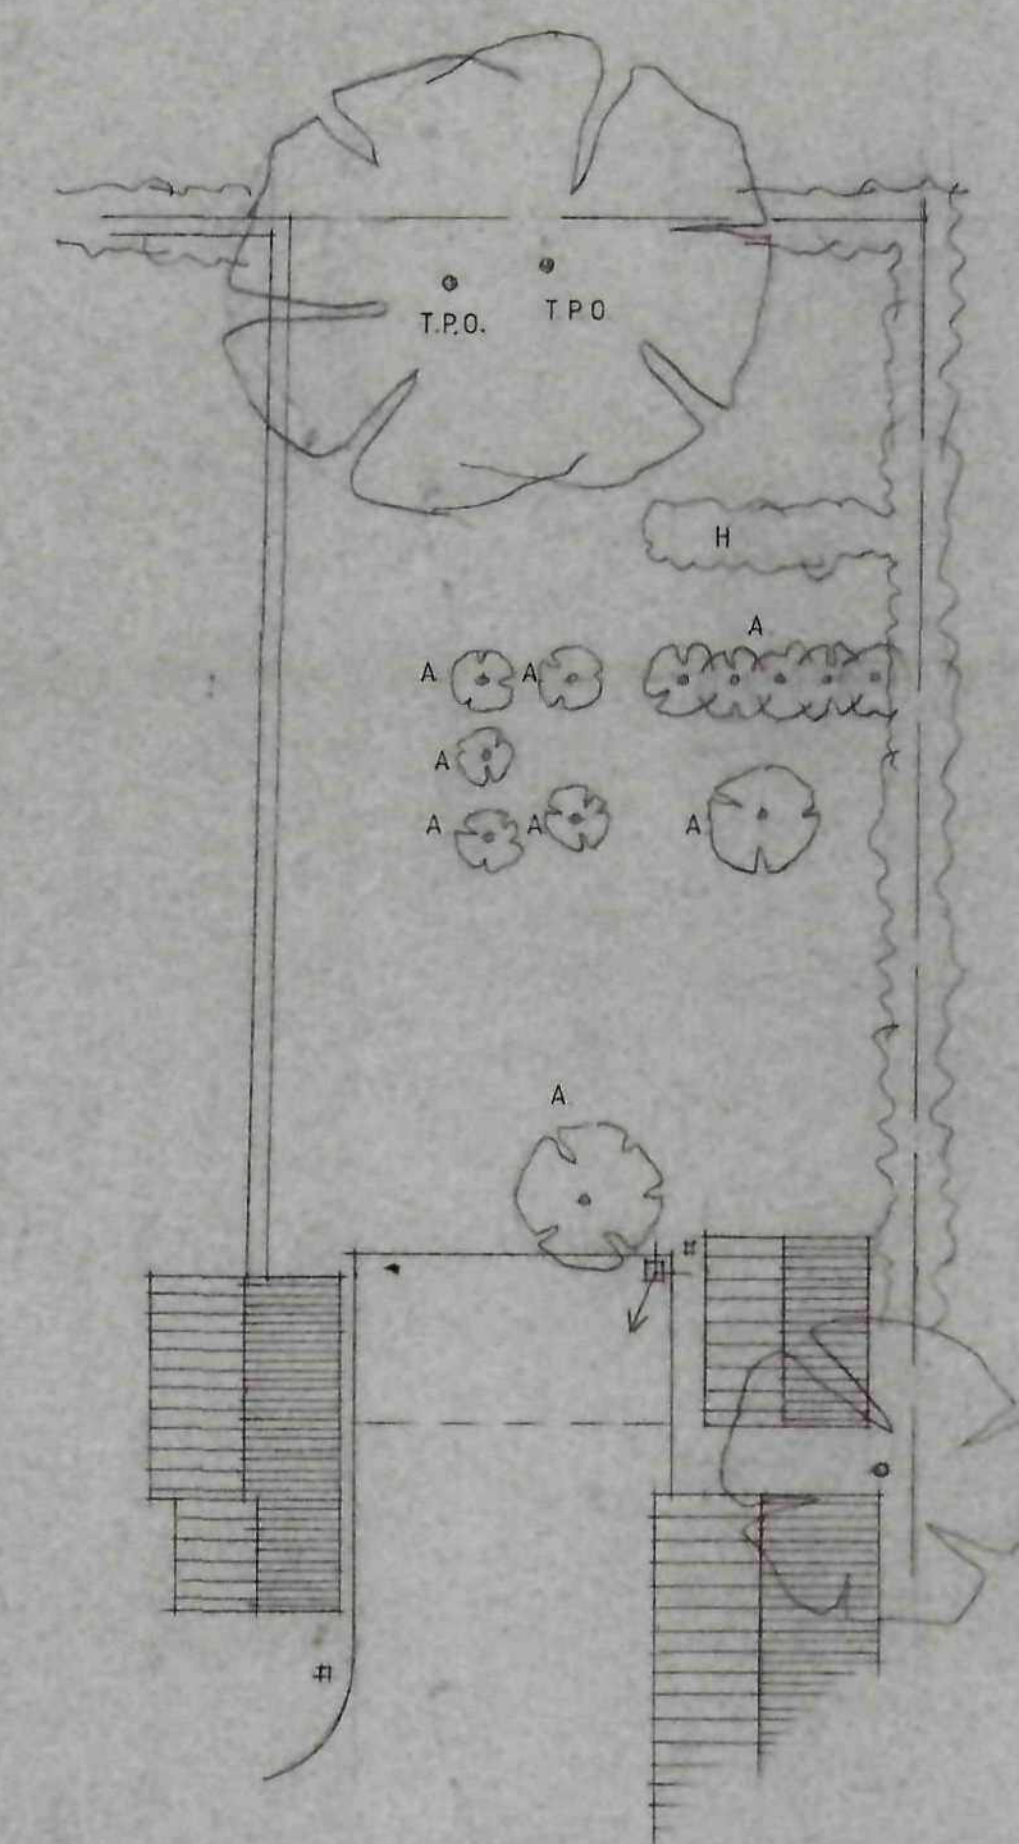

EXISTING LAYOUT.

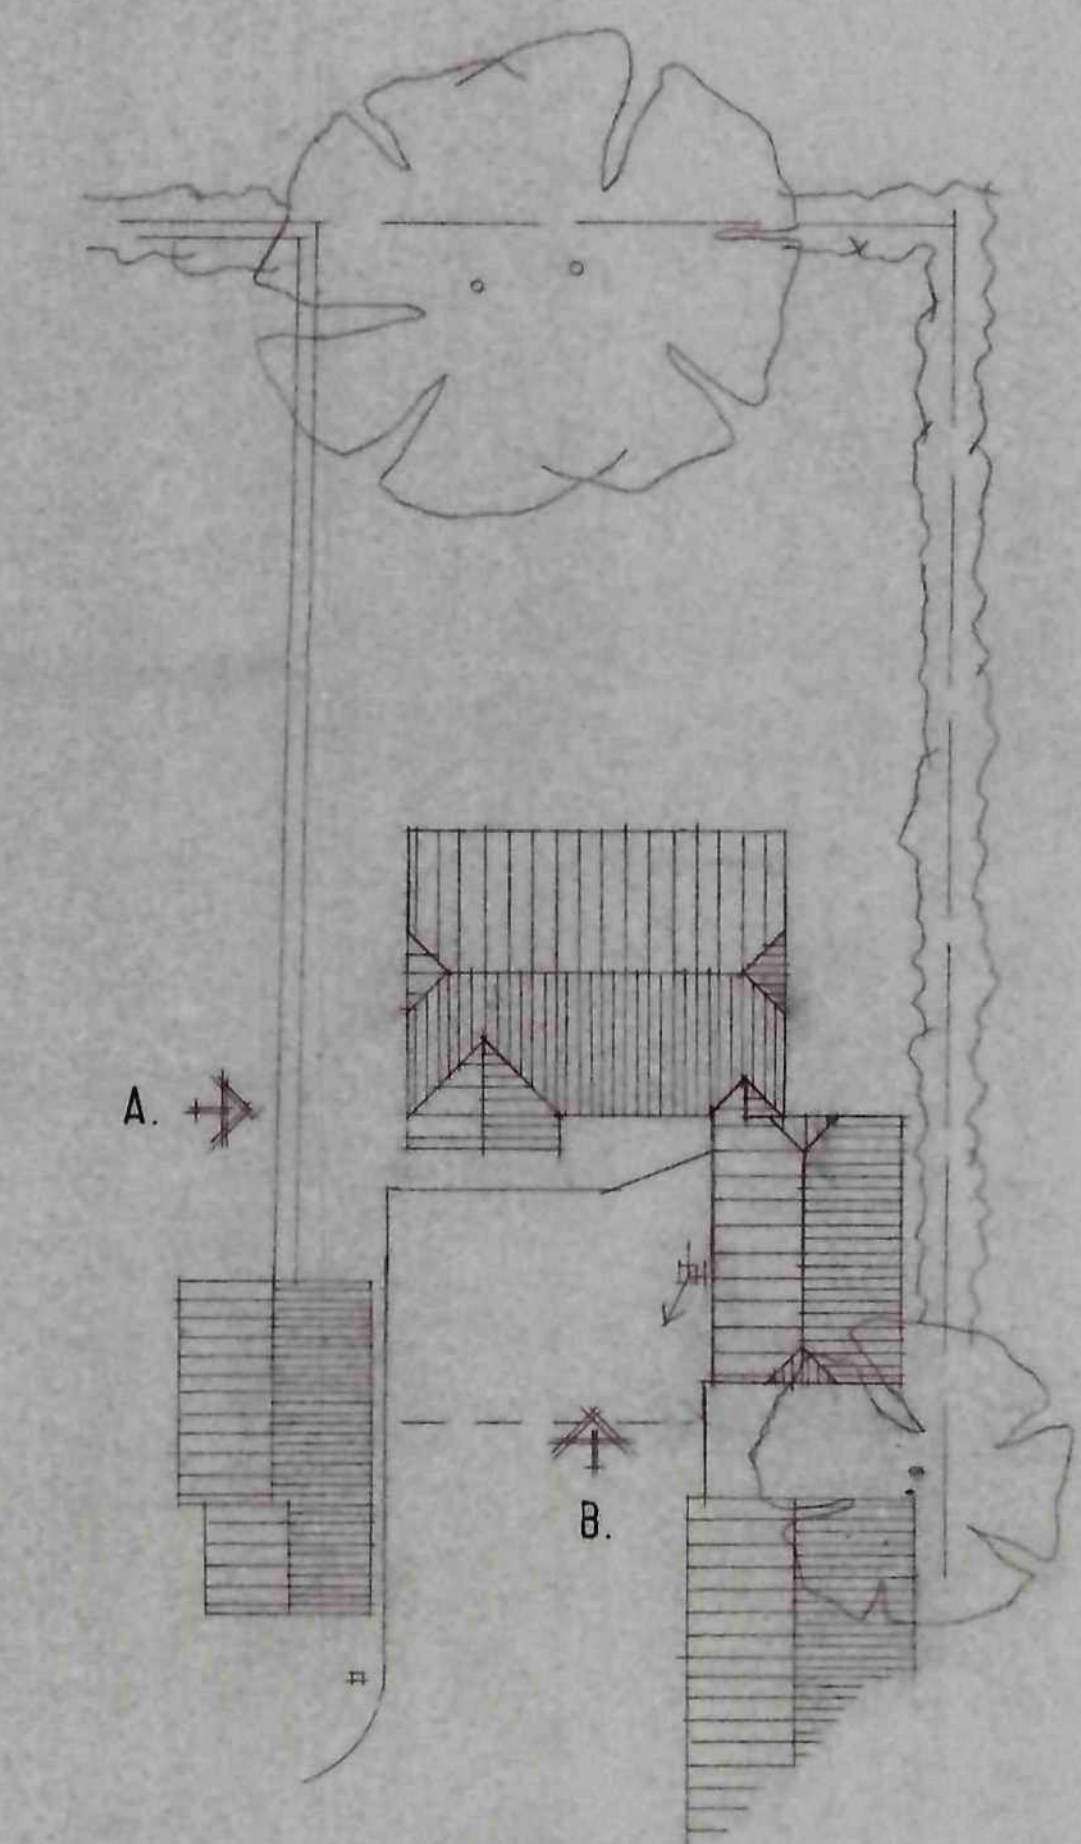

PROPOSED LAYOUT.

NOTES
 The contractor is to check and verify all building and site dimensions, levels and sewer invert levels at connection points before tendering and work commences.
 This drawing must be read with and checked against any structural or other specialist drawings provided. The contractor is to comply in all respects with the current building regulations whether specifically stated on these drawings or not. Internal dimensions exclude plaster thickness.
 Do not scale off this drawing.

T.P.O. TREES WITH PRESERVATION ORDERS
 H HEDGE
 A APPLE TREES

© Copyright

Job Title	NEW DWELLING.	
Client	MR & MRS J. FINLAY.	
Drawing Title	LAYOUTS.	
Drawn By	Date	Scale
I W	AUGUST 08	1:200 1:250

**IAN WILLIAMS
 DESIGN AND BUILD**
 FAIRFIELDS, CHURCH ROAD,
 ALTOFTS, W. YORKS WF6 2NU
 Telephone: 01924 893311

DRG. No. 07. 01. 08. 08.