
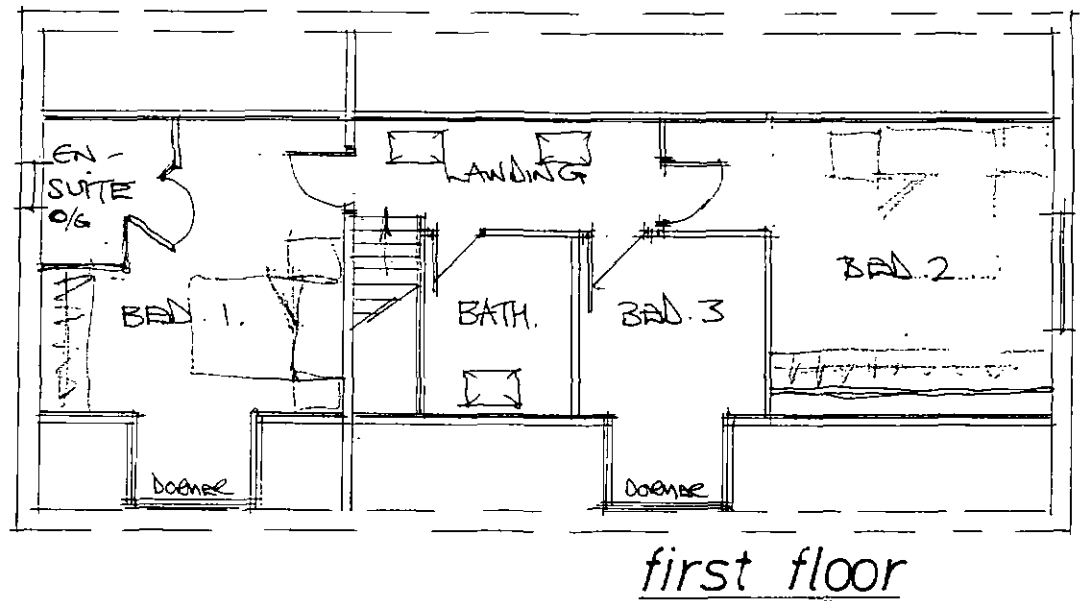


1:100 Layouts

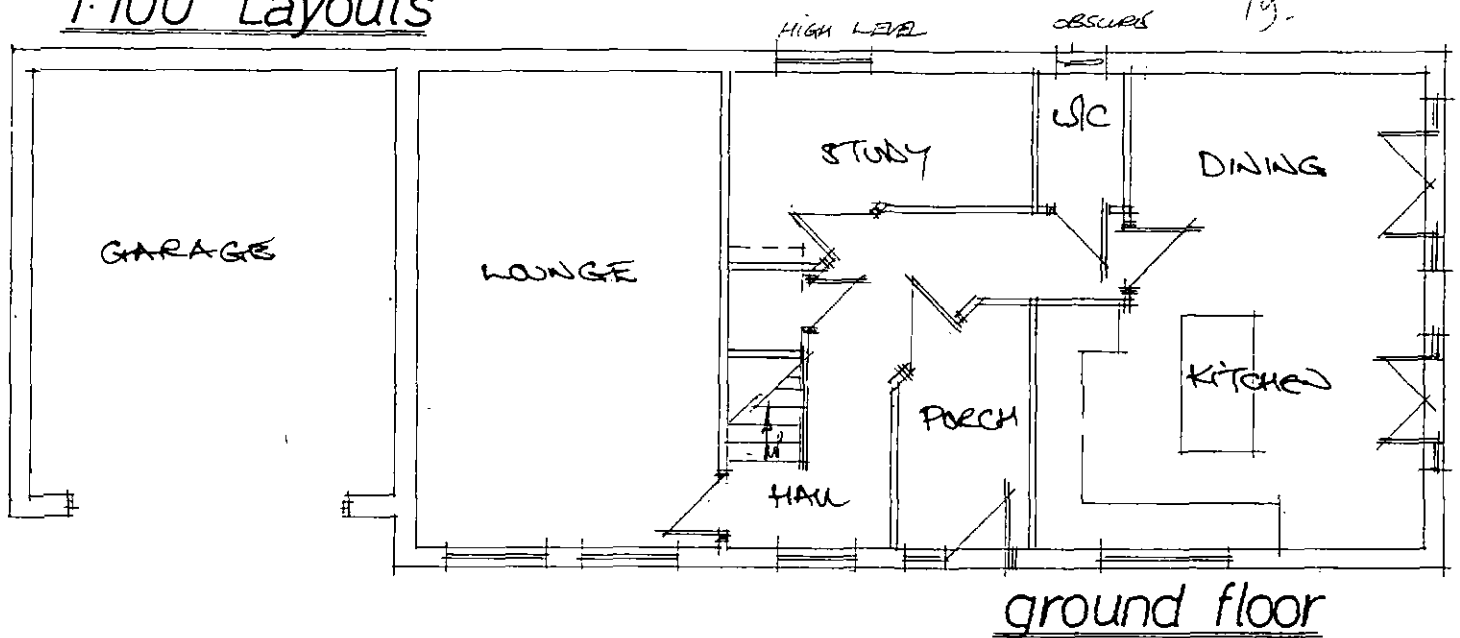

Garry Greetham Associates Ltd

Residential Design Consultant

Westwood House
18 Carr Lane
Tankersley

Barnsley S75 3BE
Tel(01226)746573

CLIENT Mr. & Mrs. C. Hawcroft

TITLE Layouts / Sections
108 Hawshaw Lane, Hayland,
Barnsley. S74 9ES.

DRAWN BY ggg

SCALE as shown DATE Mar.08



DRAWING No 661-02

Member of the Chartered Institute
of Architectural Technologists

PROPOSED
DORMER BUNGALOW

EXISTING BUNGALOW

POSS. RAISING
OF ROOF ON
FUTURE
APPLICATION

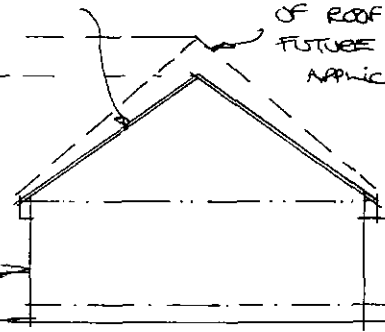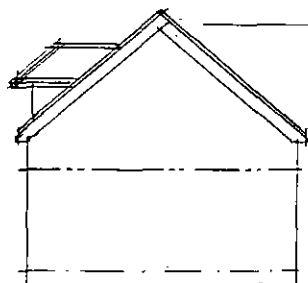

13.00m (Min)

14.500m (Min)

Typical Plot Cross-Section 1:200