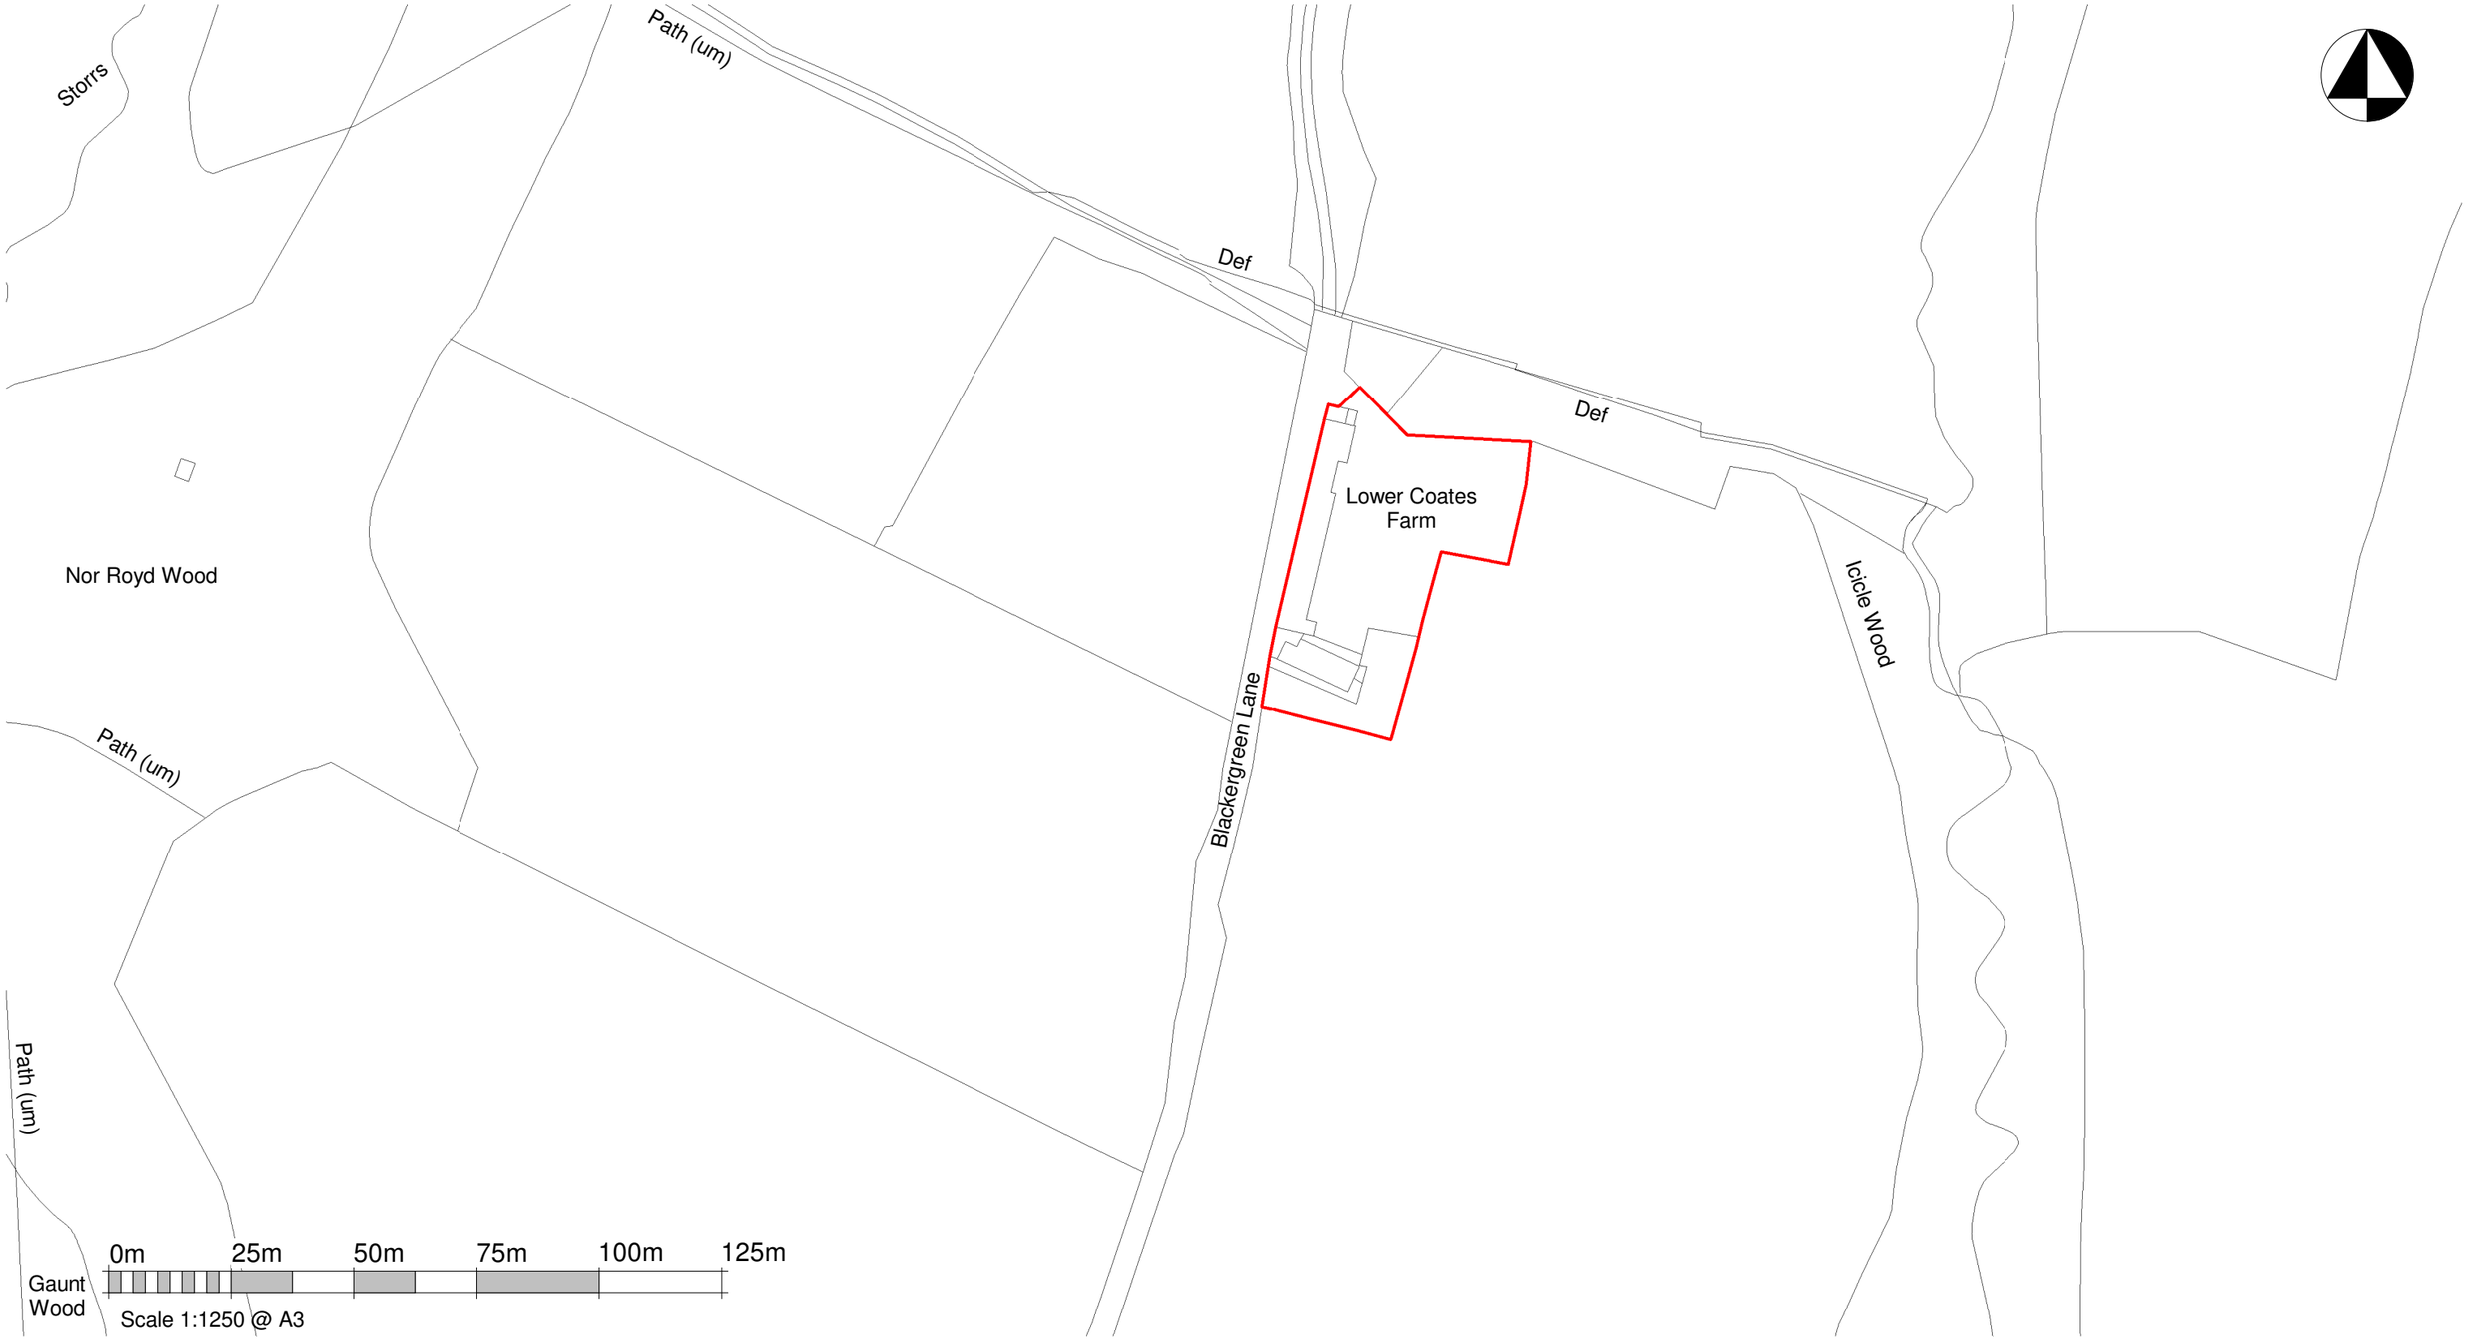


PLANNING

Rev	Date	Description	By	Chk
P1	07.04.22	PLANNING ISSUE	SS	REC

Application Boundary

Contractor must verify all dimensions on site before commencing any work or shop drawings. If this drawing exceeds the quantities taken in any way the Architects are to be informed before the work is initiated. Only figured dimensions to be taken from this drawing. Do not scale off this drawing. Drawings based on Ordnance Survey and / or existing record drawings - design and drawing content subject to Site Survey, Structural Survey, Site Investigations, Planning and Statutory Requirements and Approvals. Authorised reproduction from Ordnance Survey Map with permission of the Controller of Her Majesty's Stationery Office. Crown Copyright reserved. Cunniff Design Limited Copyright.

Cunniff

1a Brewery Place
Brewery Wharf
LEEDS
LS10 1NE
T: 0113 219 1333
cunniffdesign.com

Client	Drawn By	Checked By	Date	Scale @A3
Mr A. Richardson	SS	RC	March 21	1 : 1250
Project				
Farm House				
Title		**Drawing No**		**Revision**
Site Location Plan		11553 - CDL - XX - XX - DR - A - PL-01		P1

PROJECT NO. COMPANY ZONE LEVEL TYPE ROLE NUMBER

PLOT DATE: 07/04/2022 10:32:35 Model Ref: xxxx-xx-xx-x-xxxx