


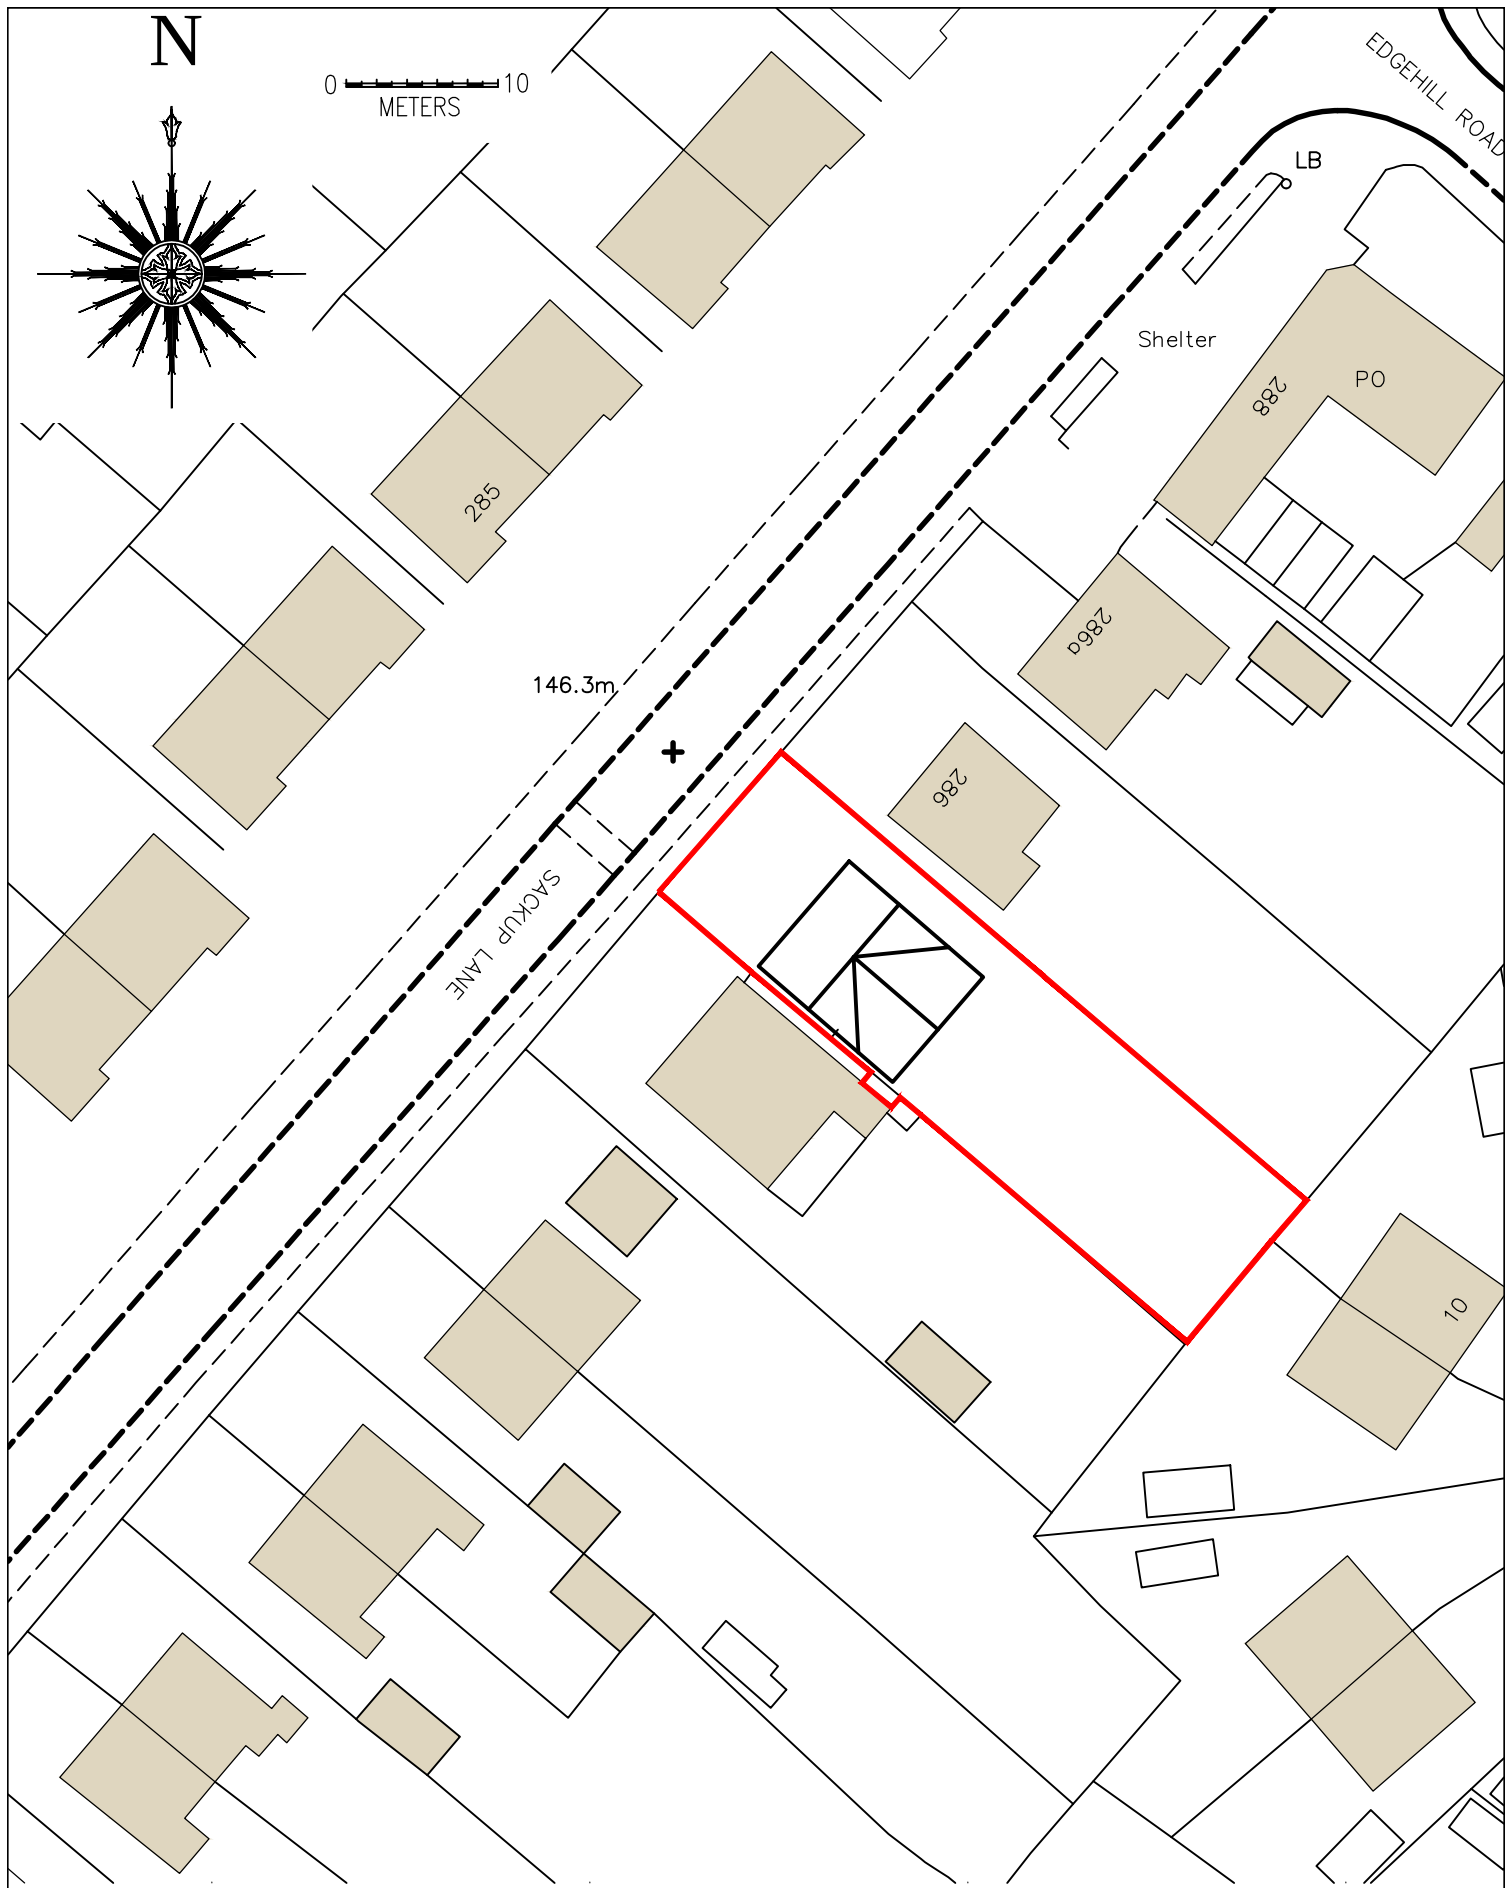

General Notes

- 1) To be read in conjunction with specification / project drawings.
- 2) Do not scale from this drawing. Check all dimensions on site and report any discrepancies to the architect.
- 3) All structural and drainage work to be to the satisfaction of DBS on site.
- 4) If in doubt, ask.

© Copyright. All rights reserved

Independent CAD Services Ltd

8 Bramhall Close
Wombwell
S73 0LE

tel: 07786024765
email: s.king@independentcadservices.co.uk
web: www.ndependentcadservices.co.uk



Creation Date 13.03.12		Job Proposed Rear Extension		Dwg No 08/223 - 001
By SJK		Client Mr and Mrs Parkin		
Scale 1:500	Size A4	Title Location Plan		
Rev:				