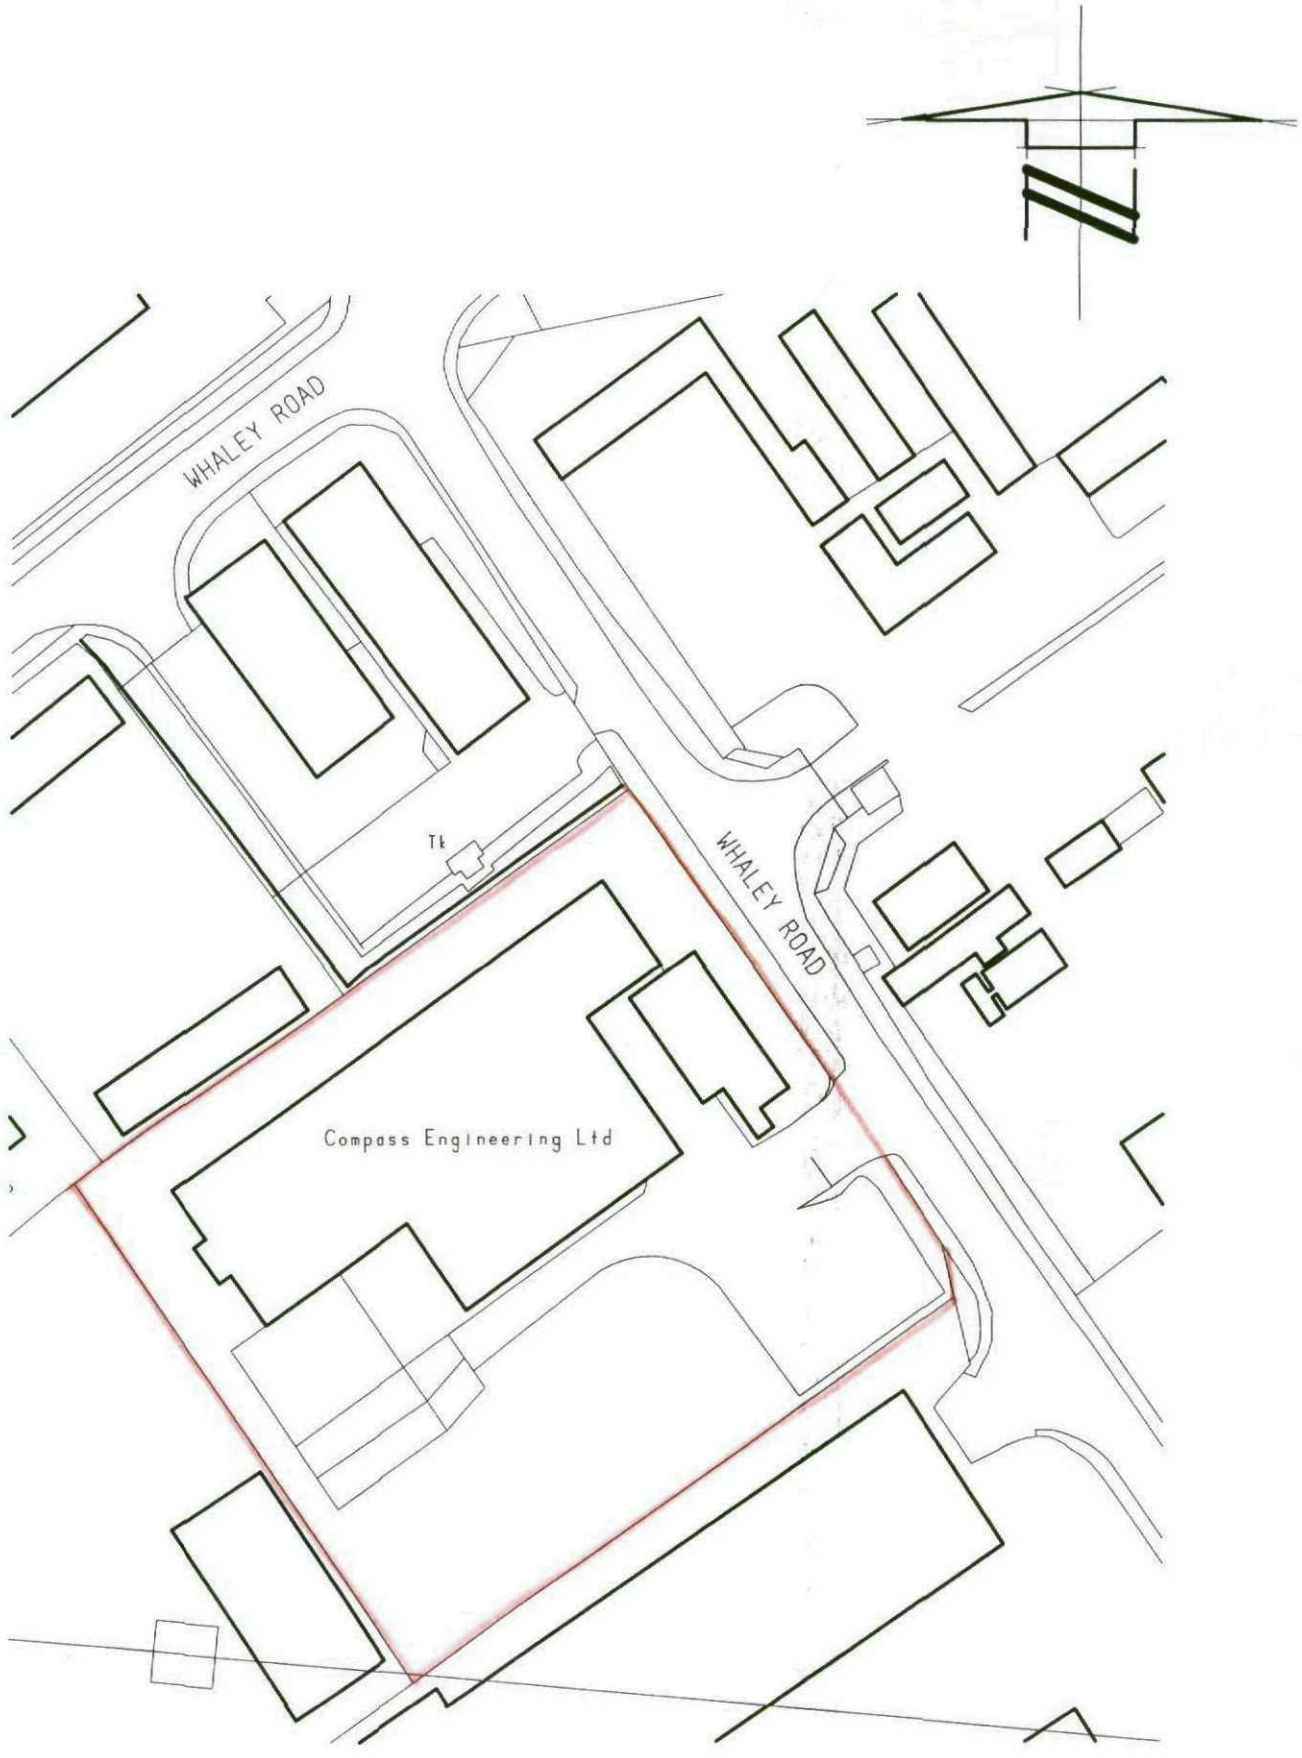

EASDALE ~ LANE EA

Licence No. - AR10006326

SCALE 1:1250