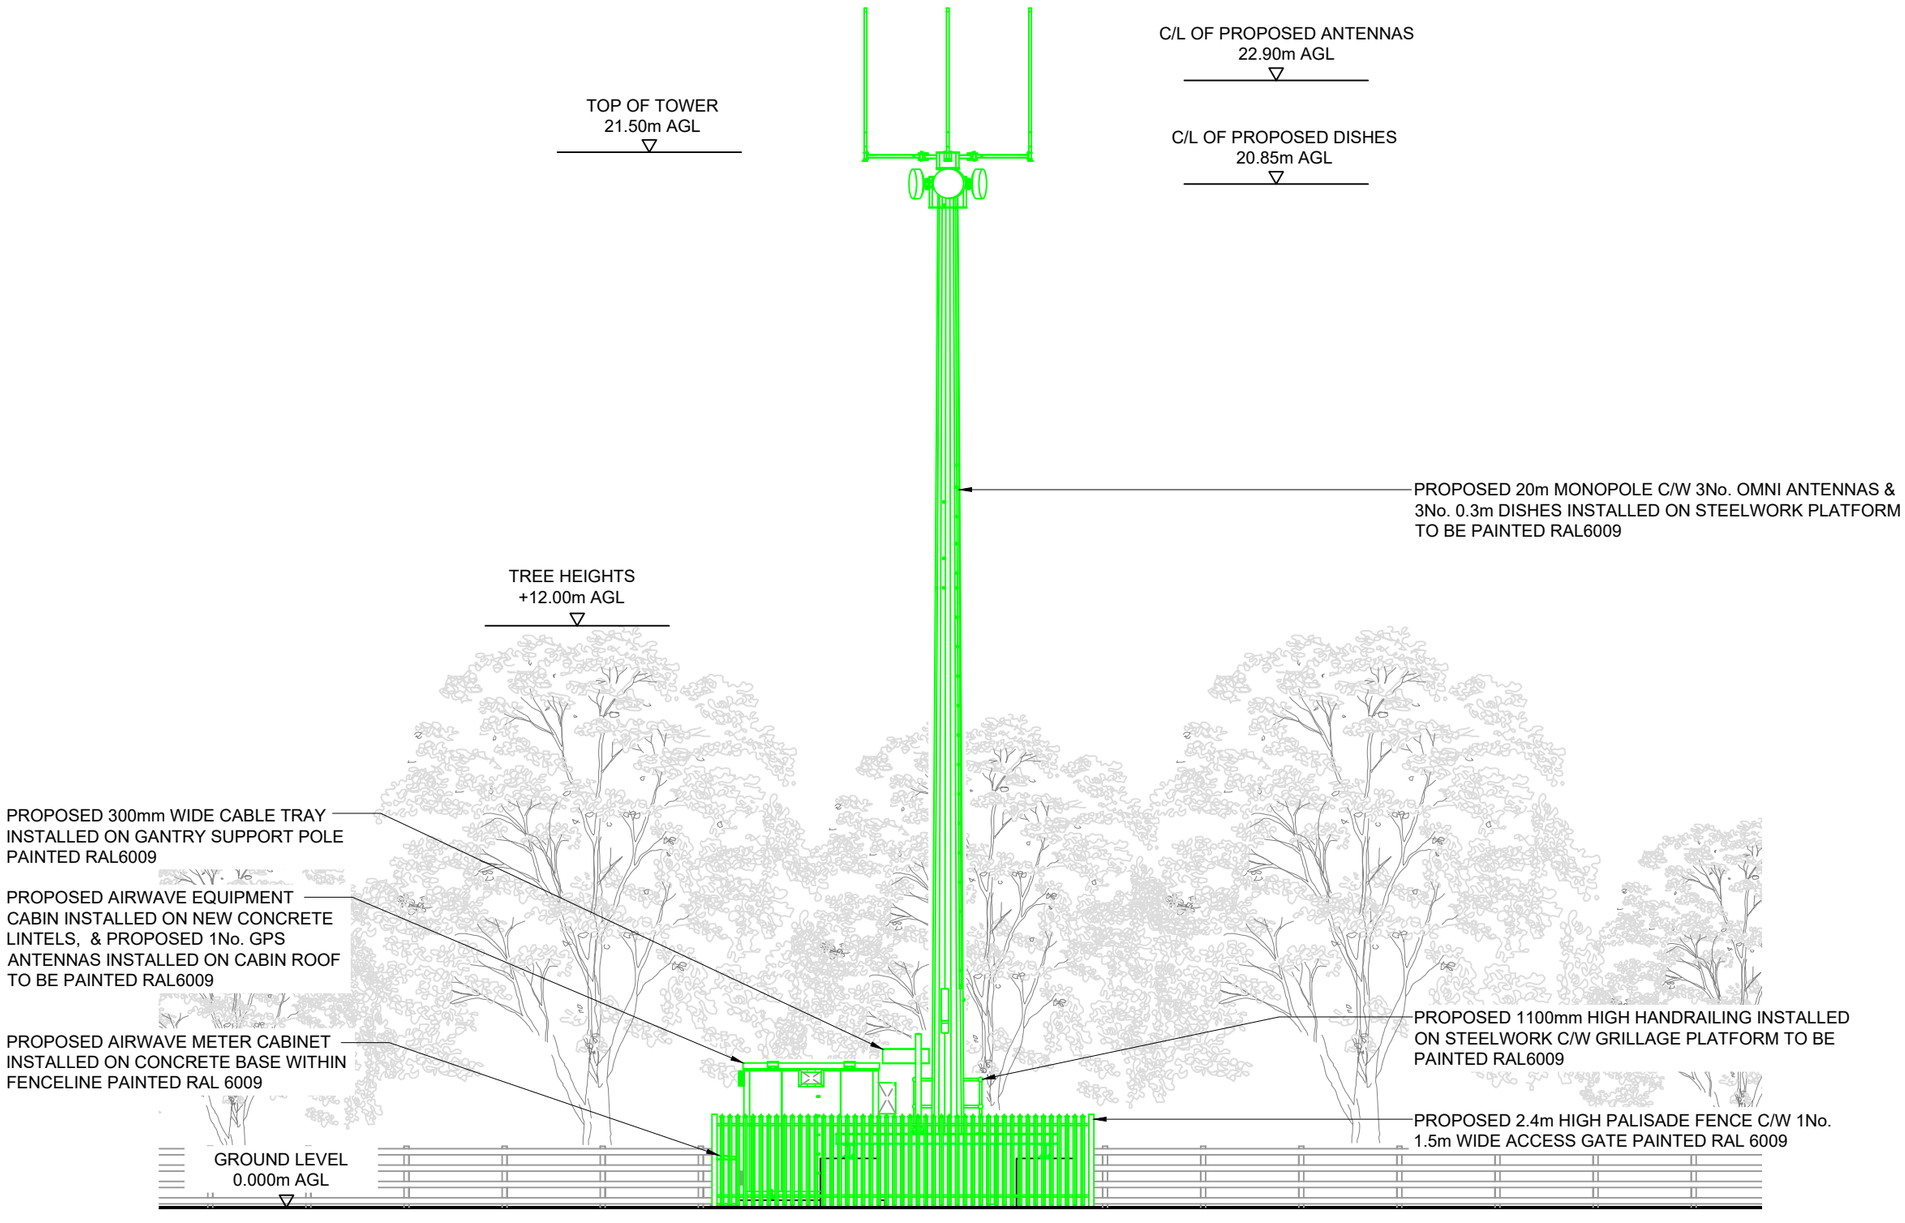


PROPOSED SITE ELEVATION

(SCALE 1:125)

5000 0 5000 10000 15000

ORIGINAL SCALE AT A3 - 1:125

ALL DIMENSIONS IN MILLIMETRES

The design of this site is in accordance with the following design documentation:

Radio Base Station Design Guide & Specification - Issue Date 03.02.06
Technical Guidance Notes - TGN 0092 to TGN 0124 inclusive.

NOTE: ORIGINAL DRAWING SIZE A3

NOTES

1. This drawing to be read in conjunction with SYO011 Series drawings and standard Airwave drawings.

2. All dimensions are in mm unless otherwise stated.

Rev	Date	Amendments	Drawn By	Approved By
A	28.08.19	PLANNING ISSUE	AM	DB

heyrod
communicating excellence
Thornley House,
Overens Street,
Oldham,
OL4 1LA
Tel: 0161 6224160
Fax: 0161 6224161

AIRWAVE
a Motorola Solutions Company

Job Title
WENTWORTH NEW ROAD SW
A61 / A616 ROUNDABOUT, TANKERSLEY
BARNSLEY S75 3DL

Drawing Title
PLANNING
PROPOSED SITE ELEVATION
SHEET 03

Scale	Version		
1:125	V.0		
Drawn by	Checked by	Approved by	
AM	DB	DH	
Date Drawn	Date Checked	Date Approved	
28.08.19	28.08.19	28.08.19	

Drawing No.
SYO011-GA-03