
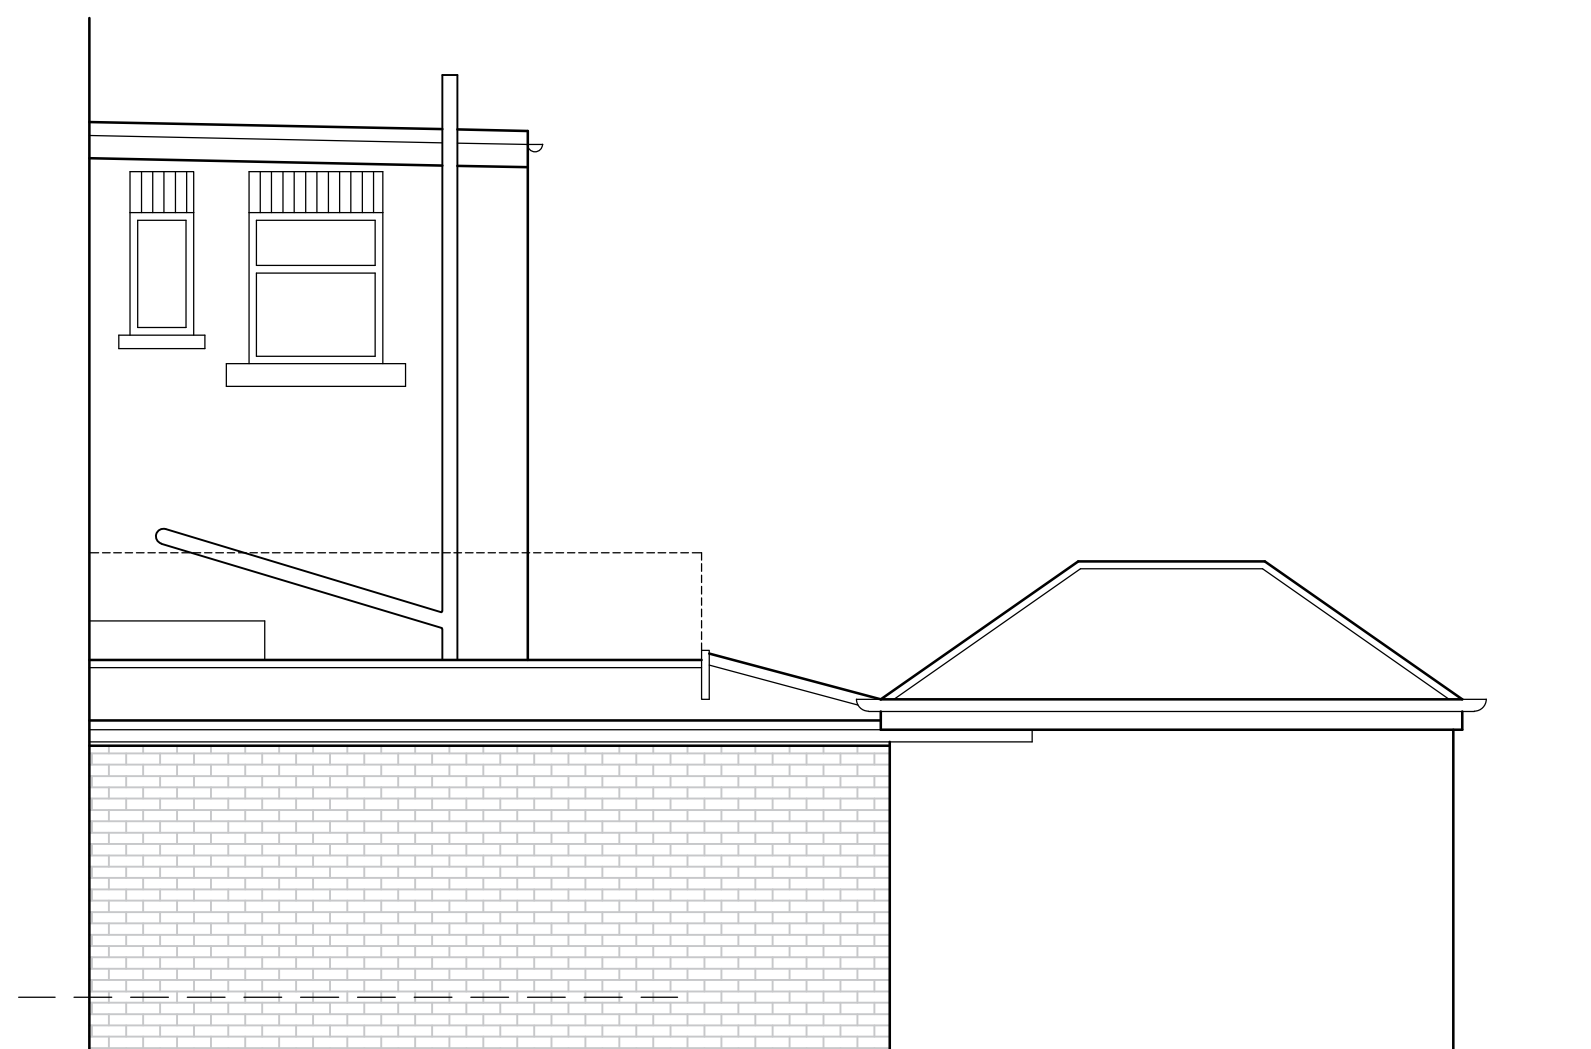
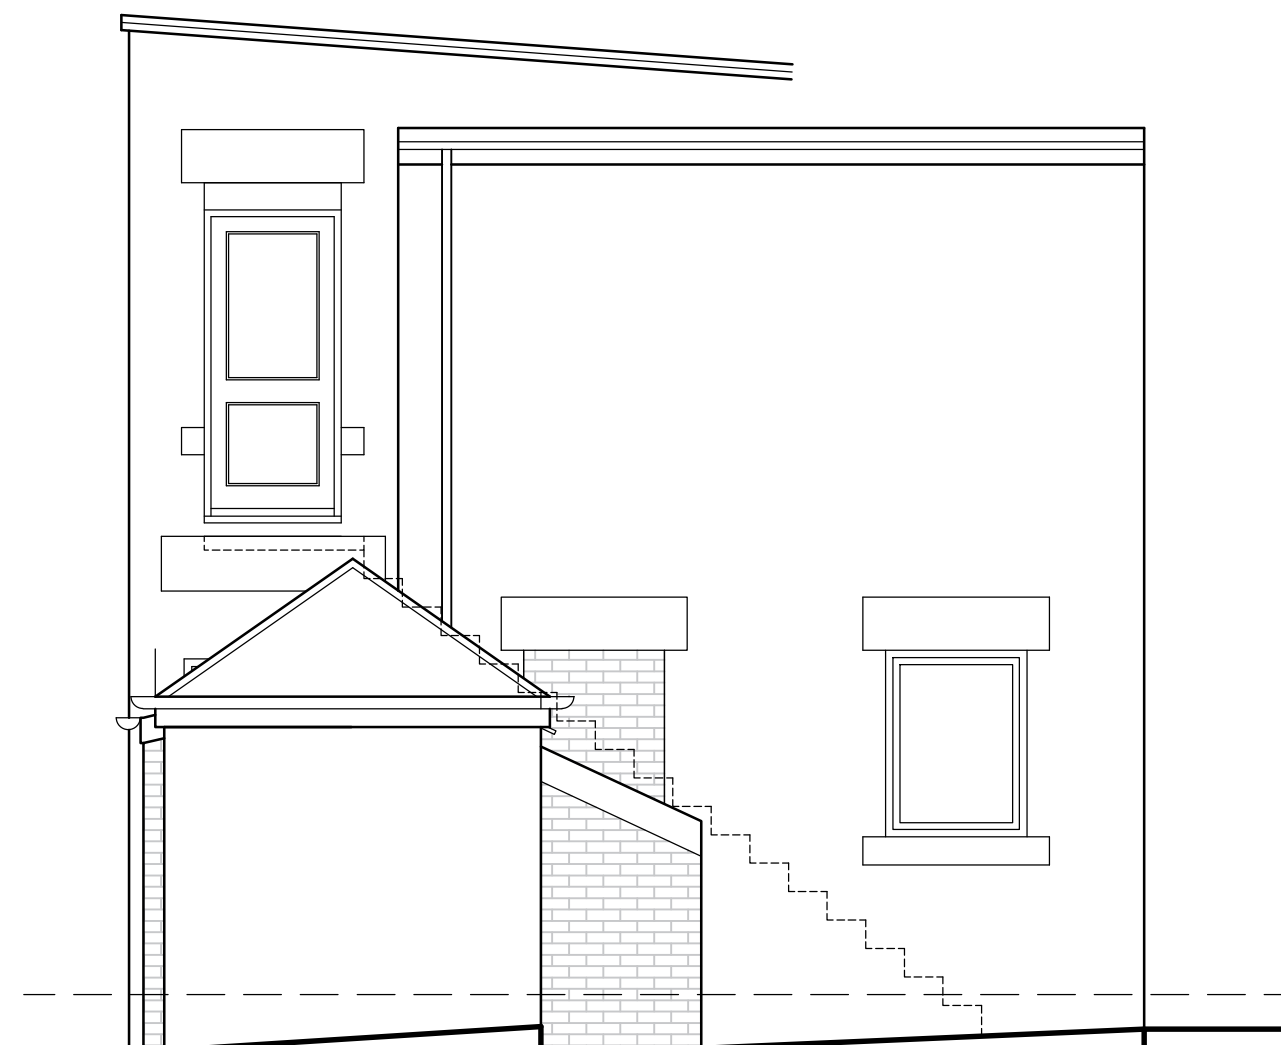


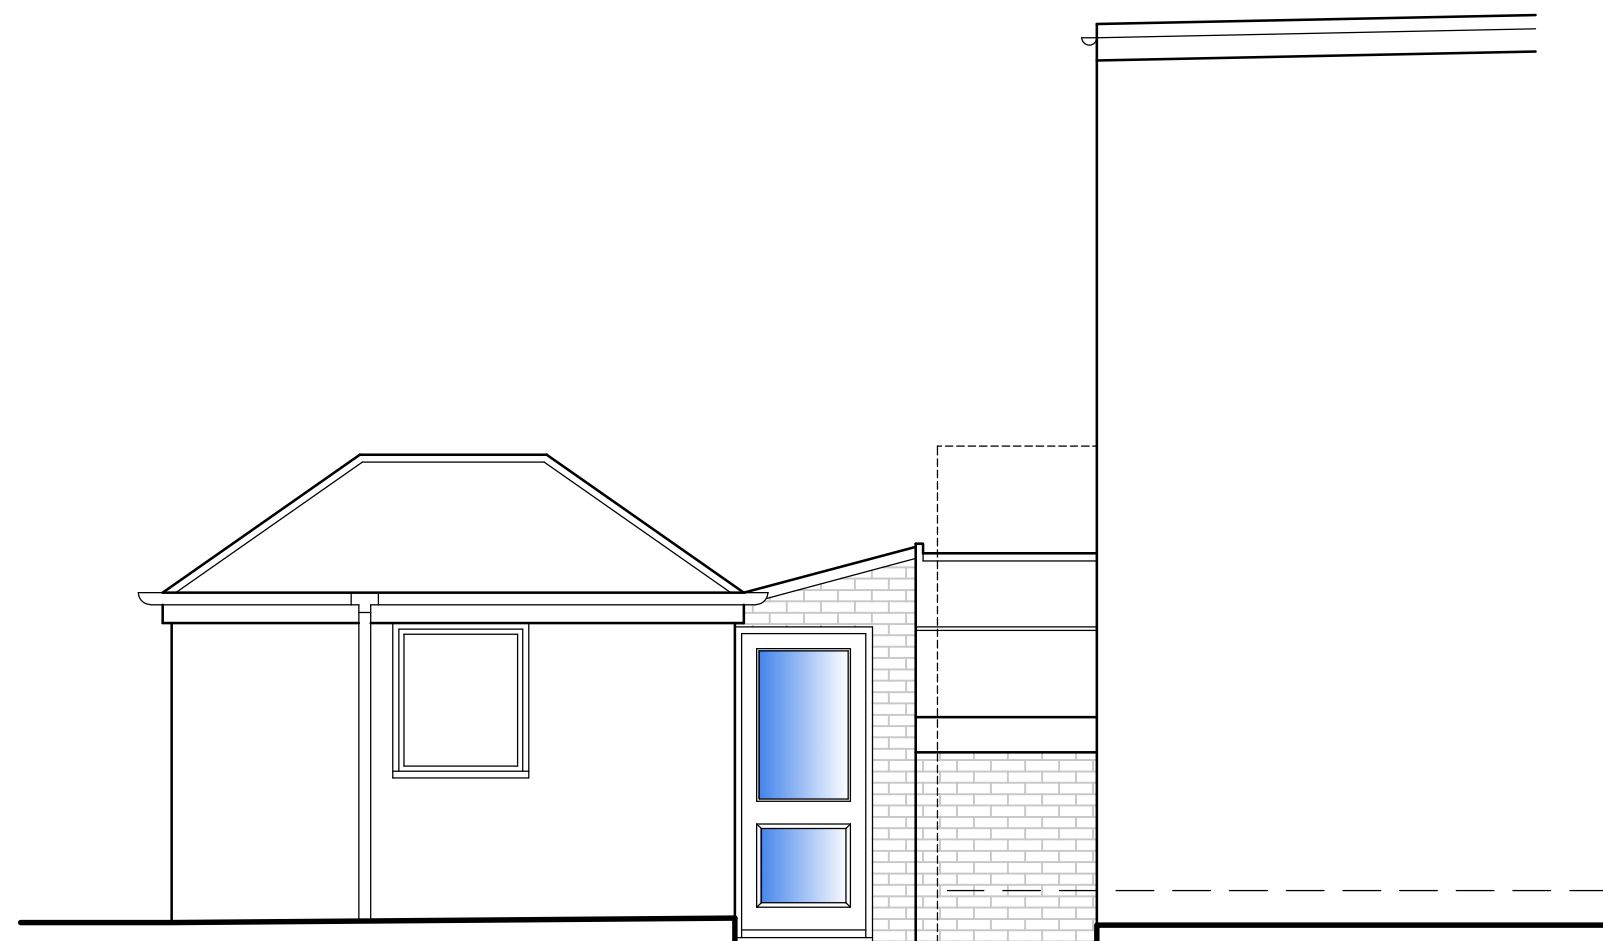

 White Agus PARTNERSHIP			OFFICE ONE 34 VICTORIA ROAD BARNESLEY, S70 2BU			Phone: 01228 208482		
ARCHITECTURAL SERVICES			Email: info@whiteaguspартnership.co.uk Web: www.whiteaguspартnership.co.uk					
Project.			Client.					
PROPOSED EXTENSION AT 3 SPARK LANE BARNESLEY, S75 6BN			MR ZACKERY					
Drawing Title.			Date. SEPTEMBER 2018			Scale. 1:50 @A2		
PROPOSED ELEVATIONS			Ref. 17-099			Dwg. No. 02		
			Rev.					
Date	Suffix	Description	Date	Suffix	Description			