



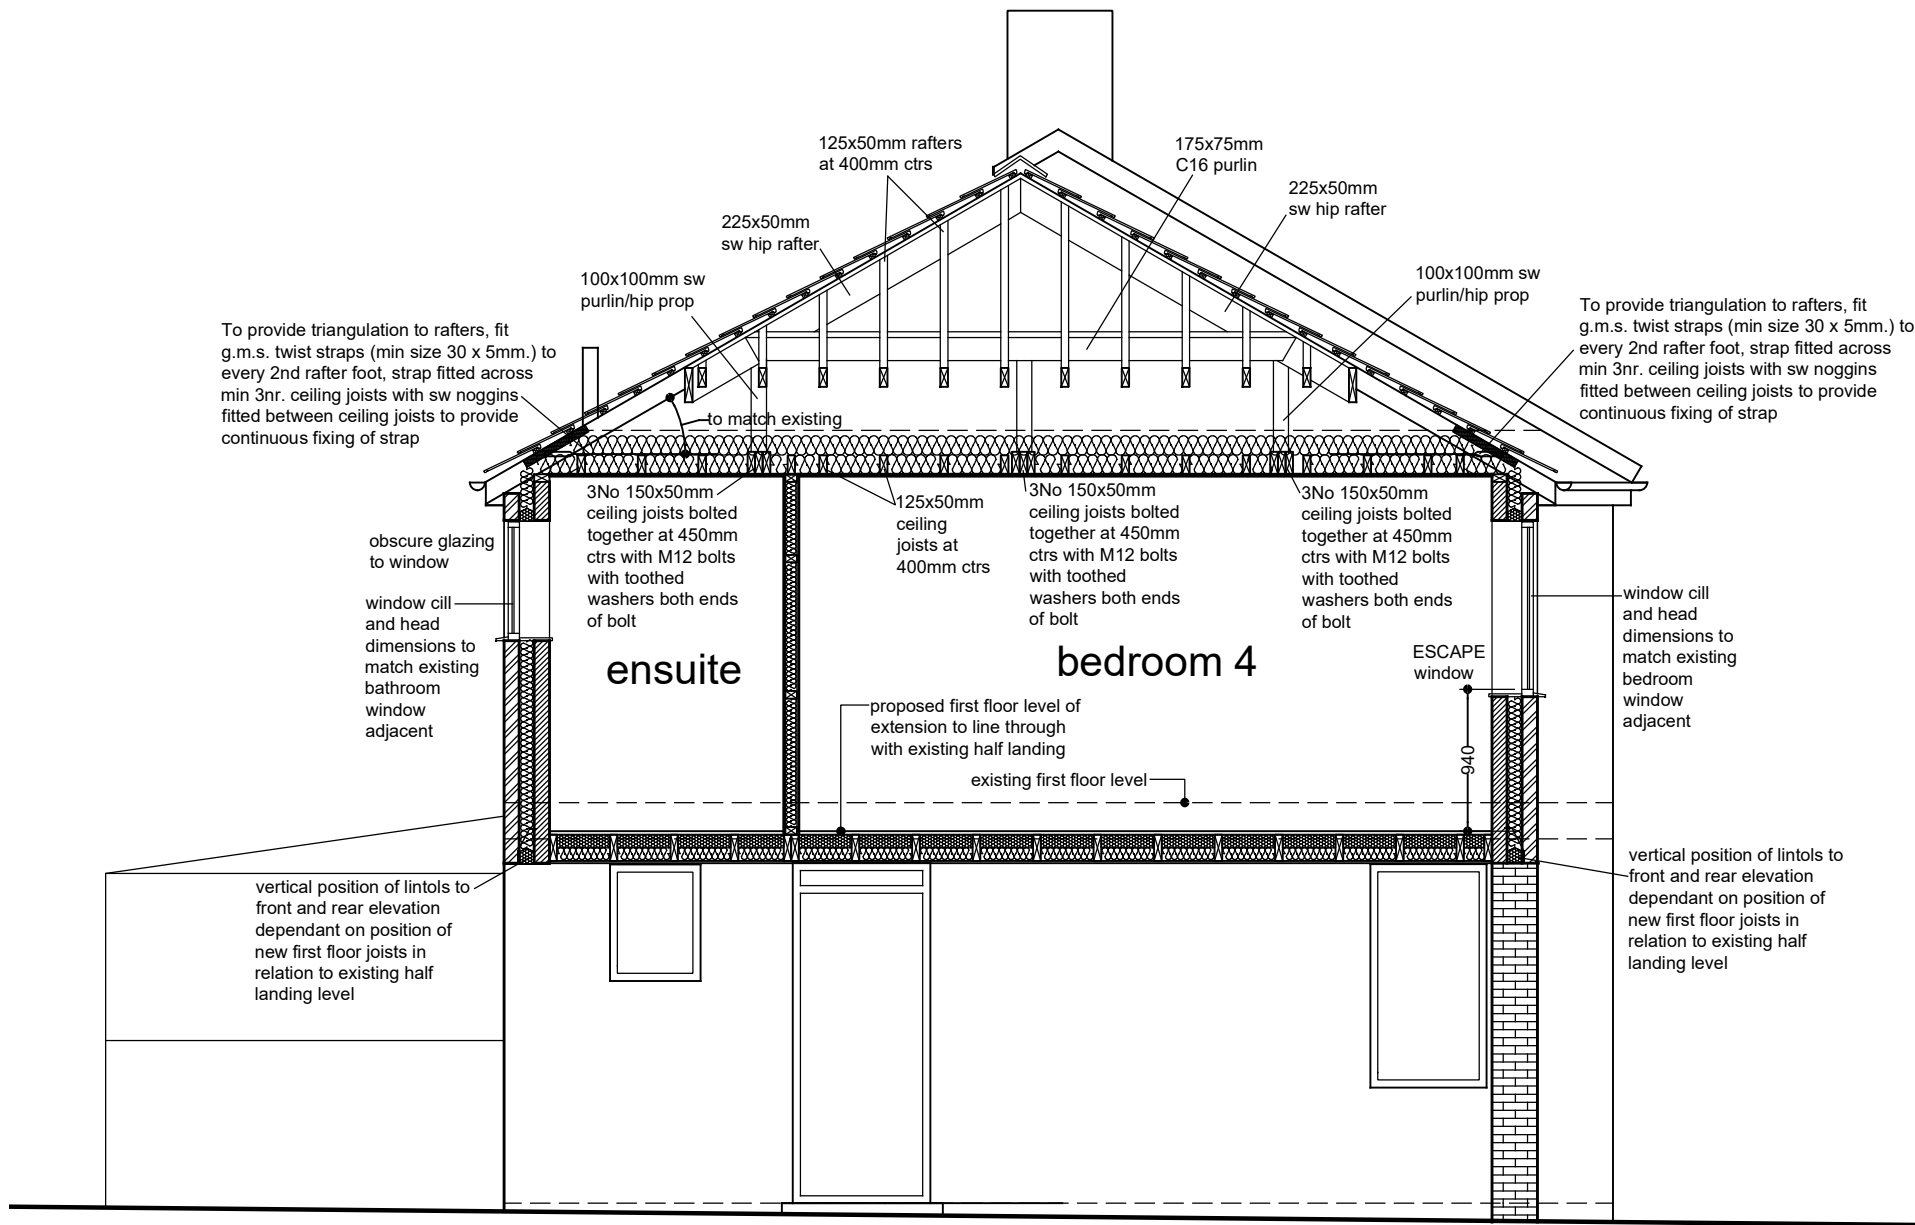

CROSS SECTION THROUGH
EXTENSION 1:50

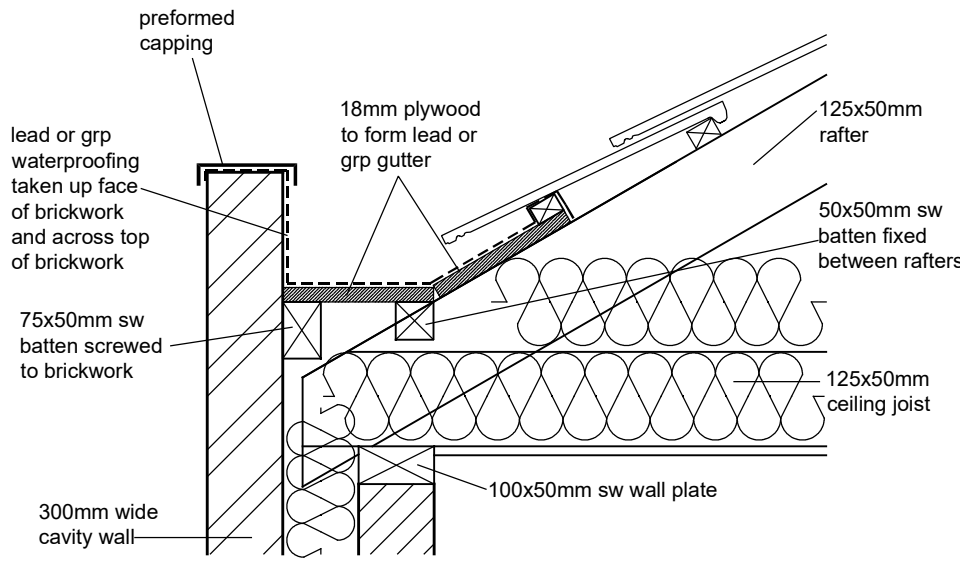

HIDDEN GUTTER DETAIL 1:10

97 Longfields Crescent S74 9JB

FIRST FLOOR SIDE EXTENSION TO 2 STOREY
DWELLING

PROPOSED SECTIONS

Scale:1:50 and 1:10@A3