


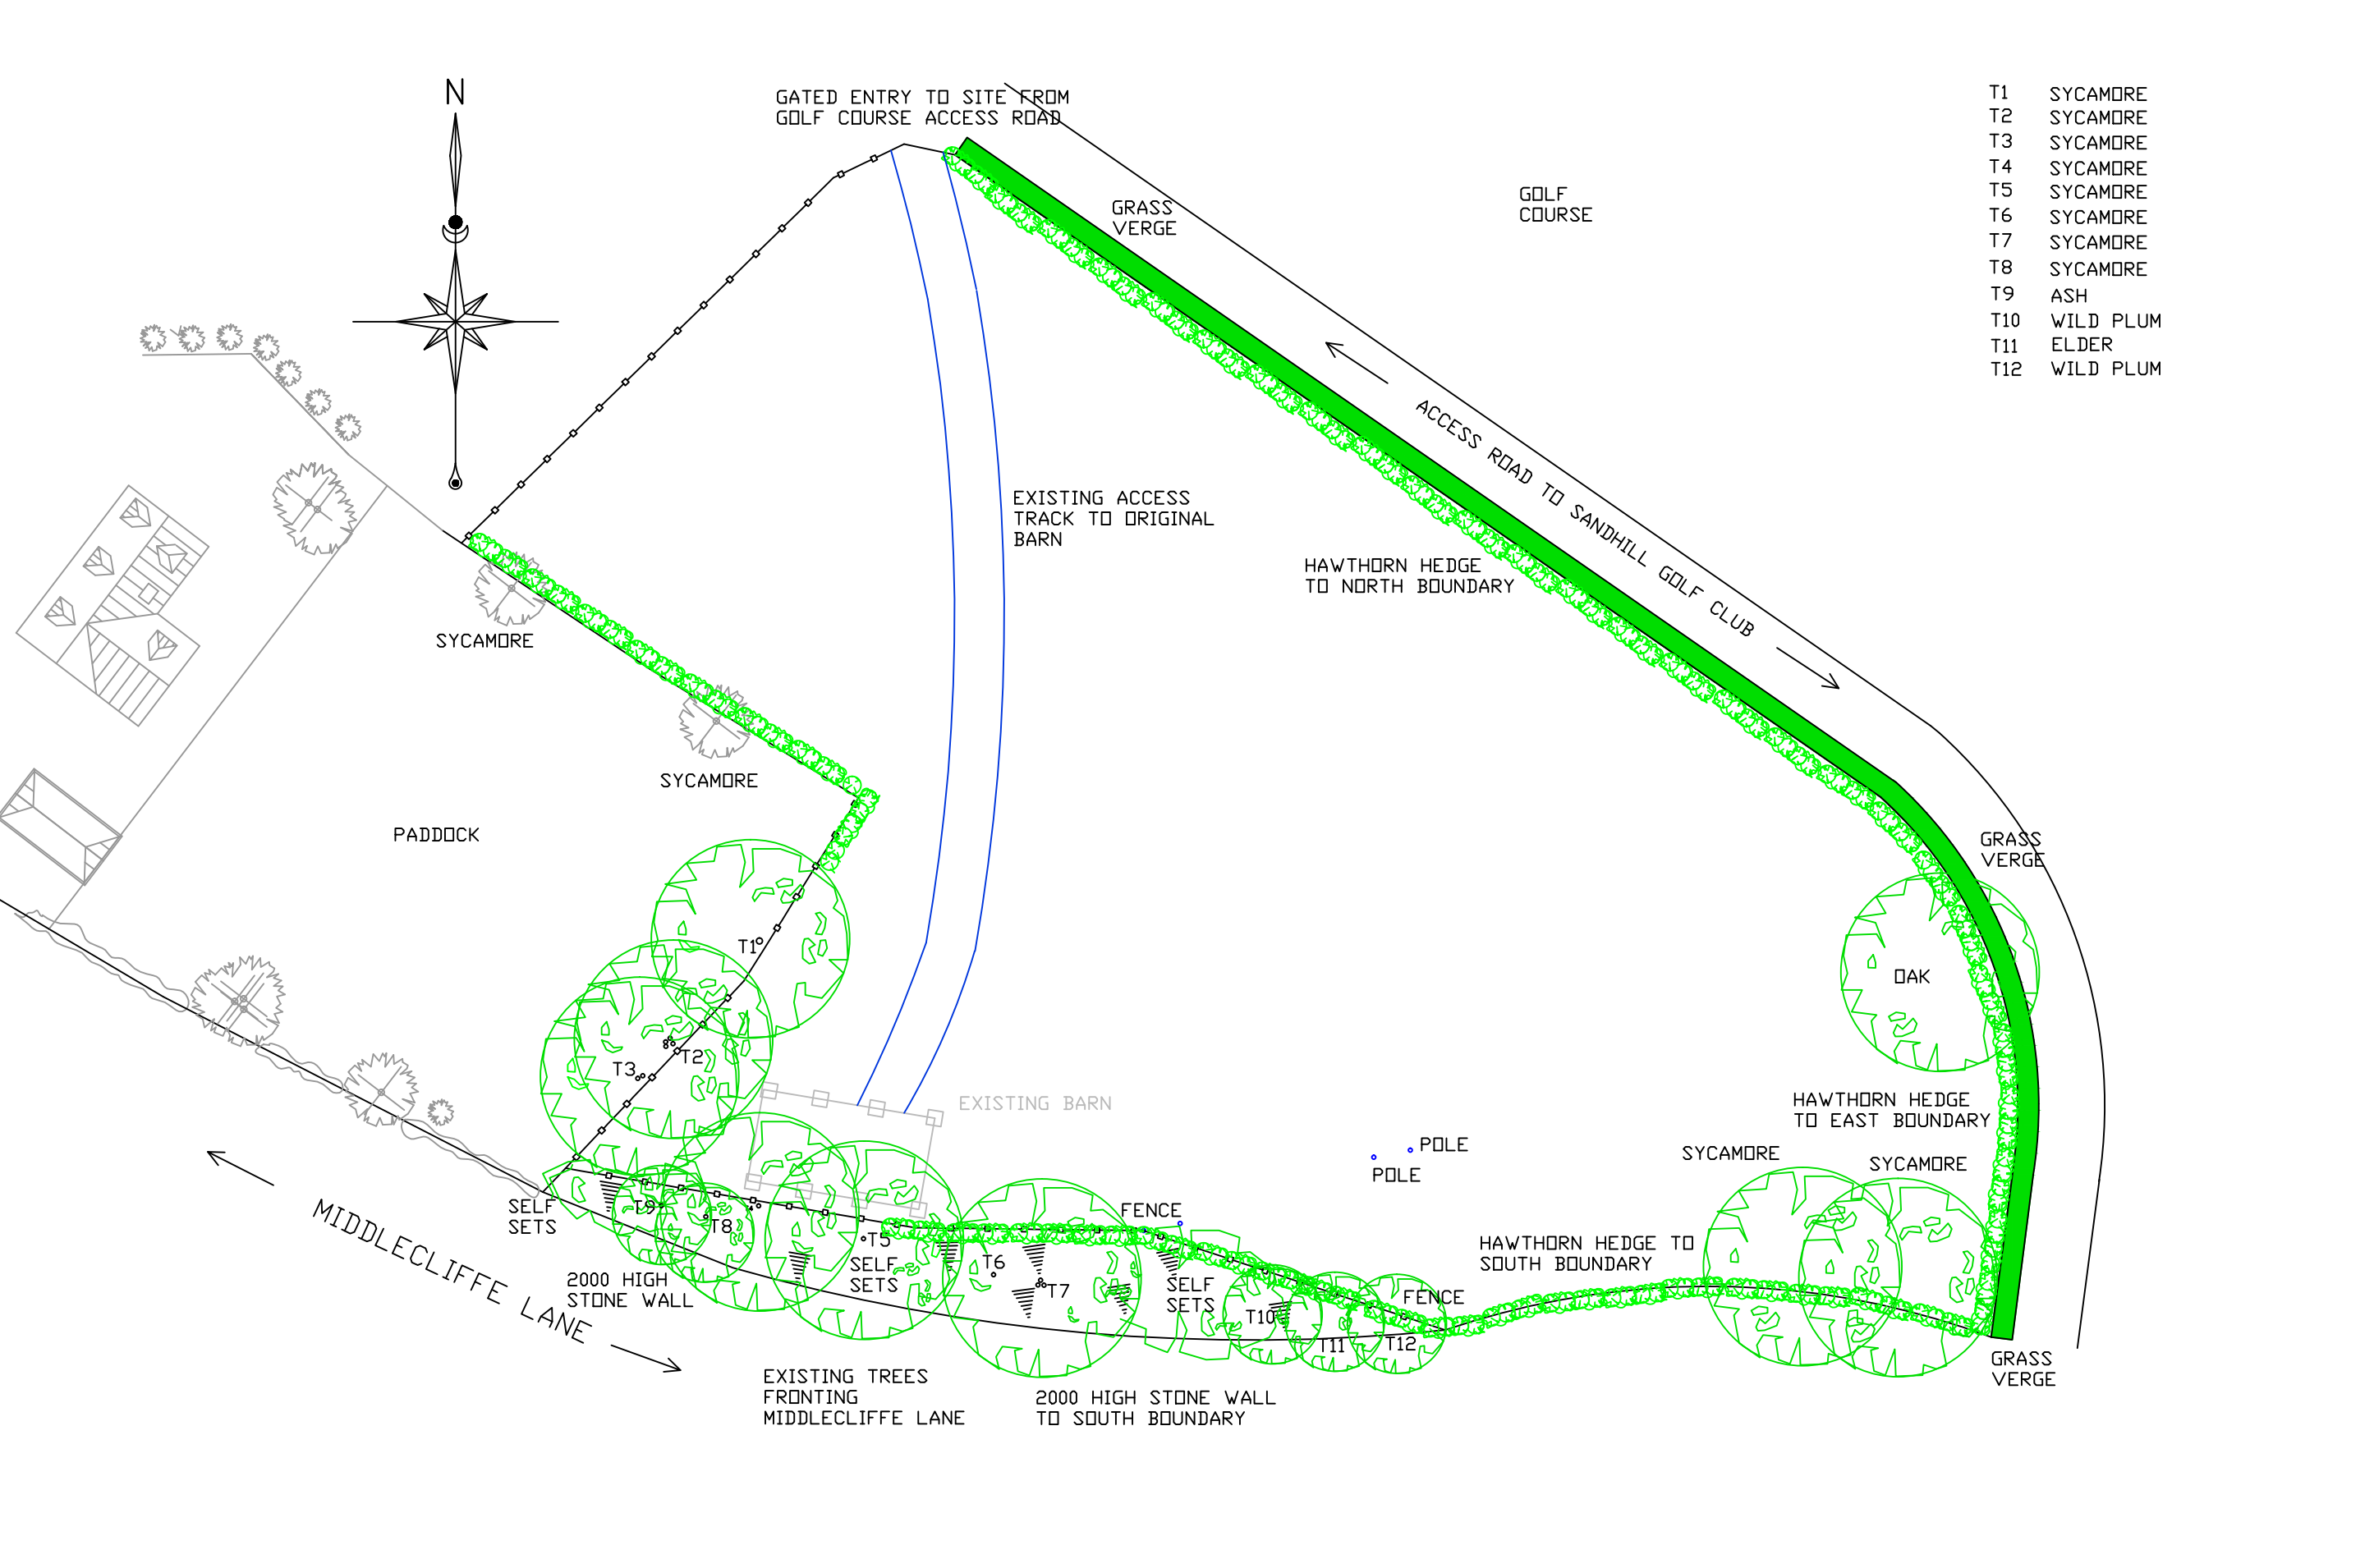

- T1 SYCAMORE
- T2 SYCAMORE
- T3 SYCAMORE
- T4 SYCAMORE
- T5 SYCAMORE
- T6 SYCAMORE
- T7 SYCAMORE
- T8 SYCAMORE
- T9 ASH
- T10 WILD PLUM
- T11 ELDER
- T12 WILD PLUM

CLIENT MR H WISTOW WISTOW LODGE MIDDLECLIFFE LANE S72 0HW	TITLE DRAWING SHOWING GENERAL SITE AREA, THE POSITION OF EXISTING BARN AND TREES	01010203040 METRES	DRAWN AD	SCALE 1:500 @ A3	REV				
				DATE 25/06/2021	DRG No	CAD/QA/01			