


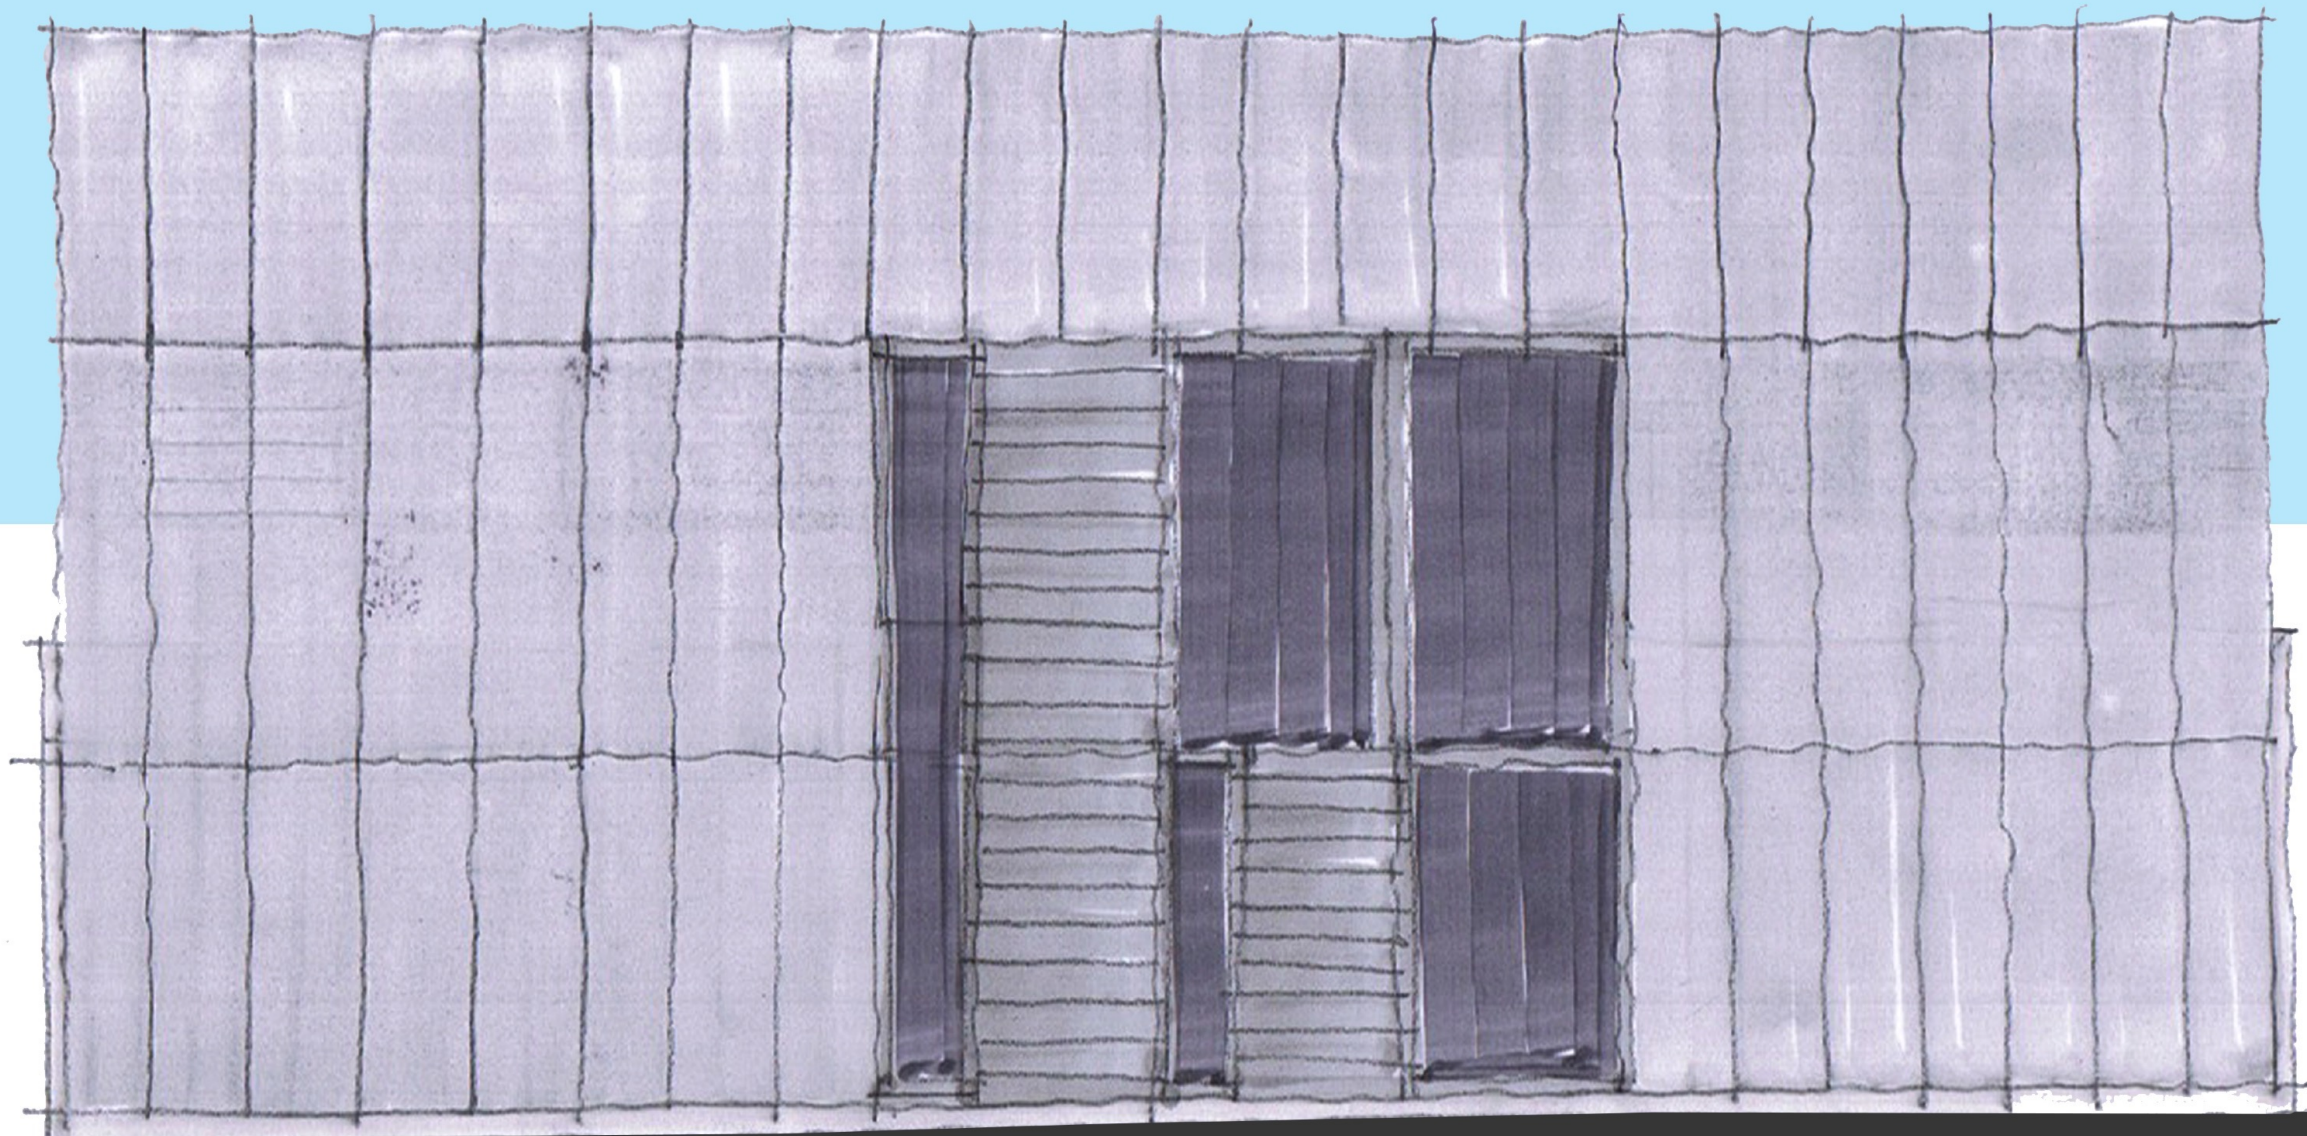

Cockle Edge Farm, Barn 2. Proposed East Elevation - 25/01/17

1:50 A3 Format

0m 1m 2m 5m 10m